




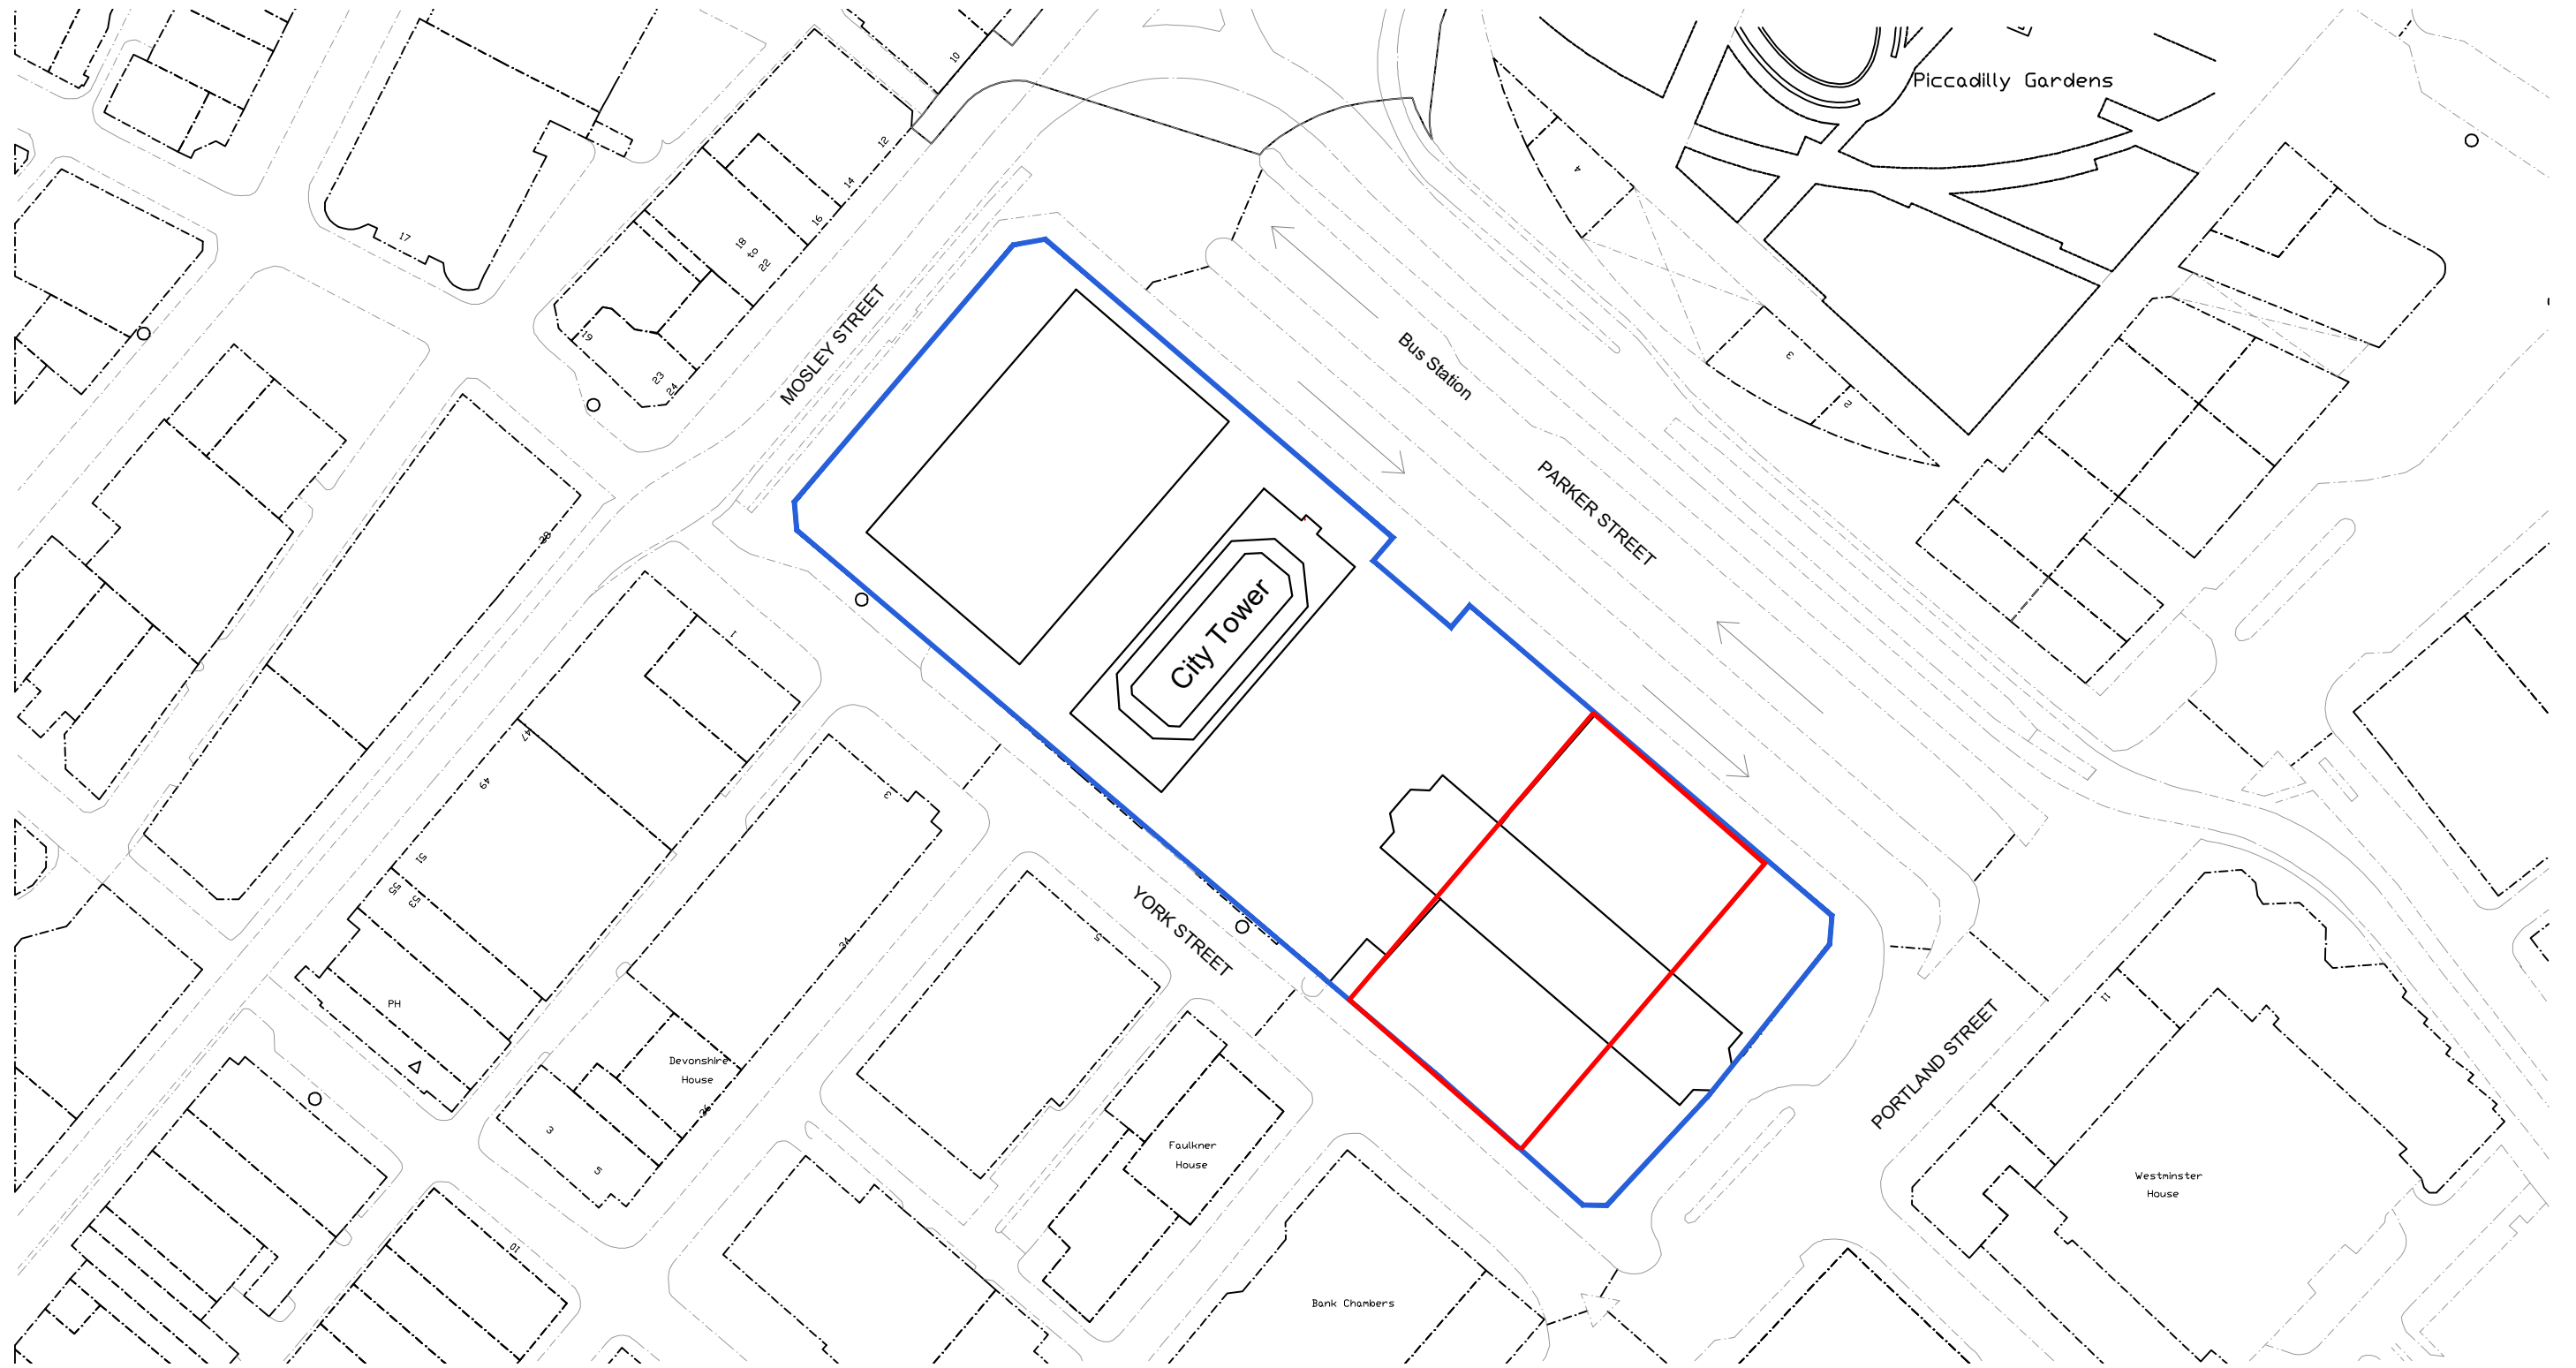

SITE PLAN

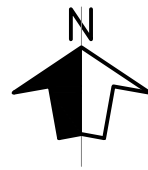

SCALE BAR 1:1250

 

Key:

- application site boundary
- boundary of adjoining land related to application

client CITY TOWER UNIT TRUST		1 Fellmongers Path, Tower Bridge Road, London SE1 3LY Tel : +44 (0)207 323 6809 E: info@cumming-group.com www.cumming-group.com	CUMMING GROUP	title EXISTING SITE PLAN (First Podium Floor Level)		drawing no. 907 - 609		revision	checked P1
scales 1:1250 @ A3				project CITY TOWER, PICCADILLY PLAZA, MANCHESTER		drawn AS	date 24.09.24		