


PIZZA PILGRIMS, MANCHESTER - DEANSgate, PROPOSED SHOPFRONT & SIGNAGE

FRONT ELEVATION (NORTH EAST)

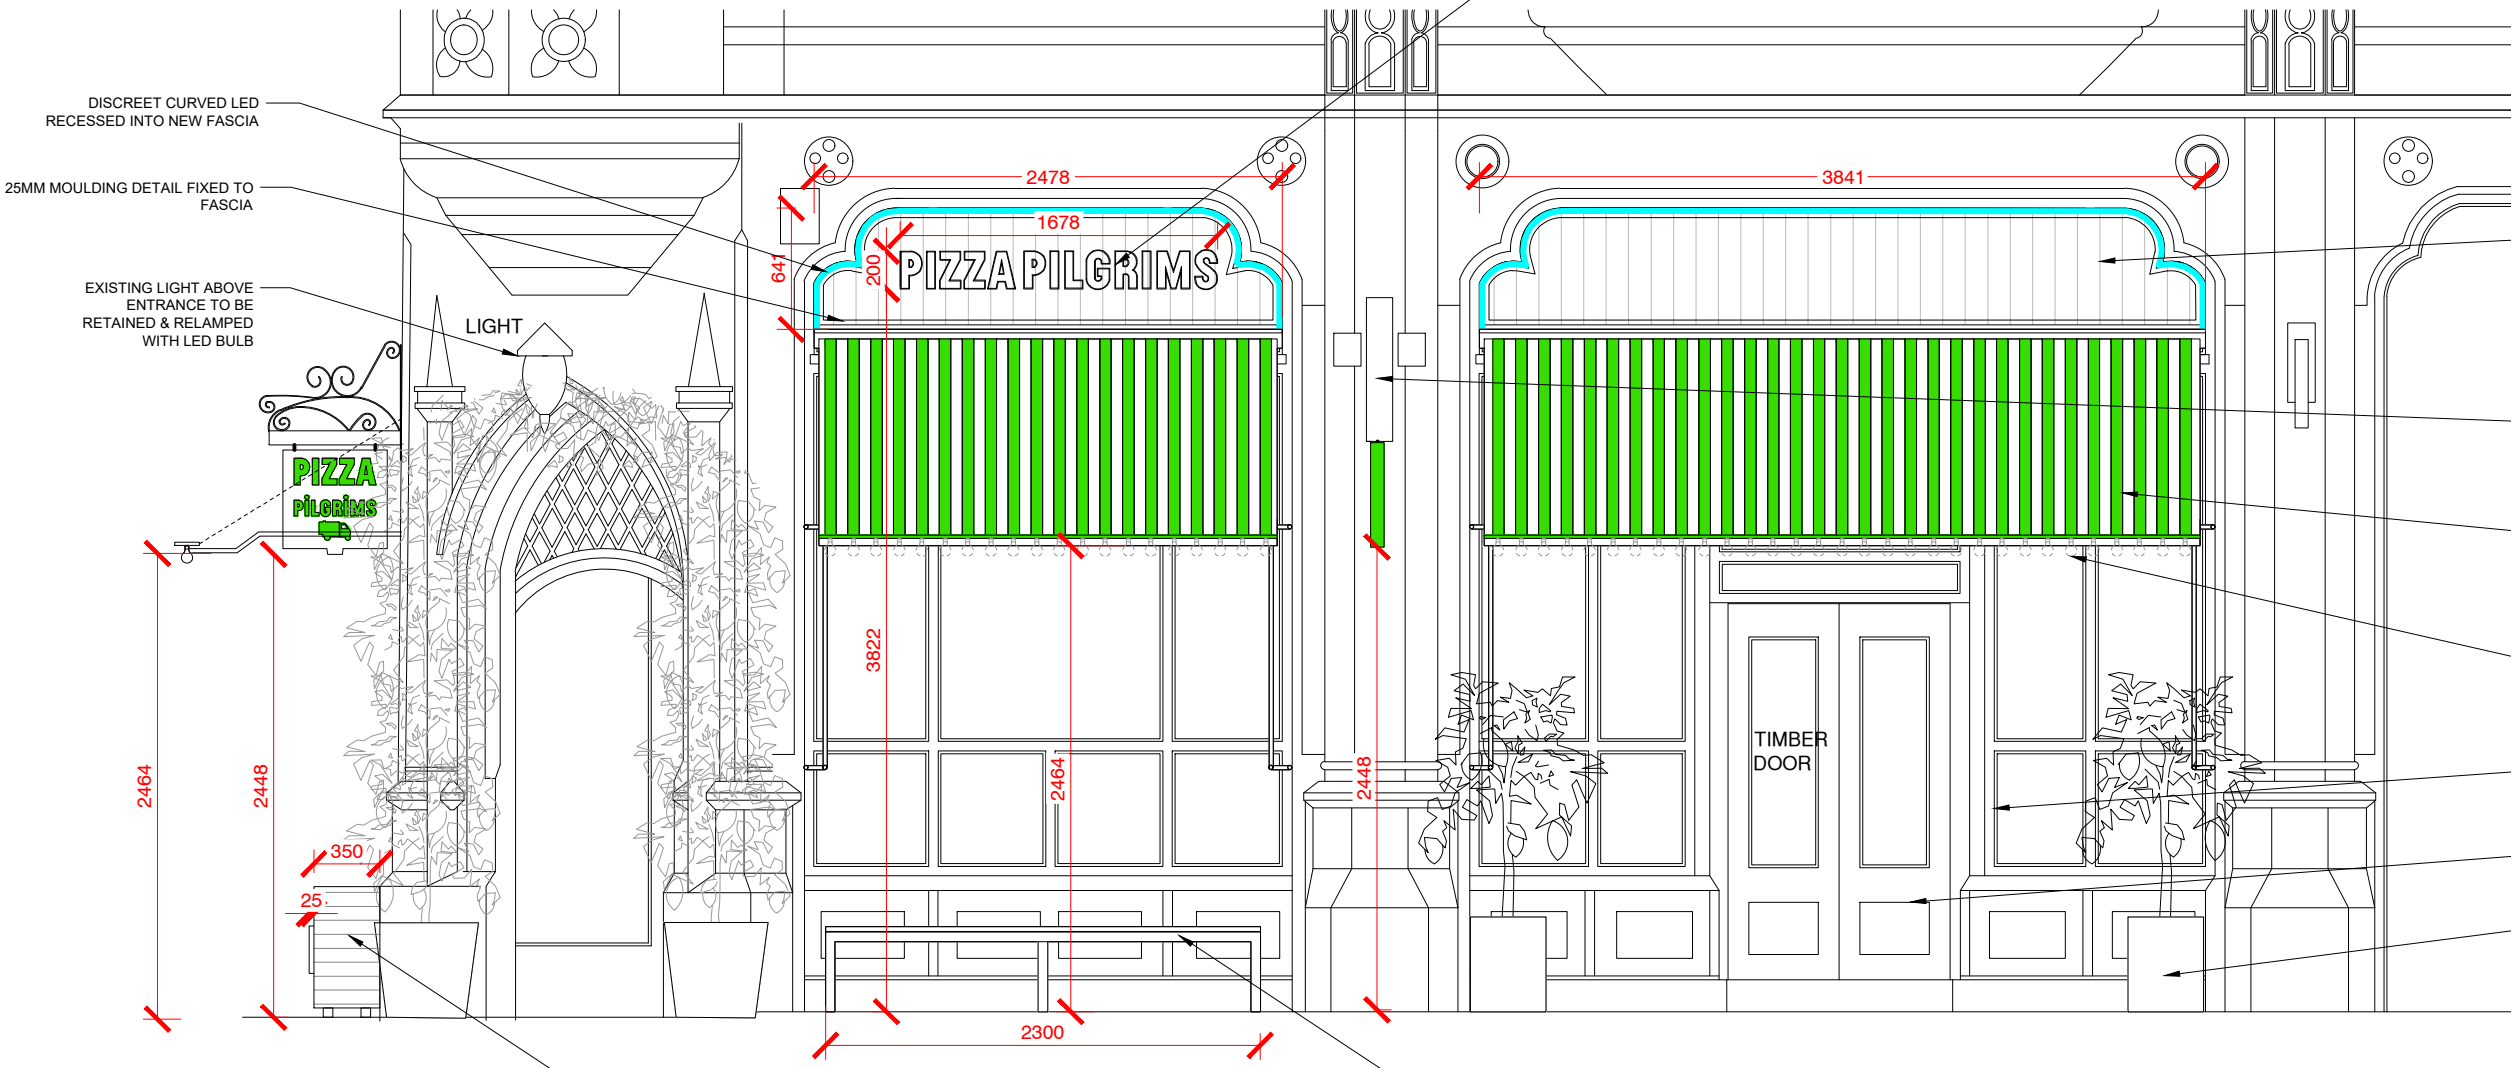


FRONT ELEVATION (NORTH EAST)

NEW TIMBER PLANTERS WITH 'HOT PIZZA' & 'COLD BEER' 25MM ACRYLIC LETTERS FIXED TO FRONT FACE, LETTERS FINISHED GREEN TO MATCH RAL 6005. FOLIAGE WITH FAIRY LIGHTS

PROJECTING SIGN - FRONT ELEVATION

SIDE ELEVATION

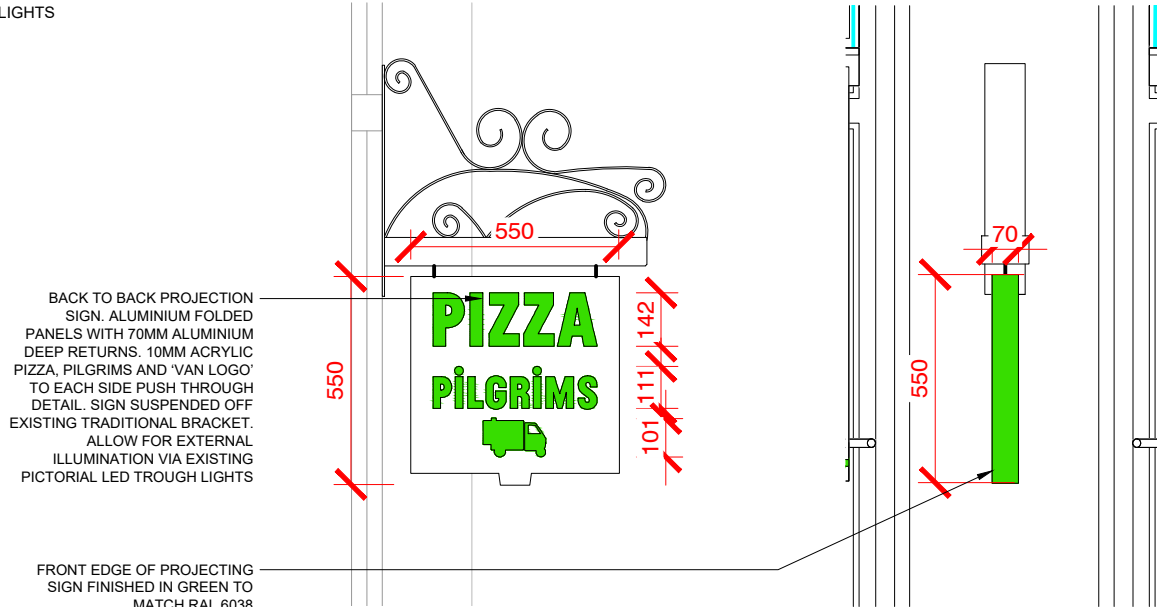

FULL FRONT ELEVATION (NORTH EAST)



GENERAL NOTES:

1. DRAWING IS INDICATIVE. ALL MEASUREMENTS MUST BE CHECKED ONSITE BY THE MAIN CONTRACTOR.

A	SHOPFRONT UPDATED TO SUIT AW COMMENTS ON 10.01.24	13.01.24	JB
REV	DESCRIPTION	DATE	NAME
PIZZA PILGRIMS			
CLIENT ADDRESS PIZZA PILGRIMS PIZZA BASE, 3 KINGLY STREET, LONDON, W1B 5PD			
Shop Name DEANSgate - MANCHESTER			
Title PROPOSED SHOPFRONT & SIGNAGAE			
Site Address 105- 107 DEANSgate, GREATER, MANCHESTER M3 2BQ			
Gross FOH Area N/A m ²		Gross BOH Area N/A m ²	
Drawing No. 055_25_10		Rev. A	
Date 19.11.2024		Status FOR APPROVAL	
Scale 0 200 400 600 800 1000mm SCALE 1:20		Drawn by JB	
		@ A1	

DO NOT SCALE THIS DRAWING