





North Elevation




South Elevation

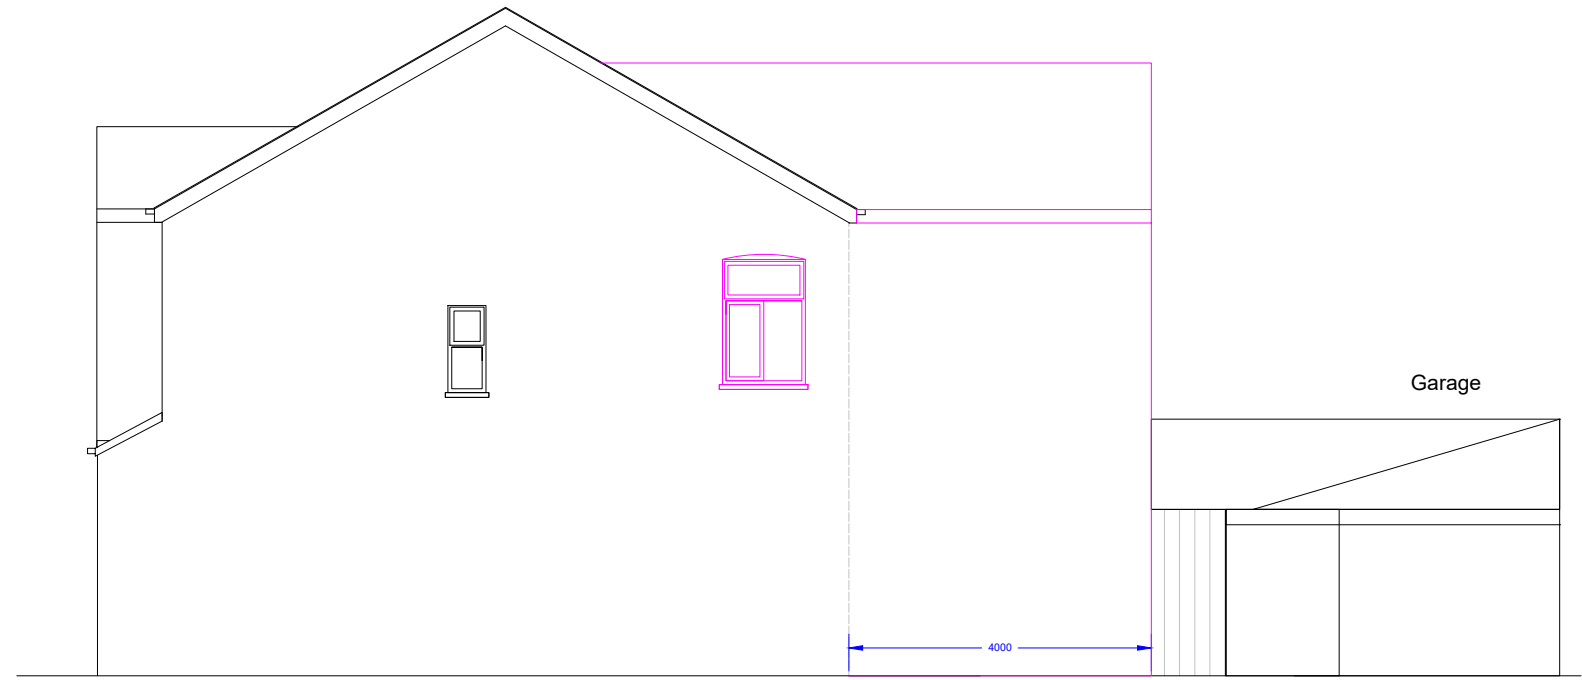

East Elevation

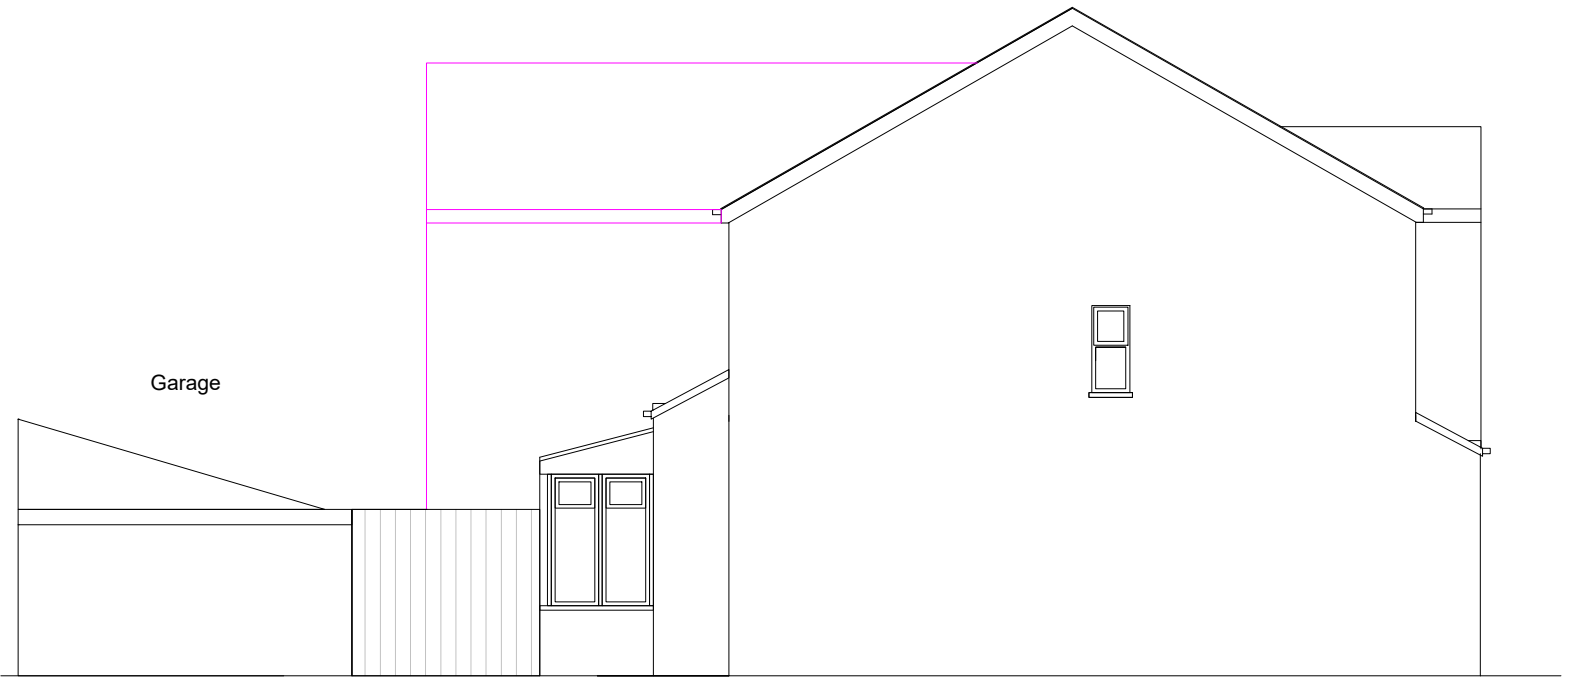

West Elevation

 

|                                                                          |                                        |
|--------------------------------------------------------------------------|----------------------------------------|
| Site Address:<br>37-39 BULLER ROAD<br>LEVENSHULME, MANCHESTER<br>M13 0PP | Description:<br>PROPOSED<br>ELEVATIONS |
| Drawing No: 031224/24.07                                                 |                                        |
| Date: FEBRUARY 2025                                                      | Scale: 1/100 @ A3                      |
| Status: <b>PLANNING</b>                                                  |                                        |
| Client: N/A                                                              |                                        |