






Existing West Elevation

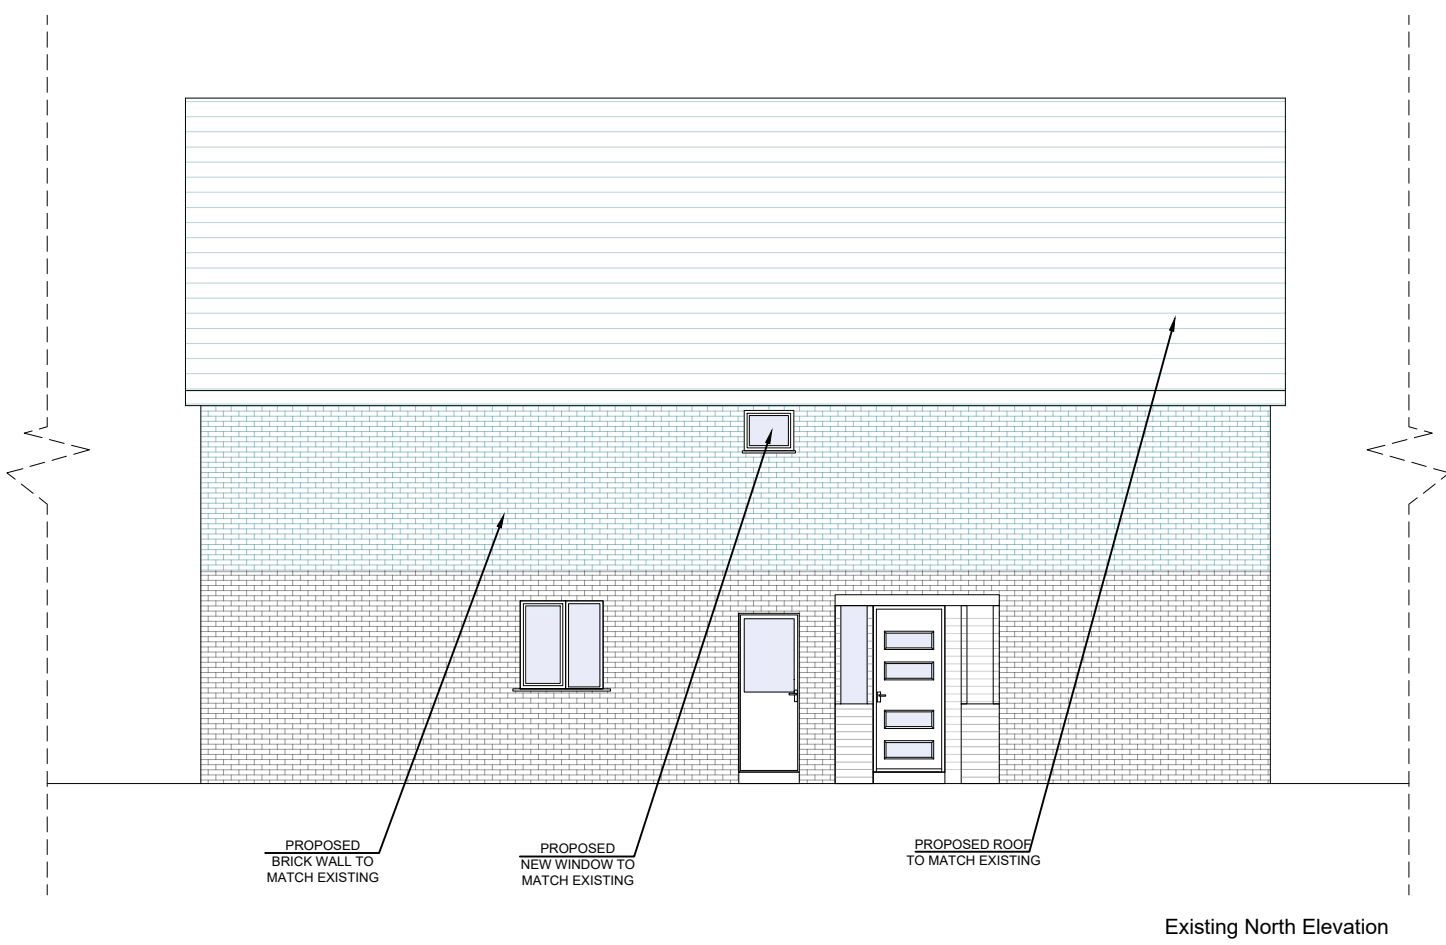

Existing North Elevation

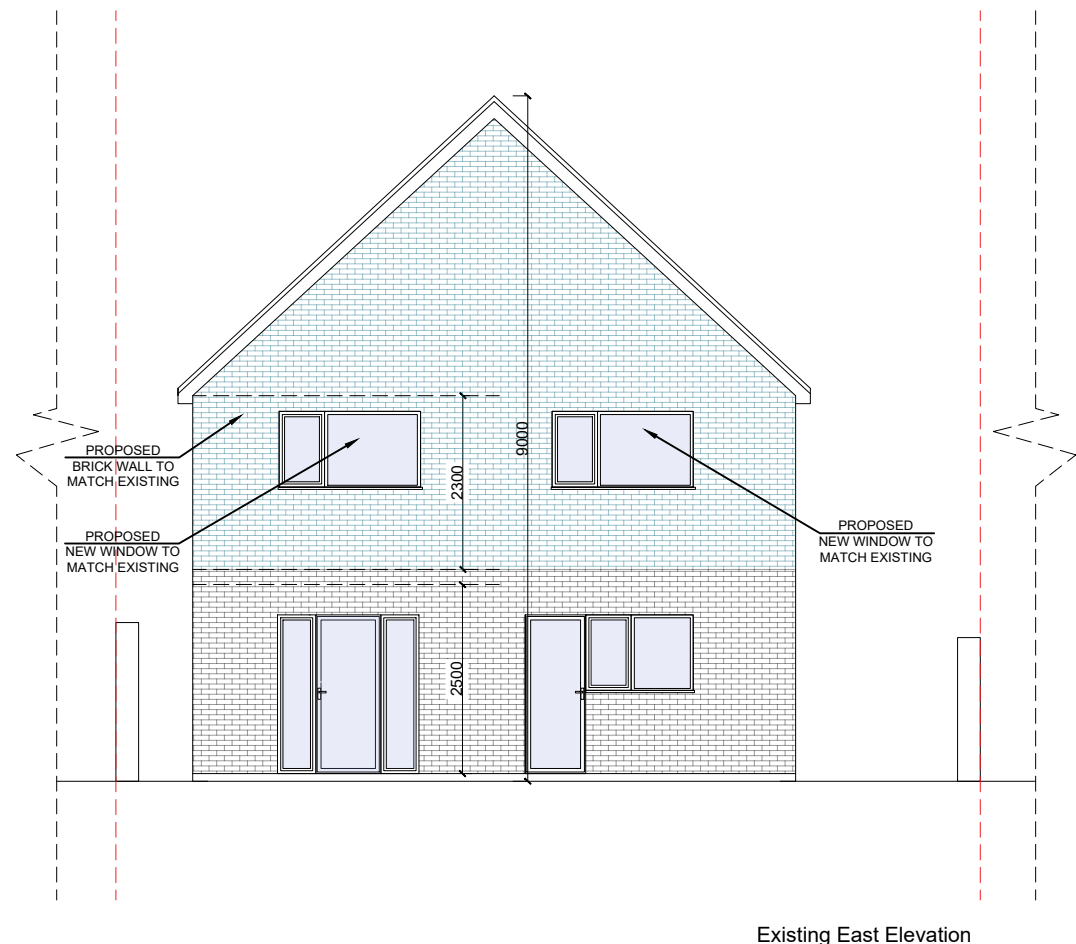


Existing East Elevation

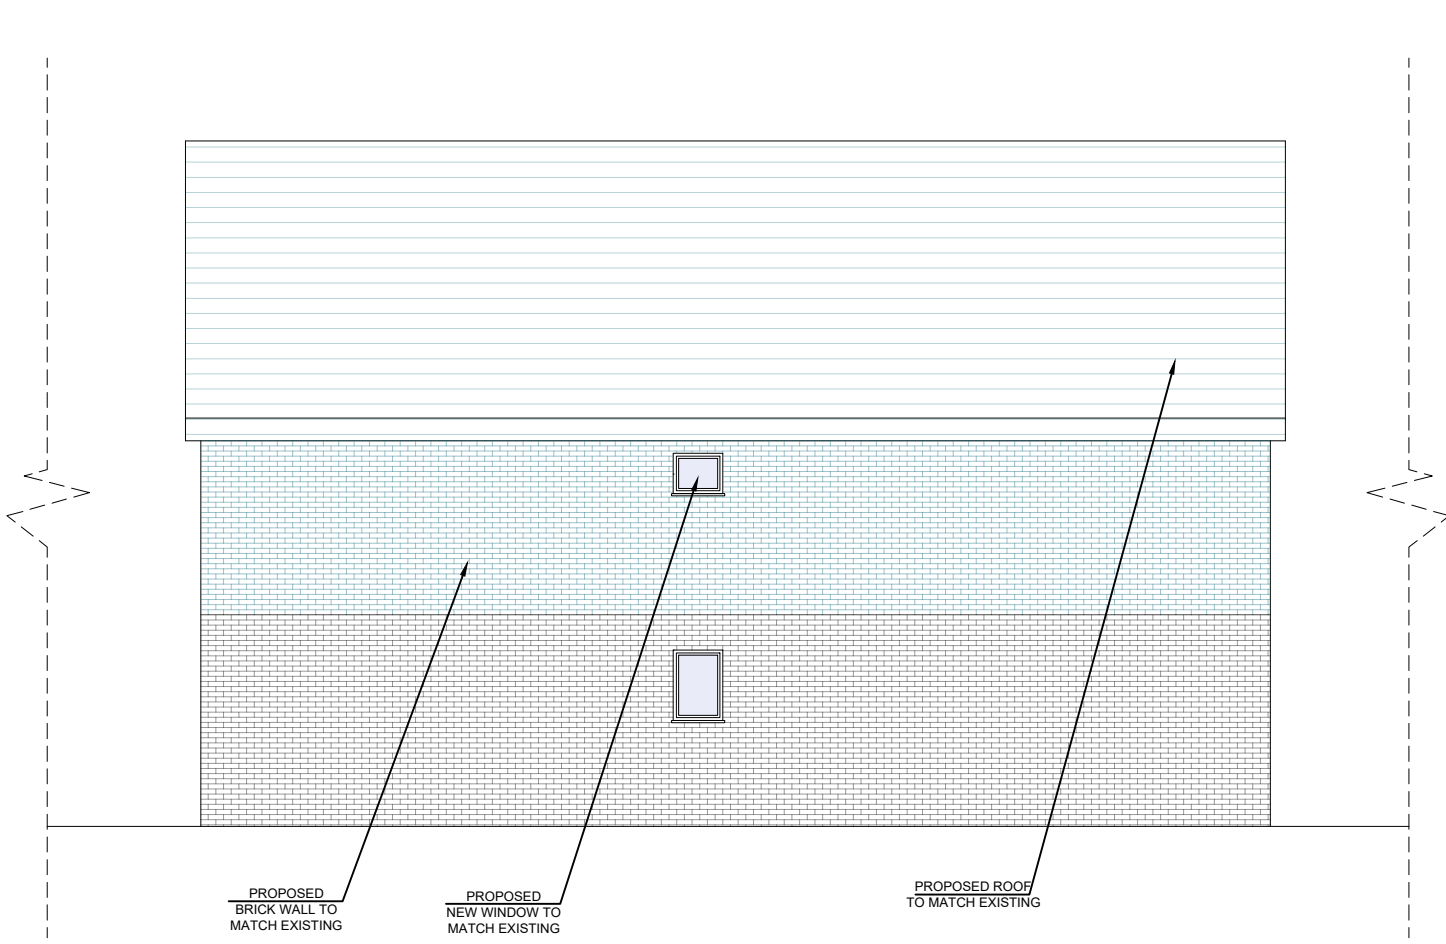

Existing South Elevation

Any dimensions shown should be checked on site and discrepancies reported to the Architect prior to construction. Designs are not coordinated with engineer projects. Do not scale for construction purposes.

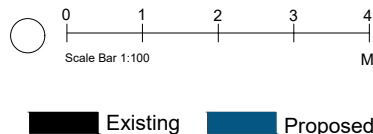

Drawing Name
Proposed Elevations

Project Address
**21 Victoria Terrace,
Manchester M12 4LB**

Drawing No.
**21VictoriaTerrace_
ProposedElevations_V2**

Scale
1/100 at A2

Designer
EC

Date
14.01.2025

Drawing No.
07

Revision
V2