


This drawing is the copyright of LDM Design.
All dimensions to be checked on site.
Do not scale.
Alternative datum given.
All errors and omissions to be reported to the Architect prior to commencement.
This drawing must be read in conjunction with the relevant specification clauses.
This drawing must not be used on site unless issued for construction.


Scale 1 : 1250
0 10 20 30 40 50 60 70 80 90 100



Location Plan
1 : 1250

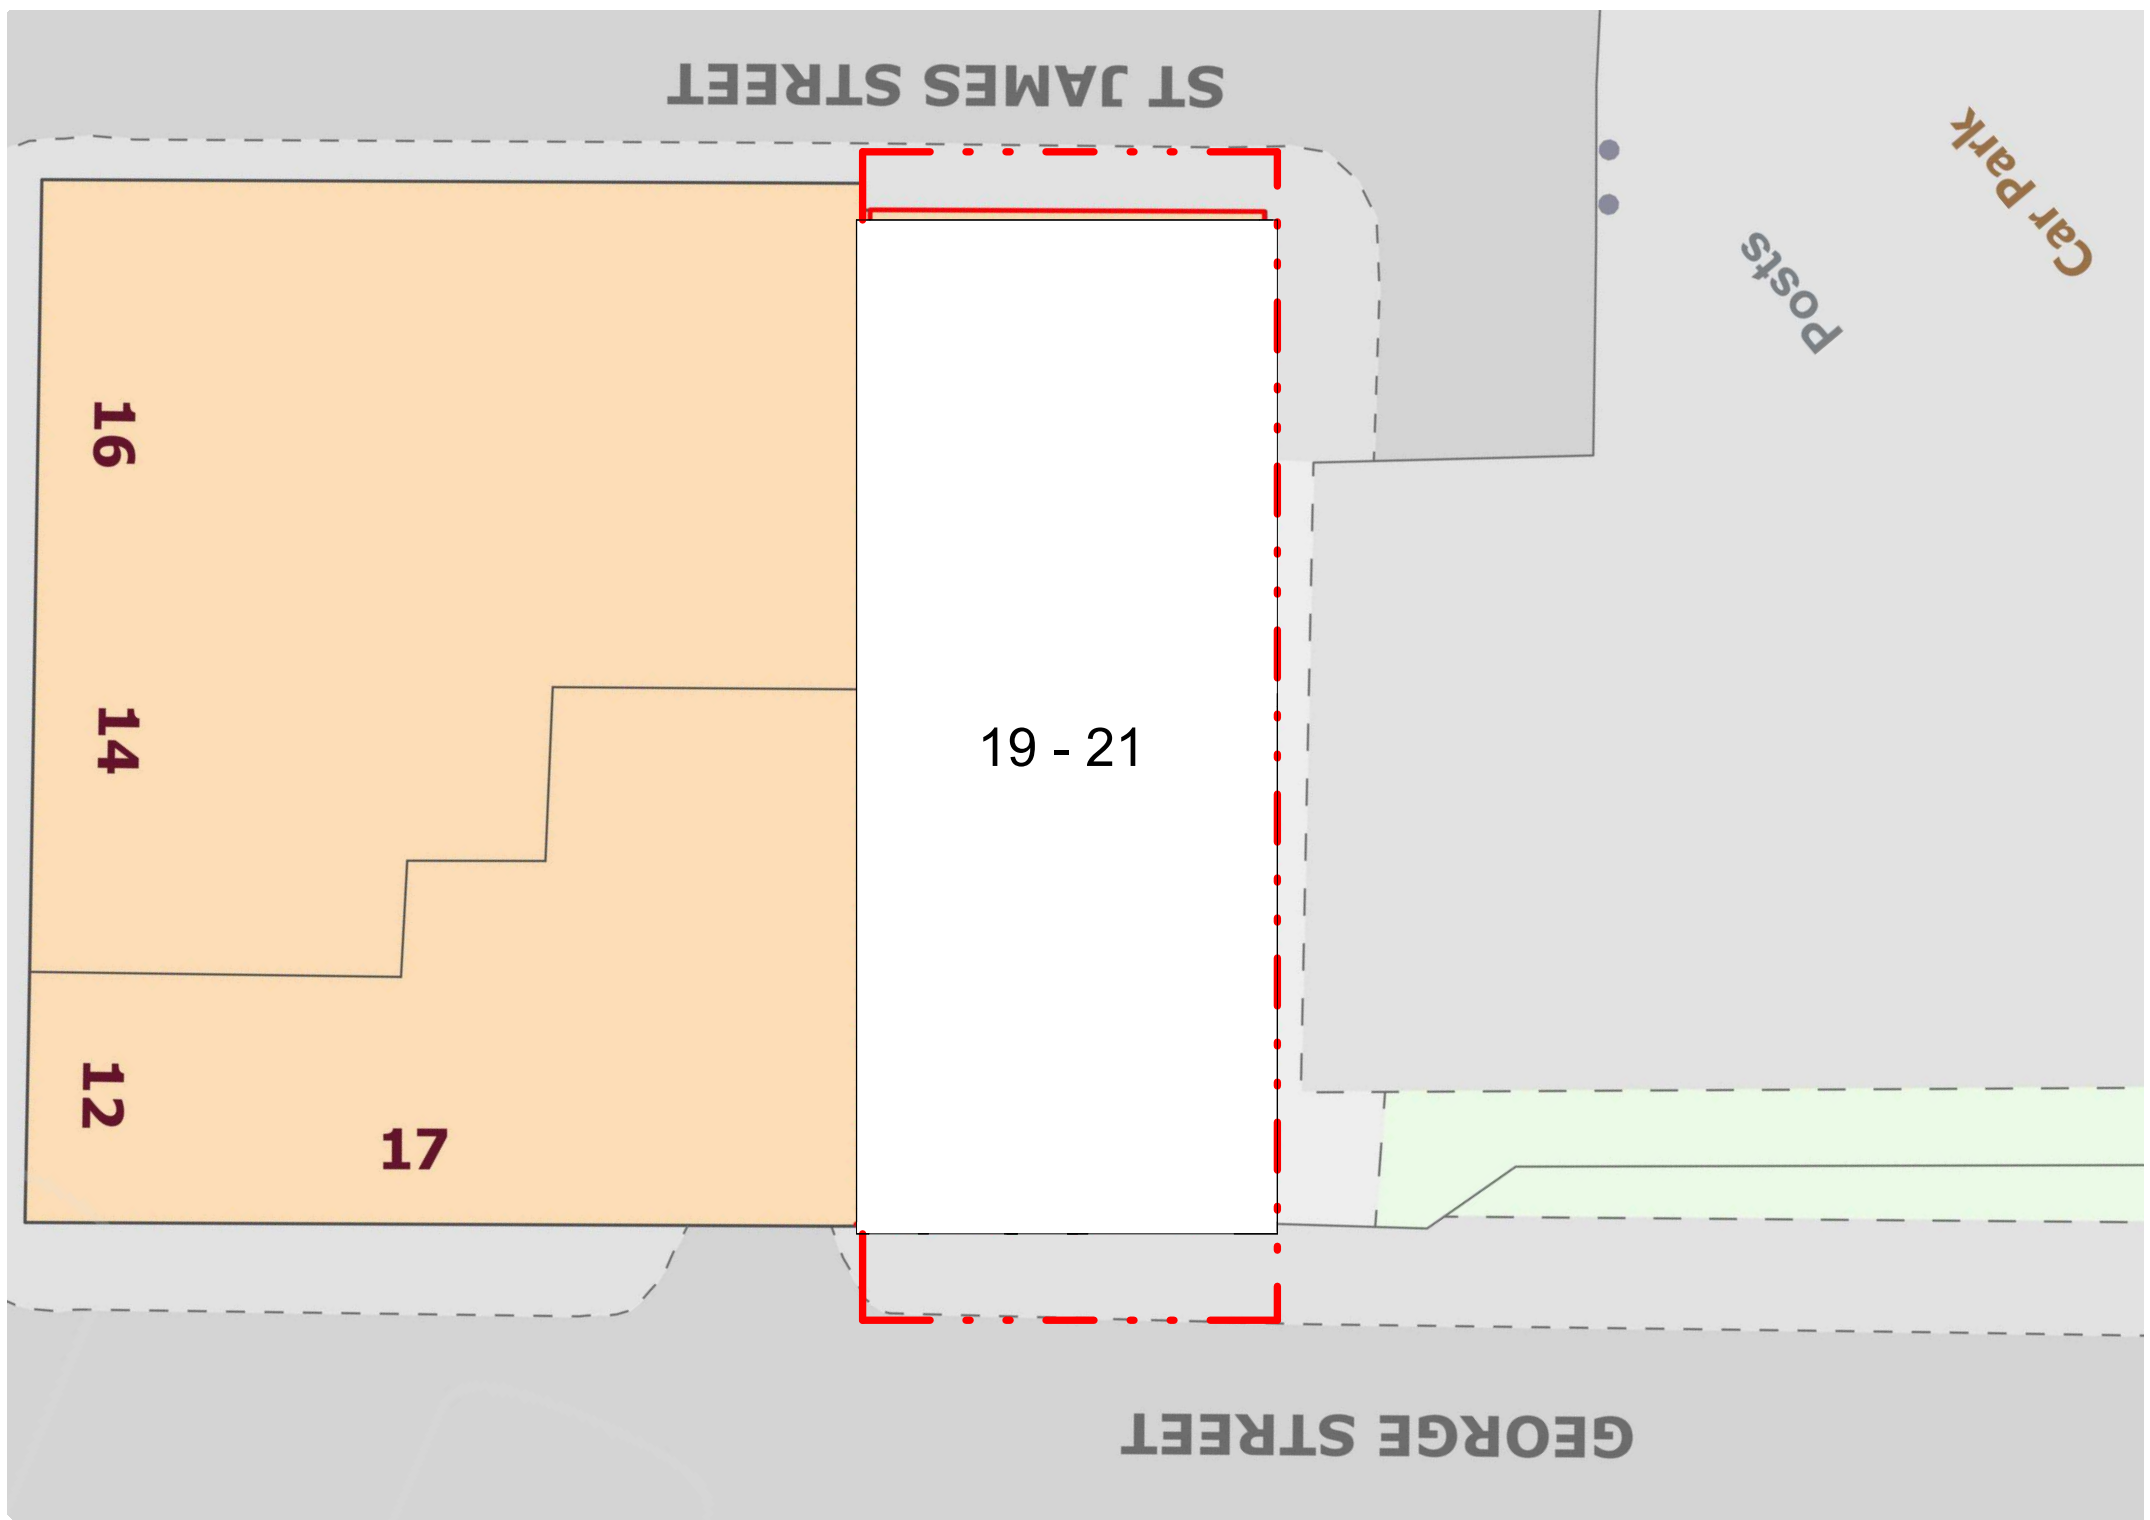


Proposed Site Plan
1 : 200

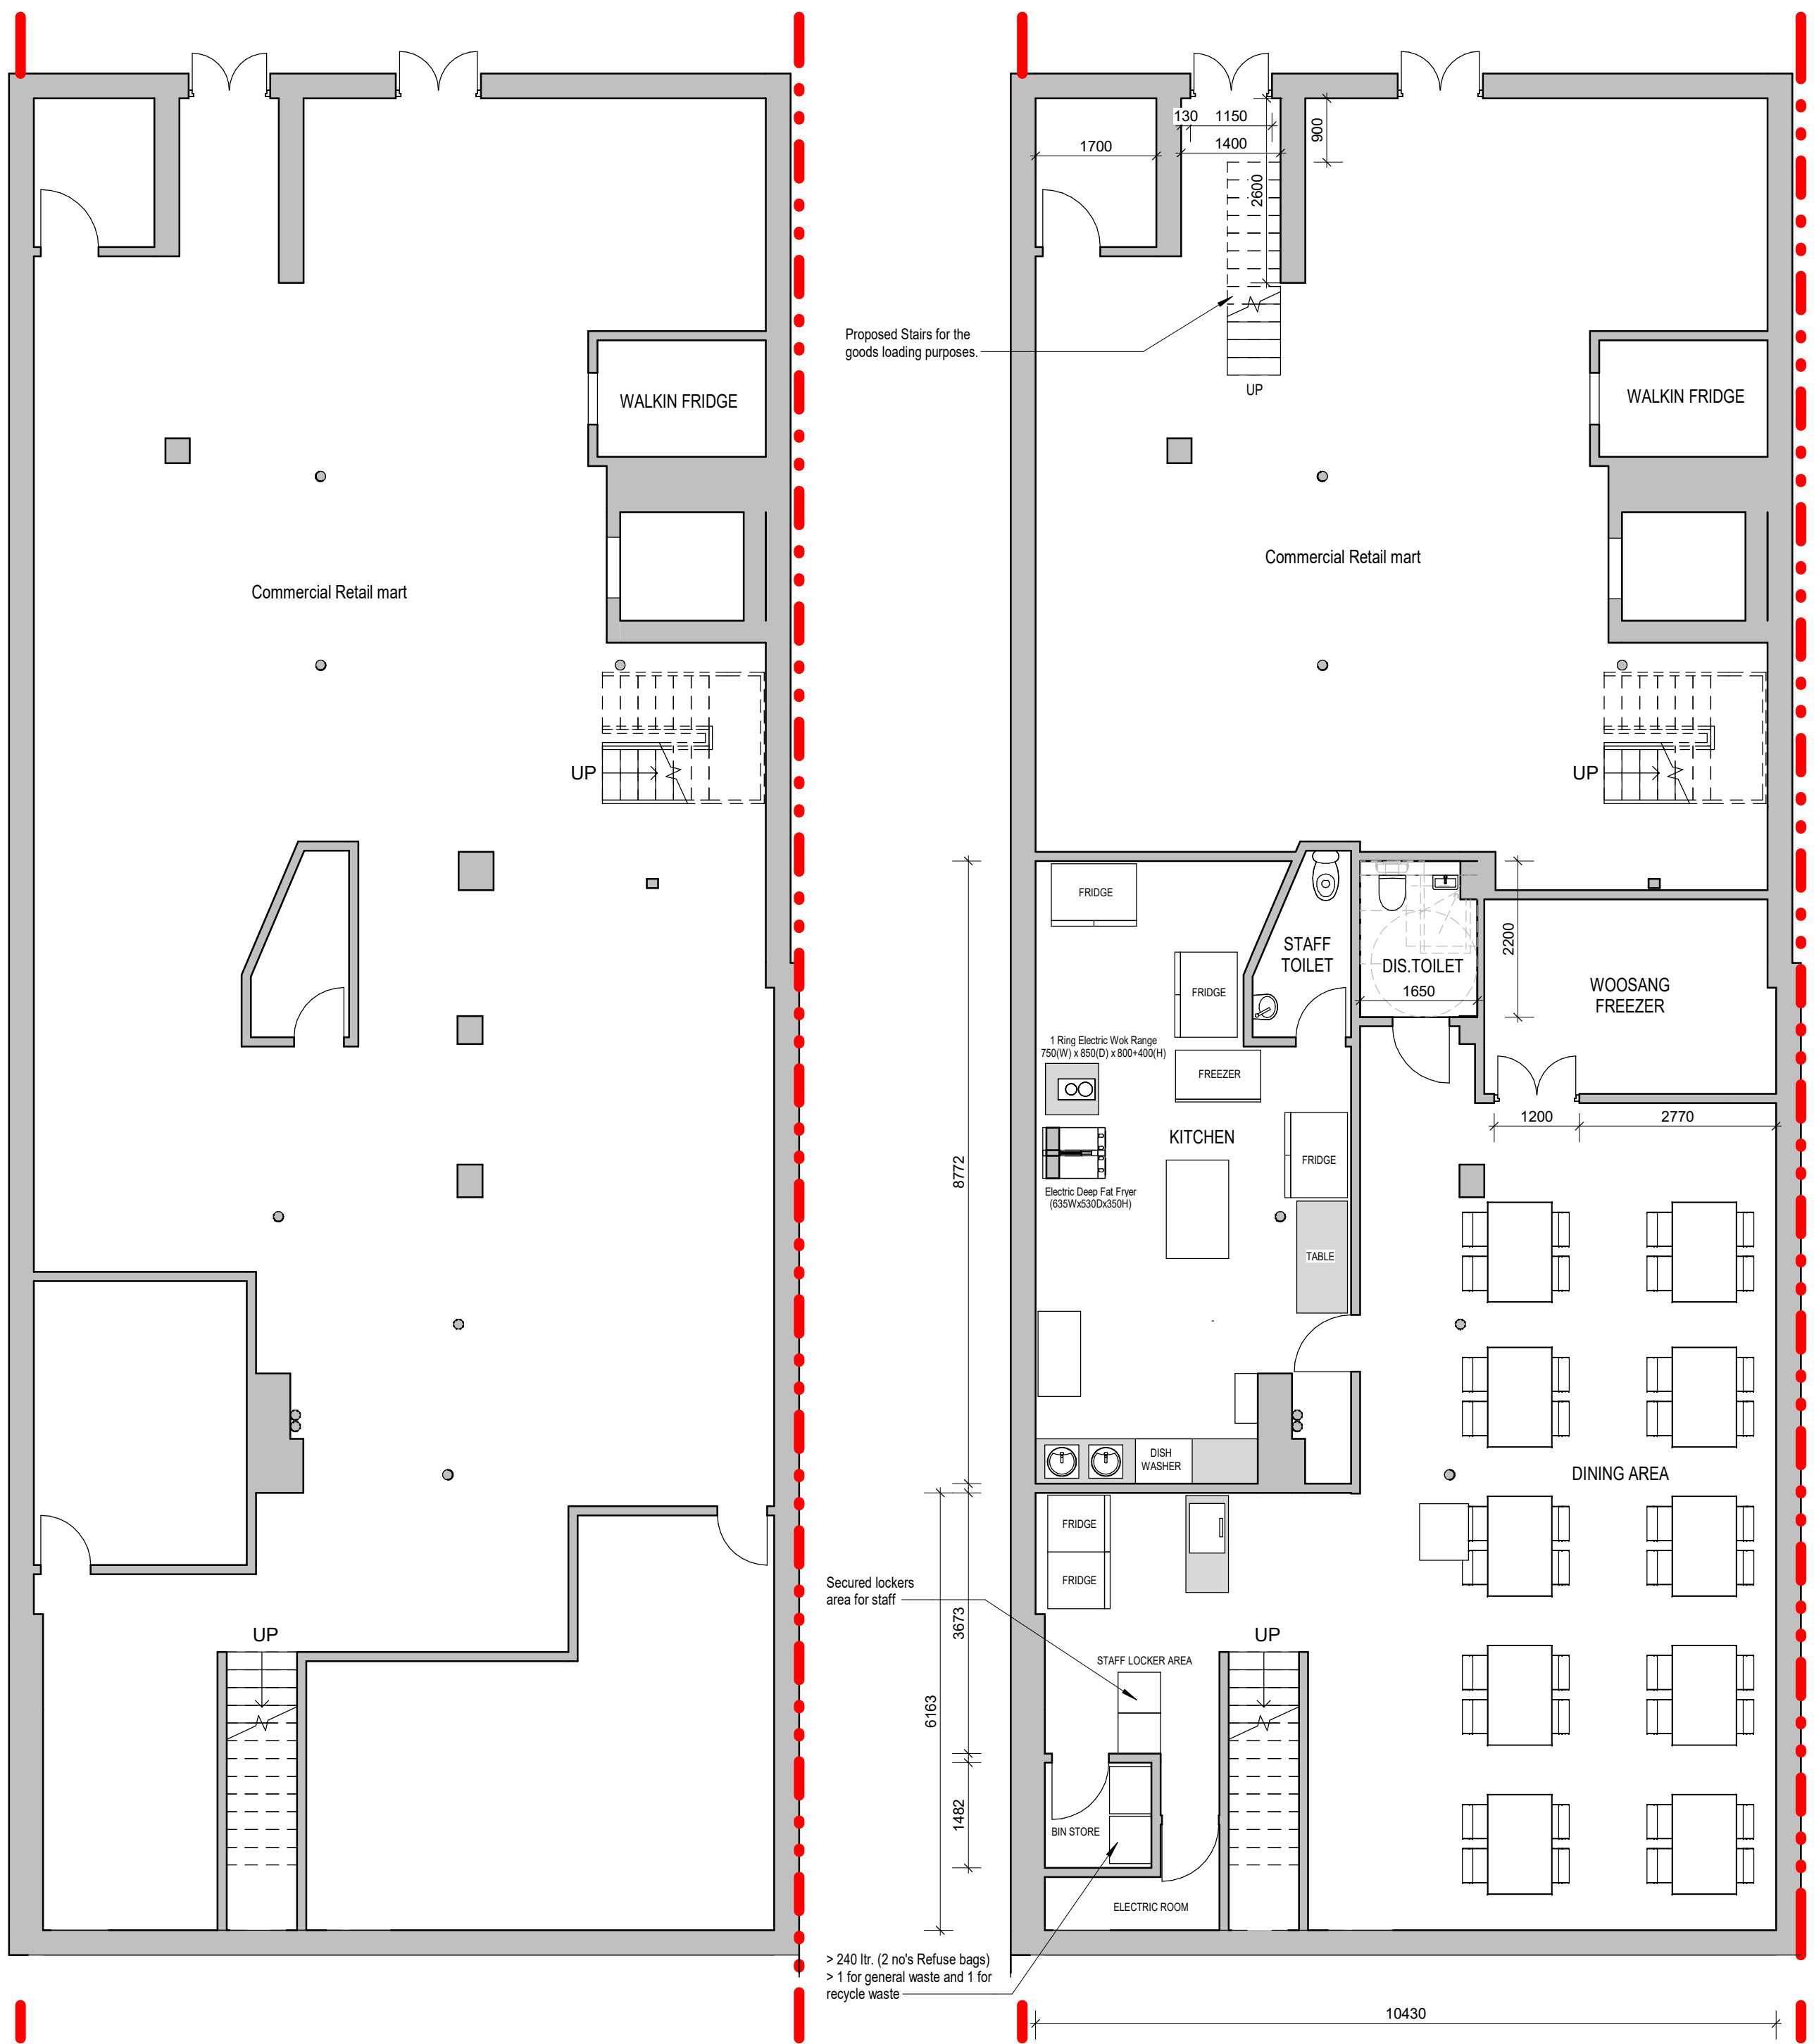


Existing Basement Floor
1 : 75

Proposed Basement Floor
1 : 75

IMPORTANT NOTE:
All external doors and windows and the internal bin store previously proposed and agreed.

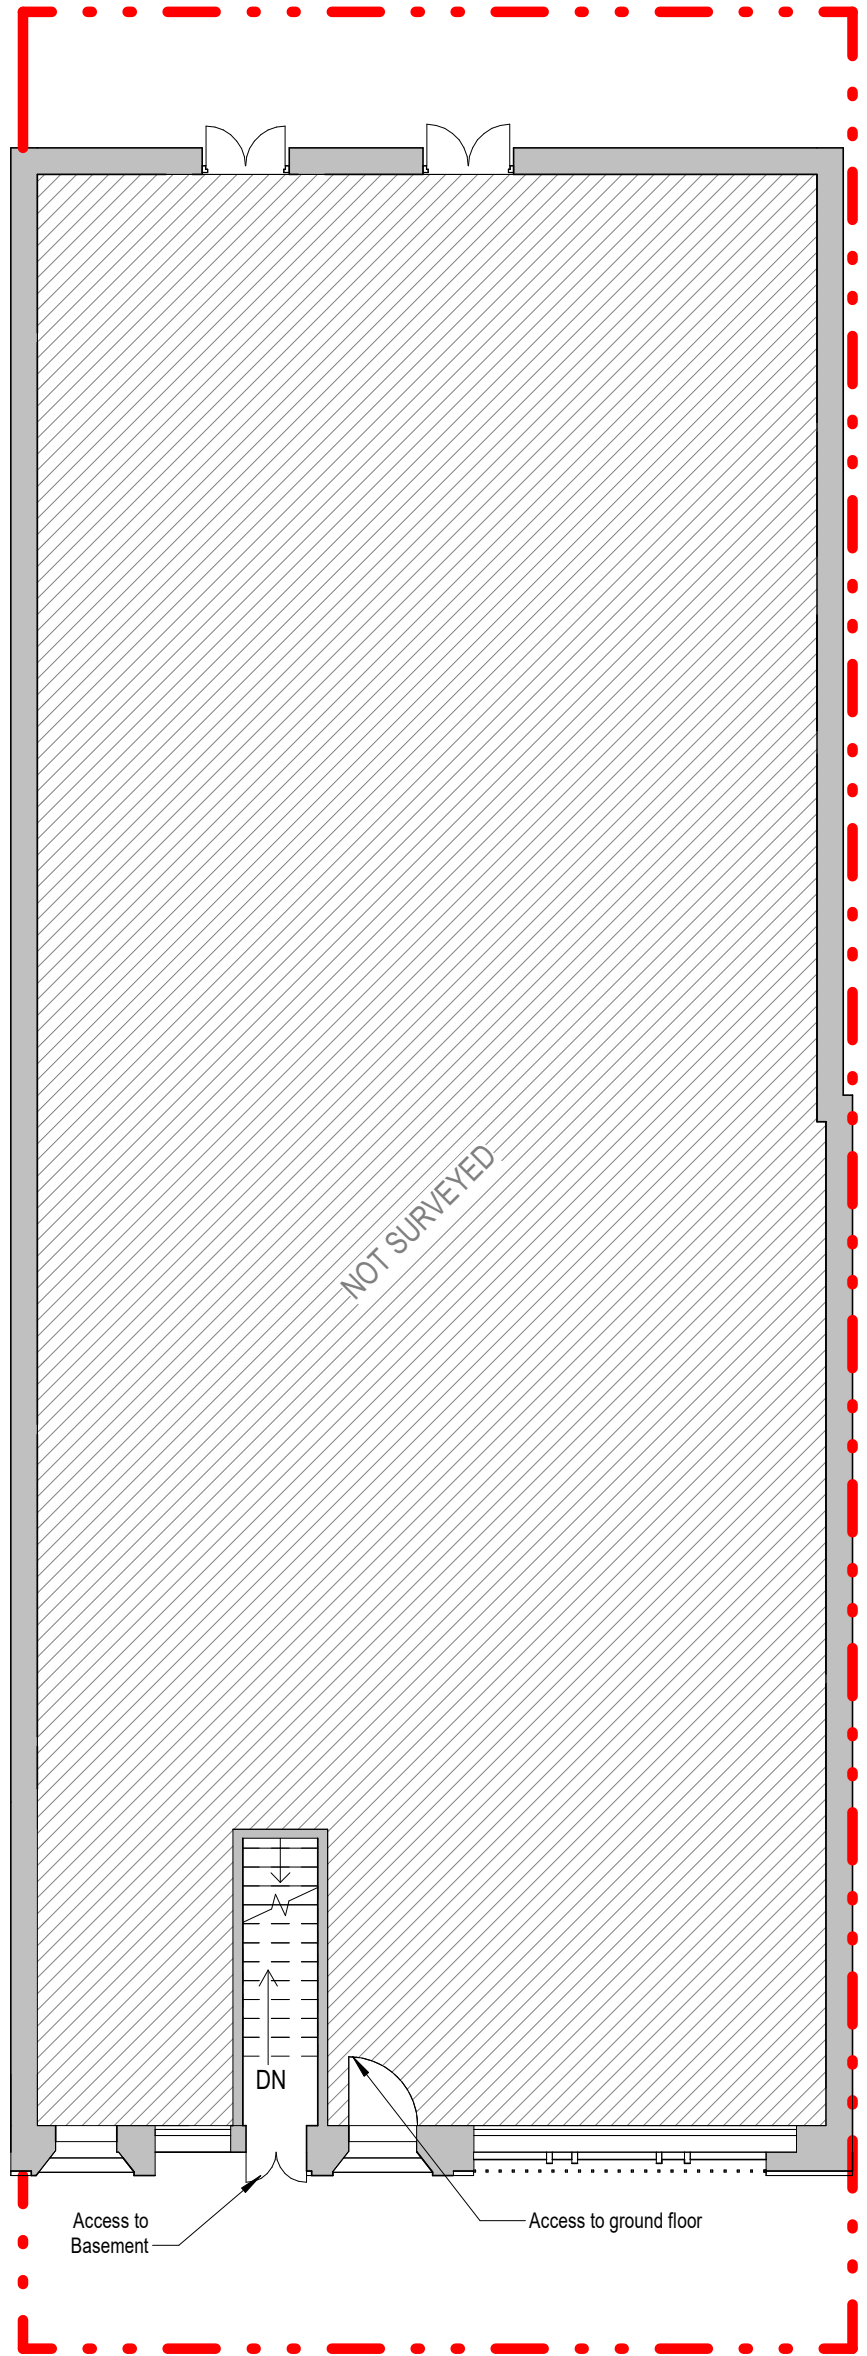


Existing Ground Floor
1 : 100

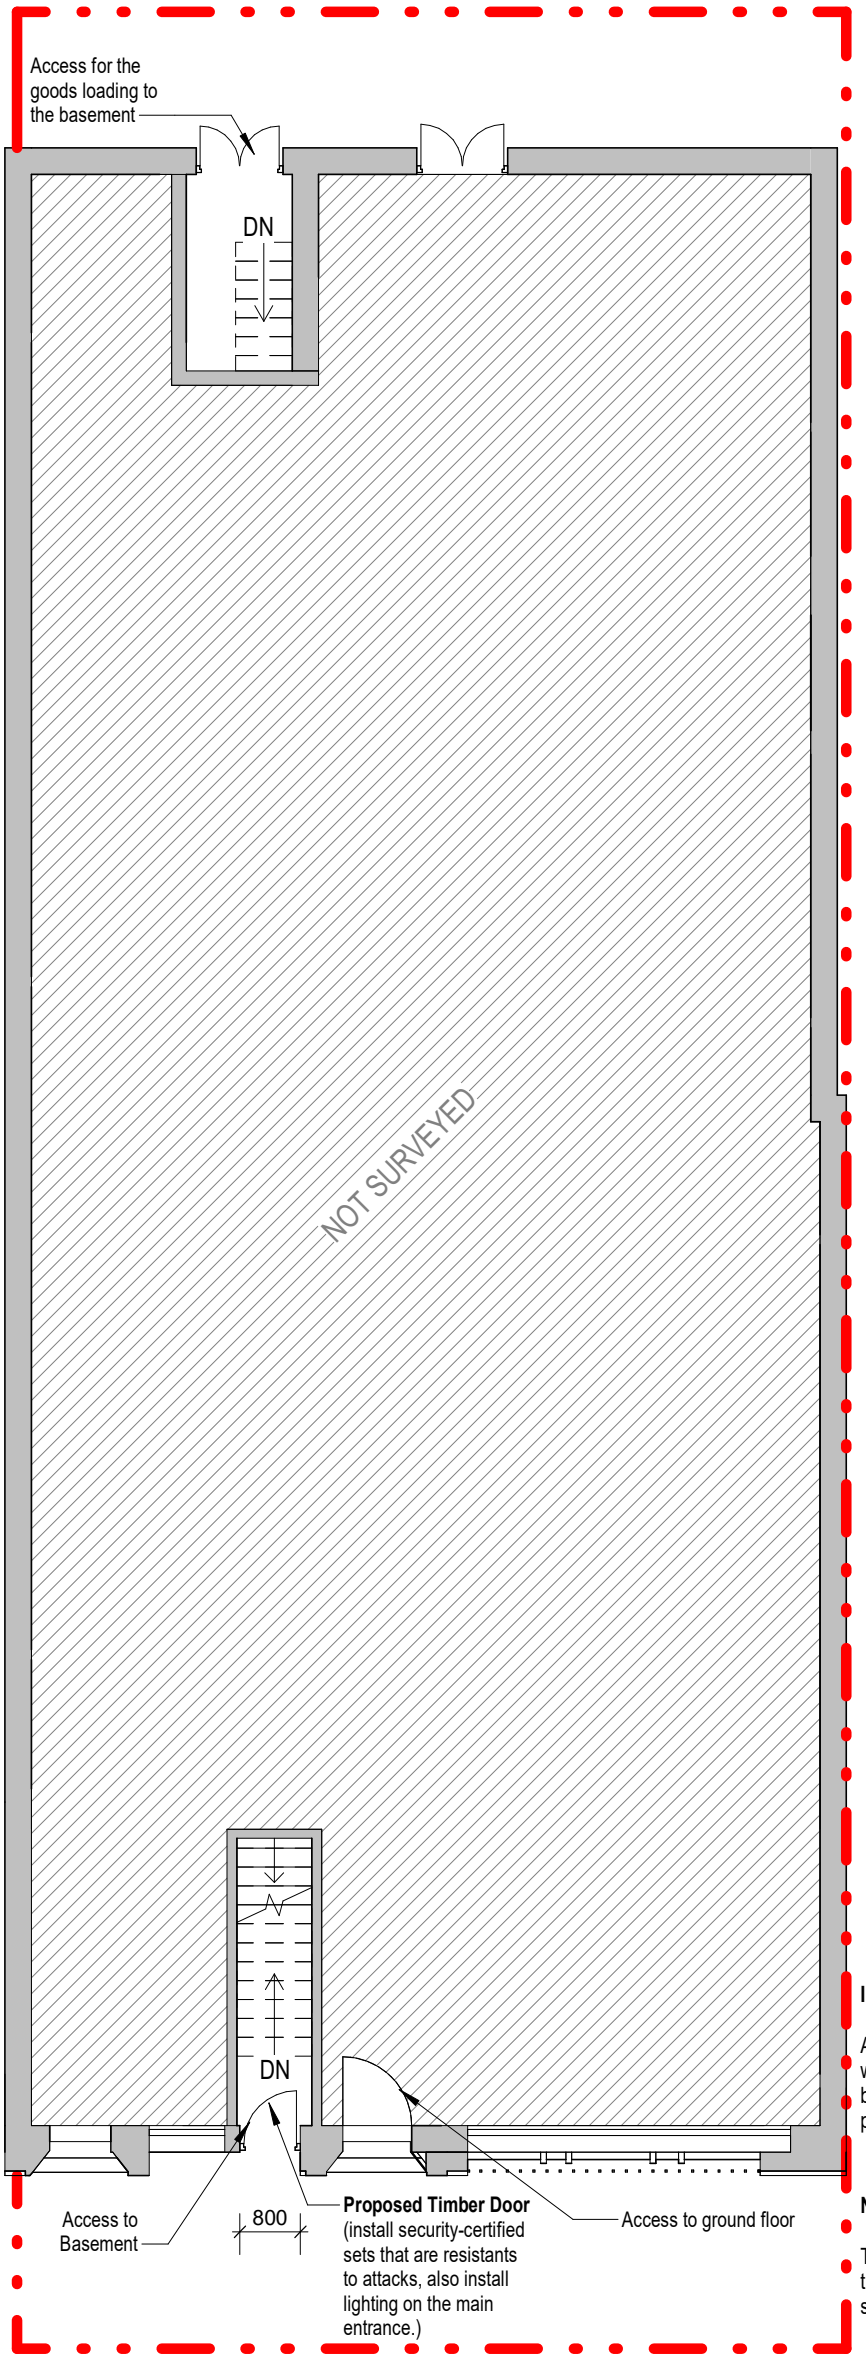

Proposed Ground Floor
1 : 100

IMPORTANT NOTE:
All external doors and windows and the internal bin store previously proposed and agreed.

NOTE:
There will be shutters on the doors and windows for security purpose.

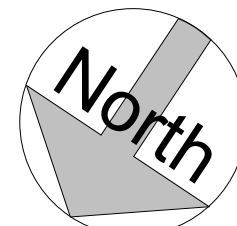

0 0.5 1 1.5 2 2.5 5 7.5
GRAPHIC SCALE: 1:75
0 1 2 3 4 5 10
GRAPHIC SCALE: 1:100
0 4 8 12 16 20
GRAPHIC SCALE: 1:200



LDM Design

PROJECT
19-21 George Street Manchester M1 4HE

SHEET
Existing and Proposed Drawings.

CLIENT
Jason Zheng

Scale (B A3)	As indicated	REV
Drawn by	BA	DRAWING NUMBER
Checked by	KK	A1-001a.