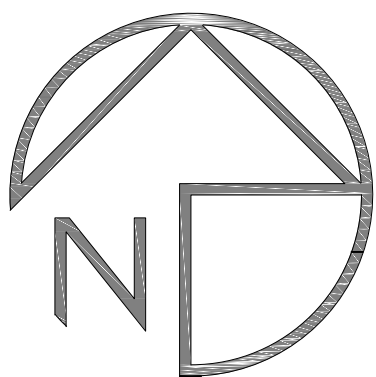
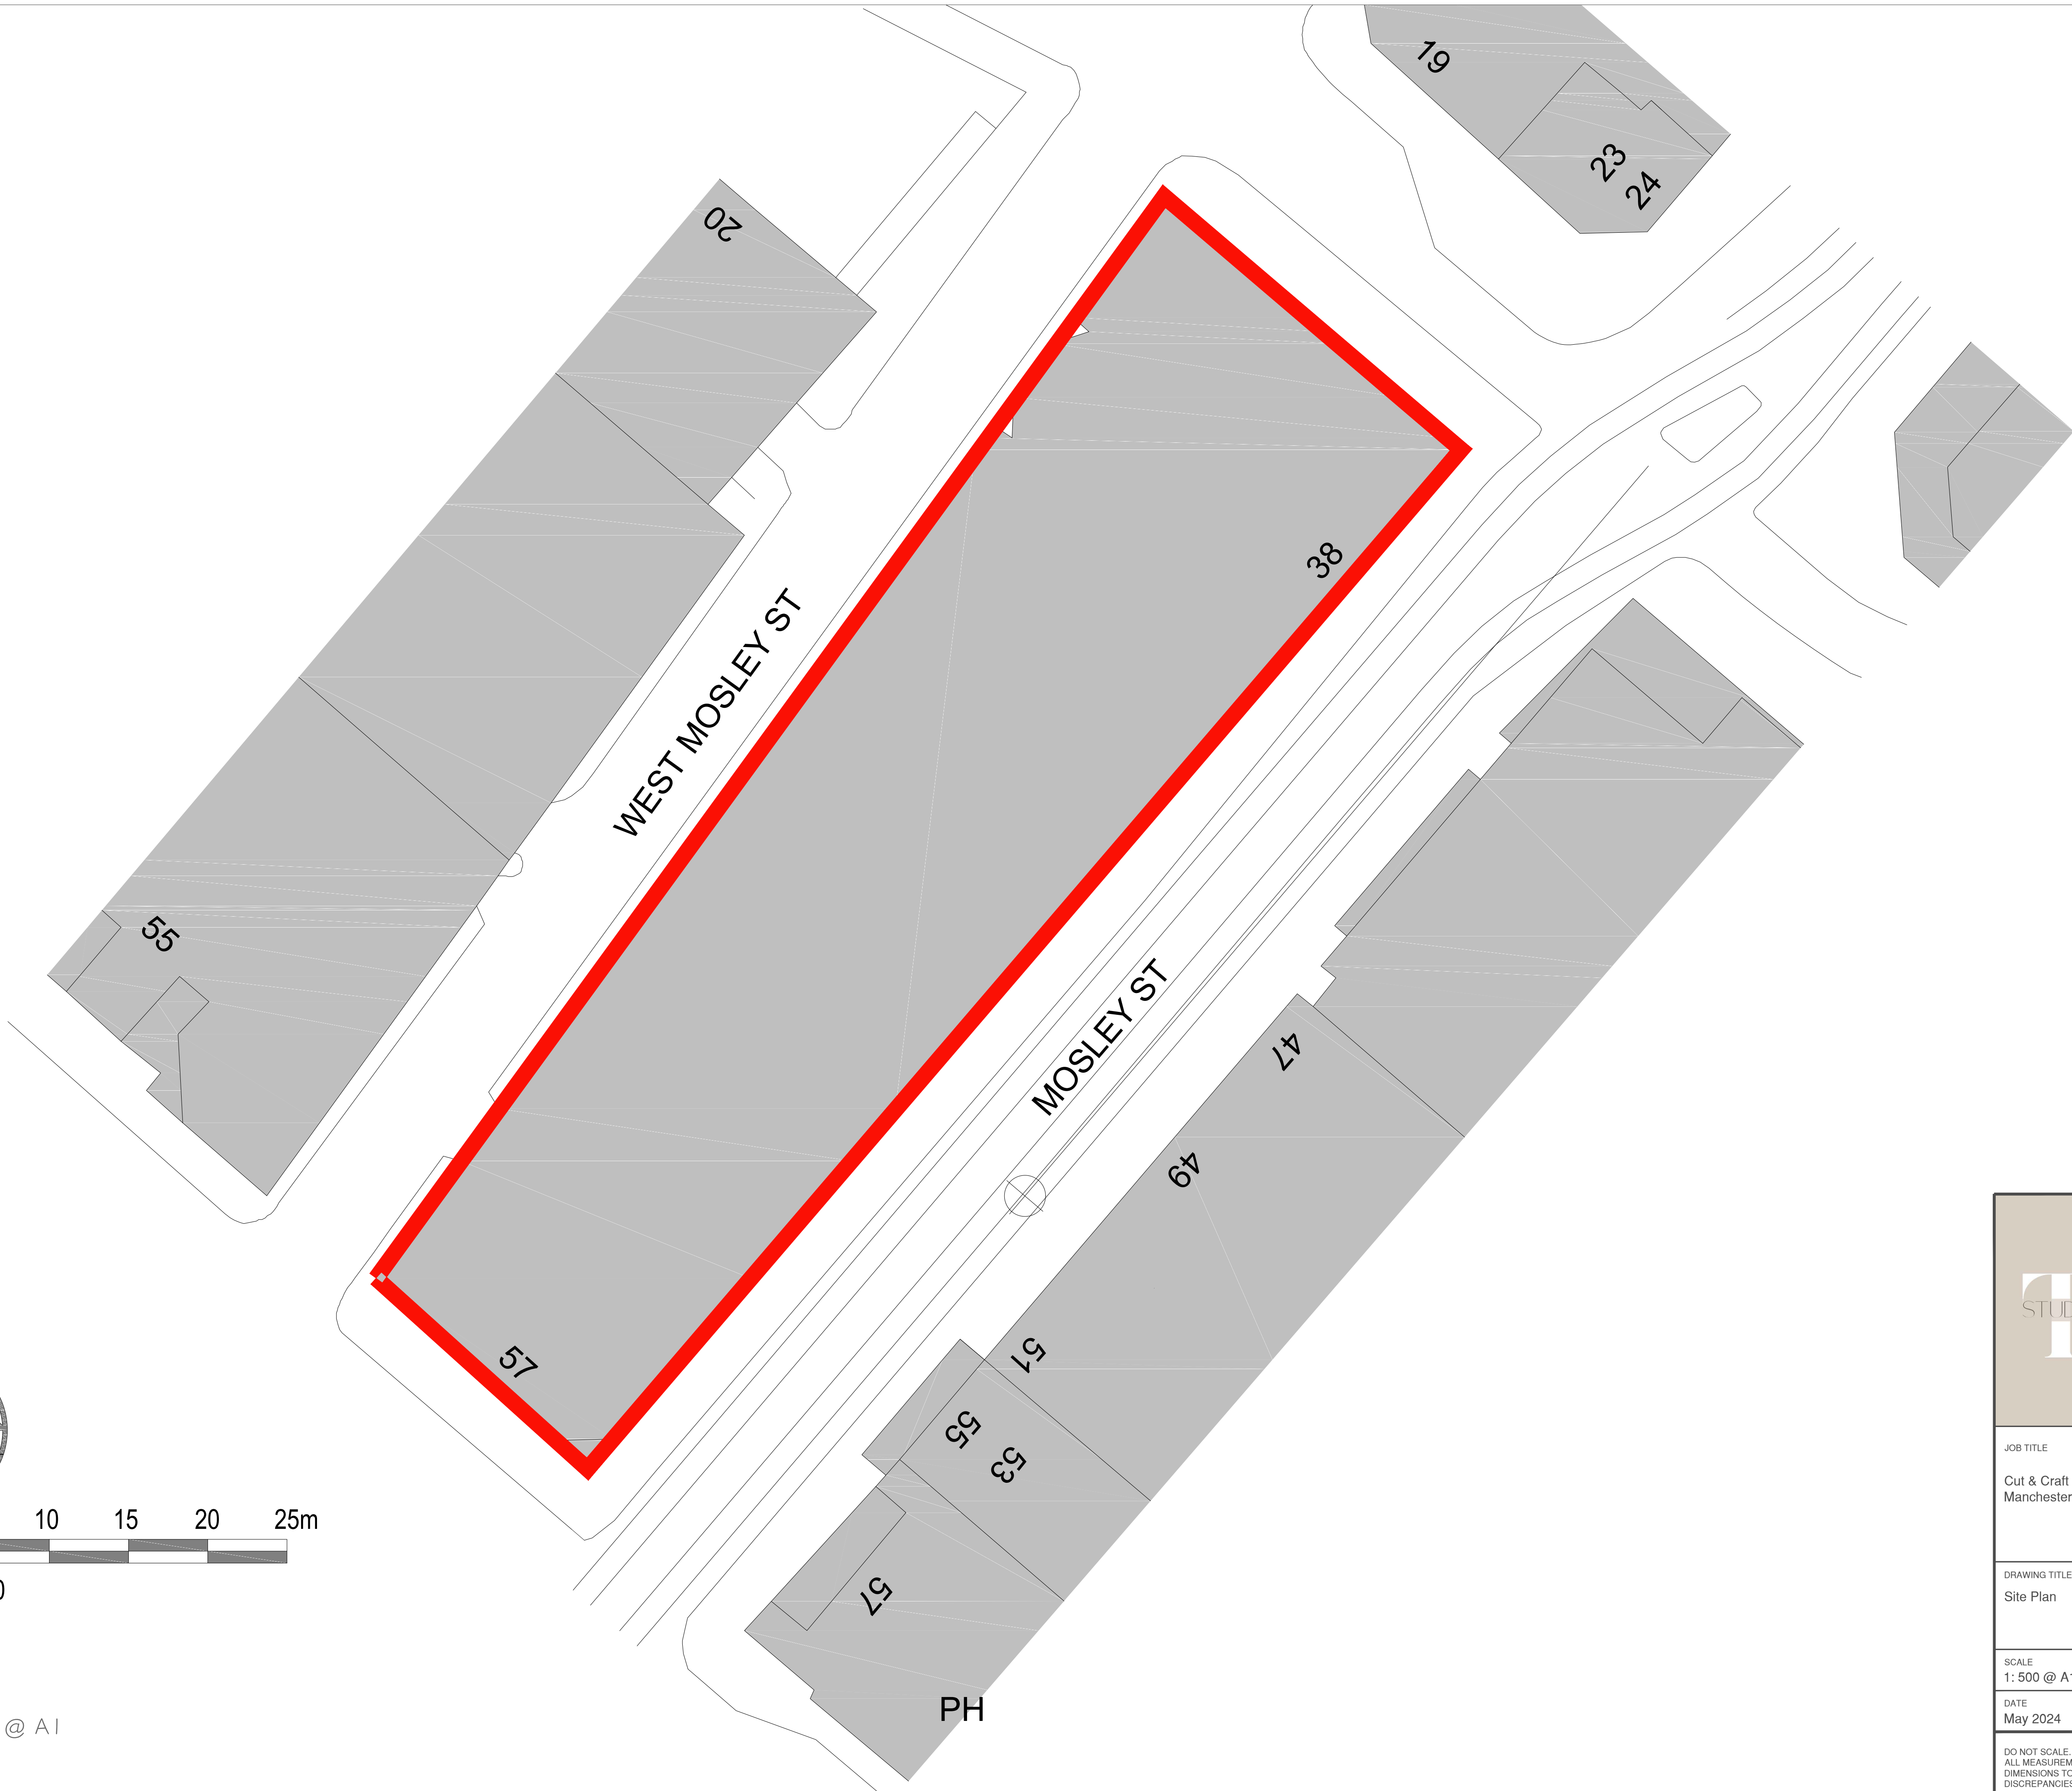


Scale 1:500

SITE PLAN
SCALE 1:500 @ A1

STUDIO TWO[®]

JOB TITLE

Cut & Craft
Manchester

DRAWING TITLE

Site Plan

SCALE

1: 500 @ A1

DRAWING No

AC23- P09

DATE

May 2024

DO NOT SCALE. ALL DIMENSIONS TO BE CHECKED ON SITE BY CONTRACTOR.
ALL MEASUREMENTS ARE IN MM UNLESS OTHERWISE SPECIFIED. WRITTEN
DIMENSIONS TO BE USED IN PREFERENCE TO SCALED DIMENSIONS & ALL
DISCREPANCIES TO BE REPORTED TO STUDIO TWO. THE DESIGN SHOWN ON
THIS DRAWING IS THE PROPERTY OF STUDIO TWO AND IS NOT TO BE USED OR
ITS CONTENTS COPIED, COMMUNICATED OR DISCLOSED, IN WHOLE OR IN PART.