




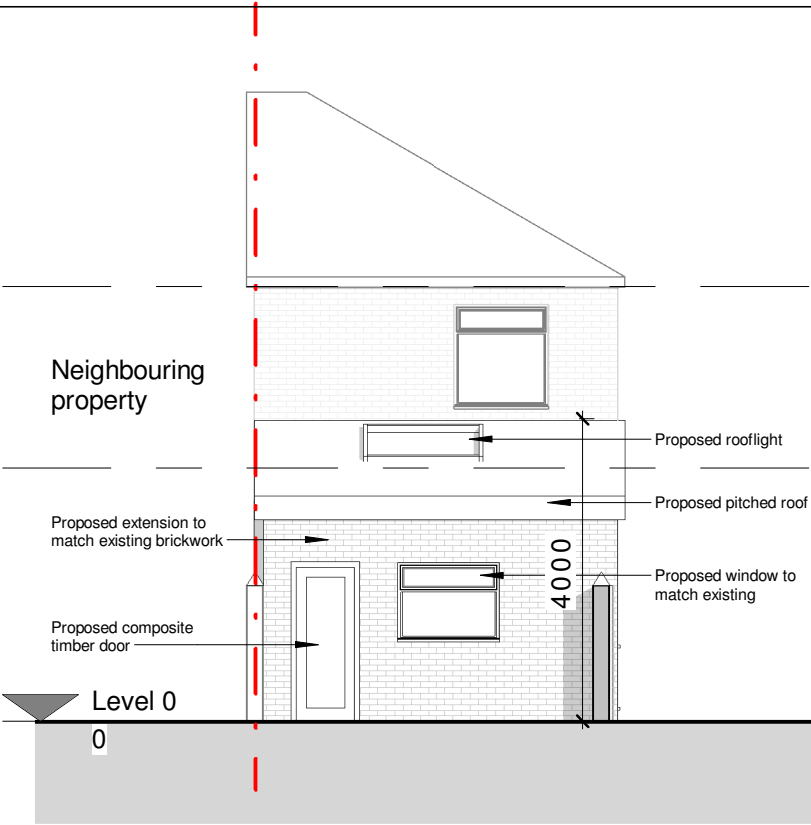

Rear Elevation
1 : 100

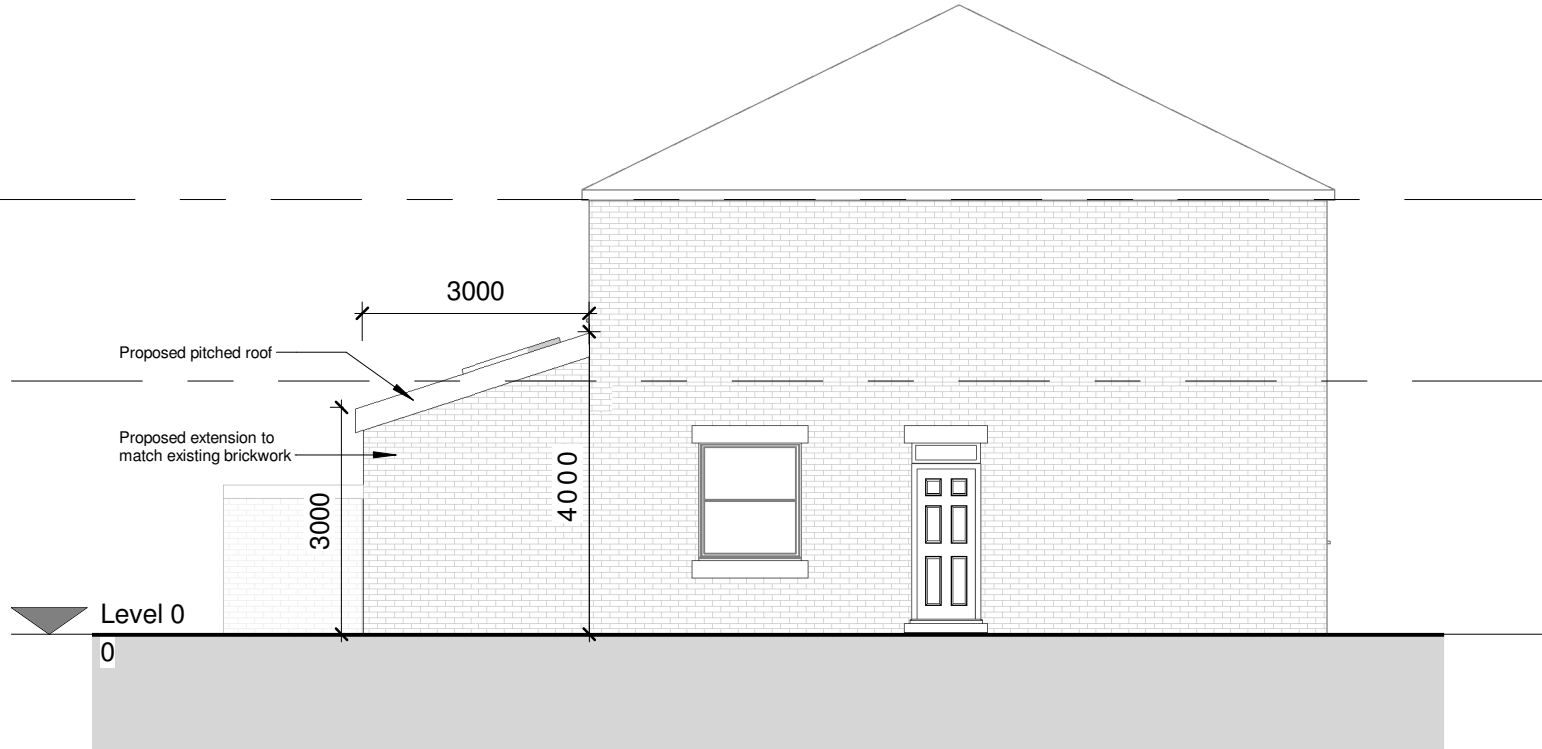

Side Elevation
1 : 100

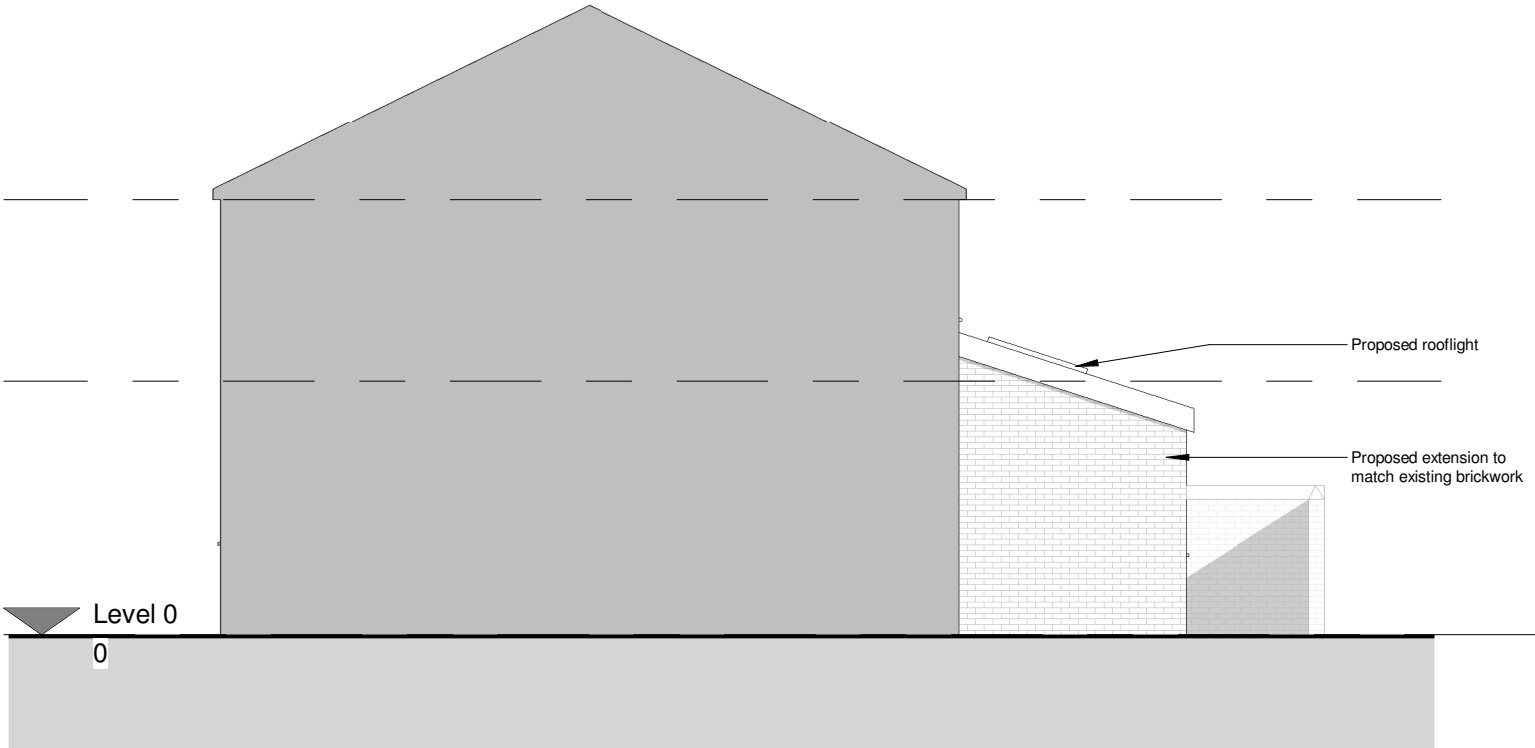

Side 2 Elevation
1 : 100

Do not scale from this drawing. Work to figured dimensions only.
All information should be checked by the contractor site before work.
Any discrepancies should be reported to the architect or designer immediately. All rights are reserved and are not transferable. Unauthorised reproduction of this drawing are not permitted.
Land registry title and ownership boundaries are produced by IONIC STUDIO using all reasonable endeavours. We cannot be held responsible for scale discrepancy of plans supplied to us.

IONIC
DESIGN

No.	Description	Date

PROJECT	1 Norman Rd West, Manchester		
SHEET	Proposed Elevations		

CLIENT D. Browne			
Date 02/10/24	Project number P110	Scale (@ A3) 1 : 100	
Drawn by SA	DRAWING NUMBER P02		REV A
Checked by SA			