


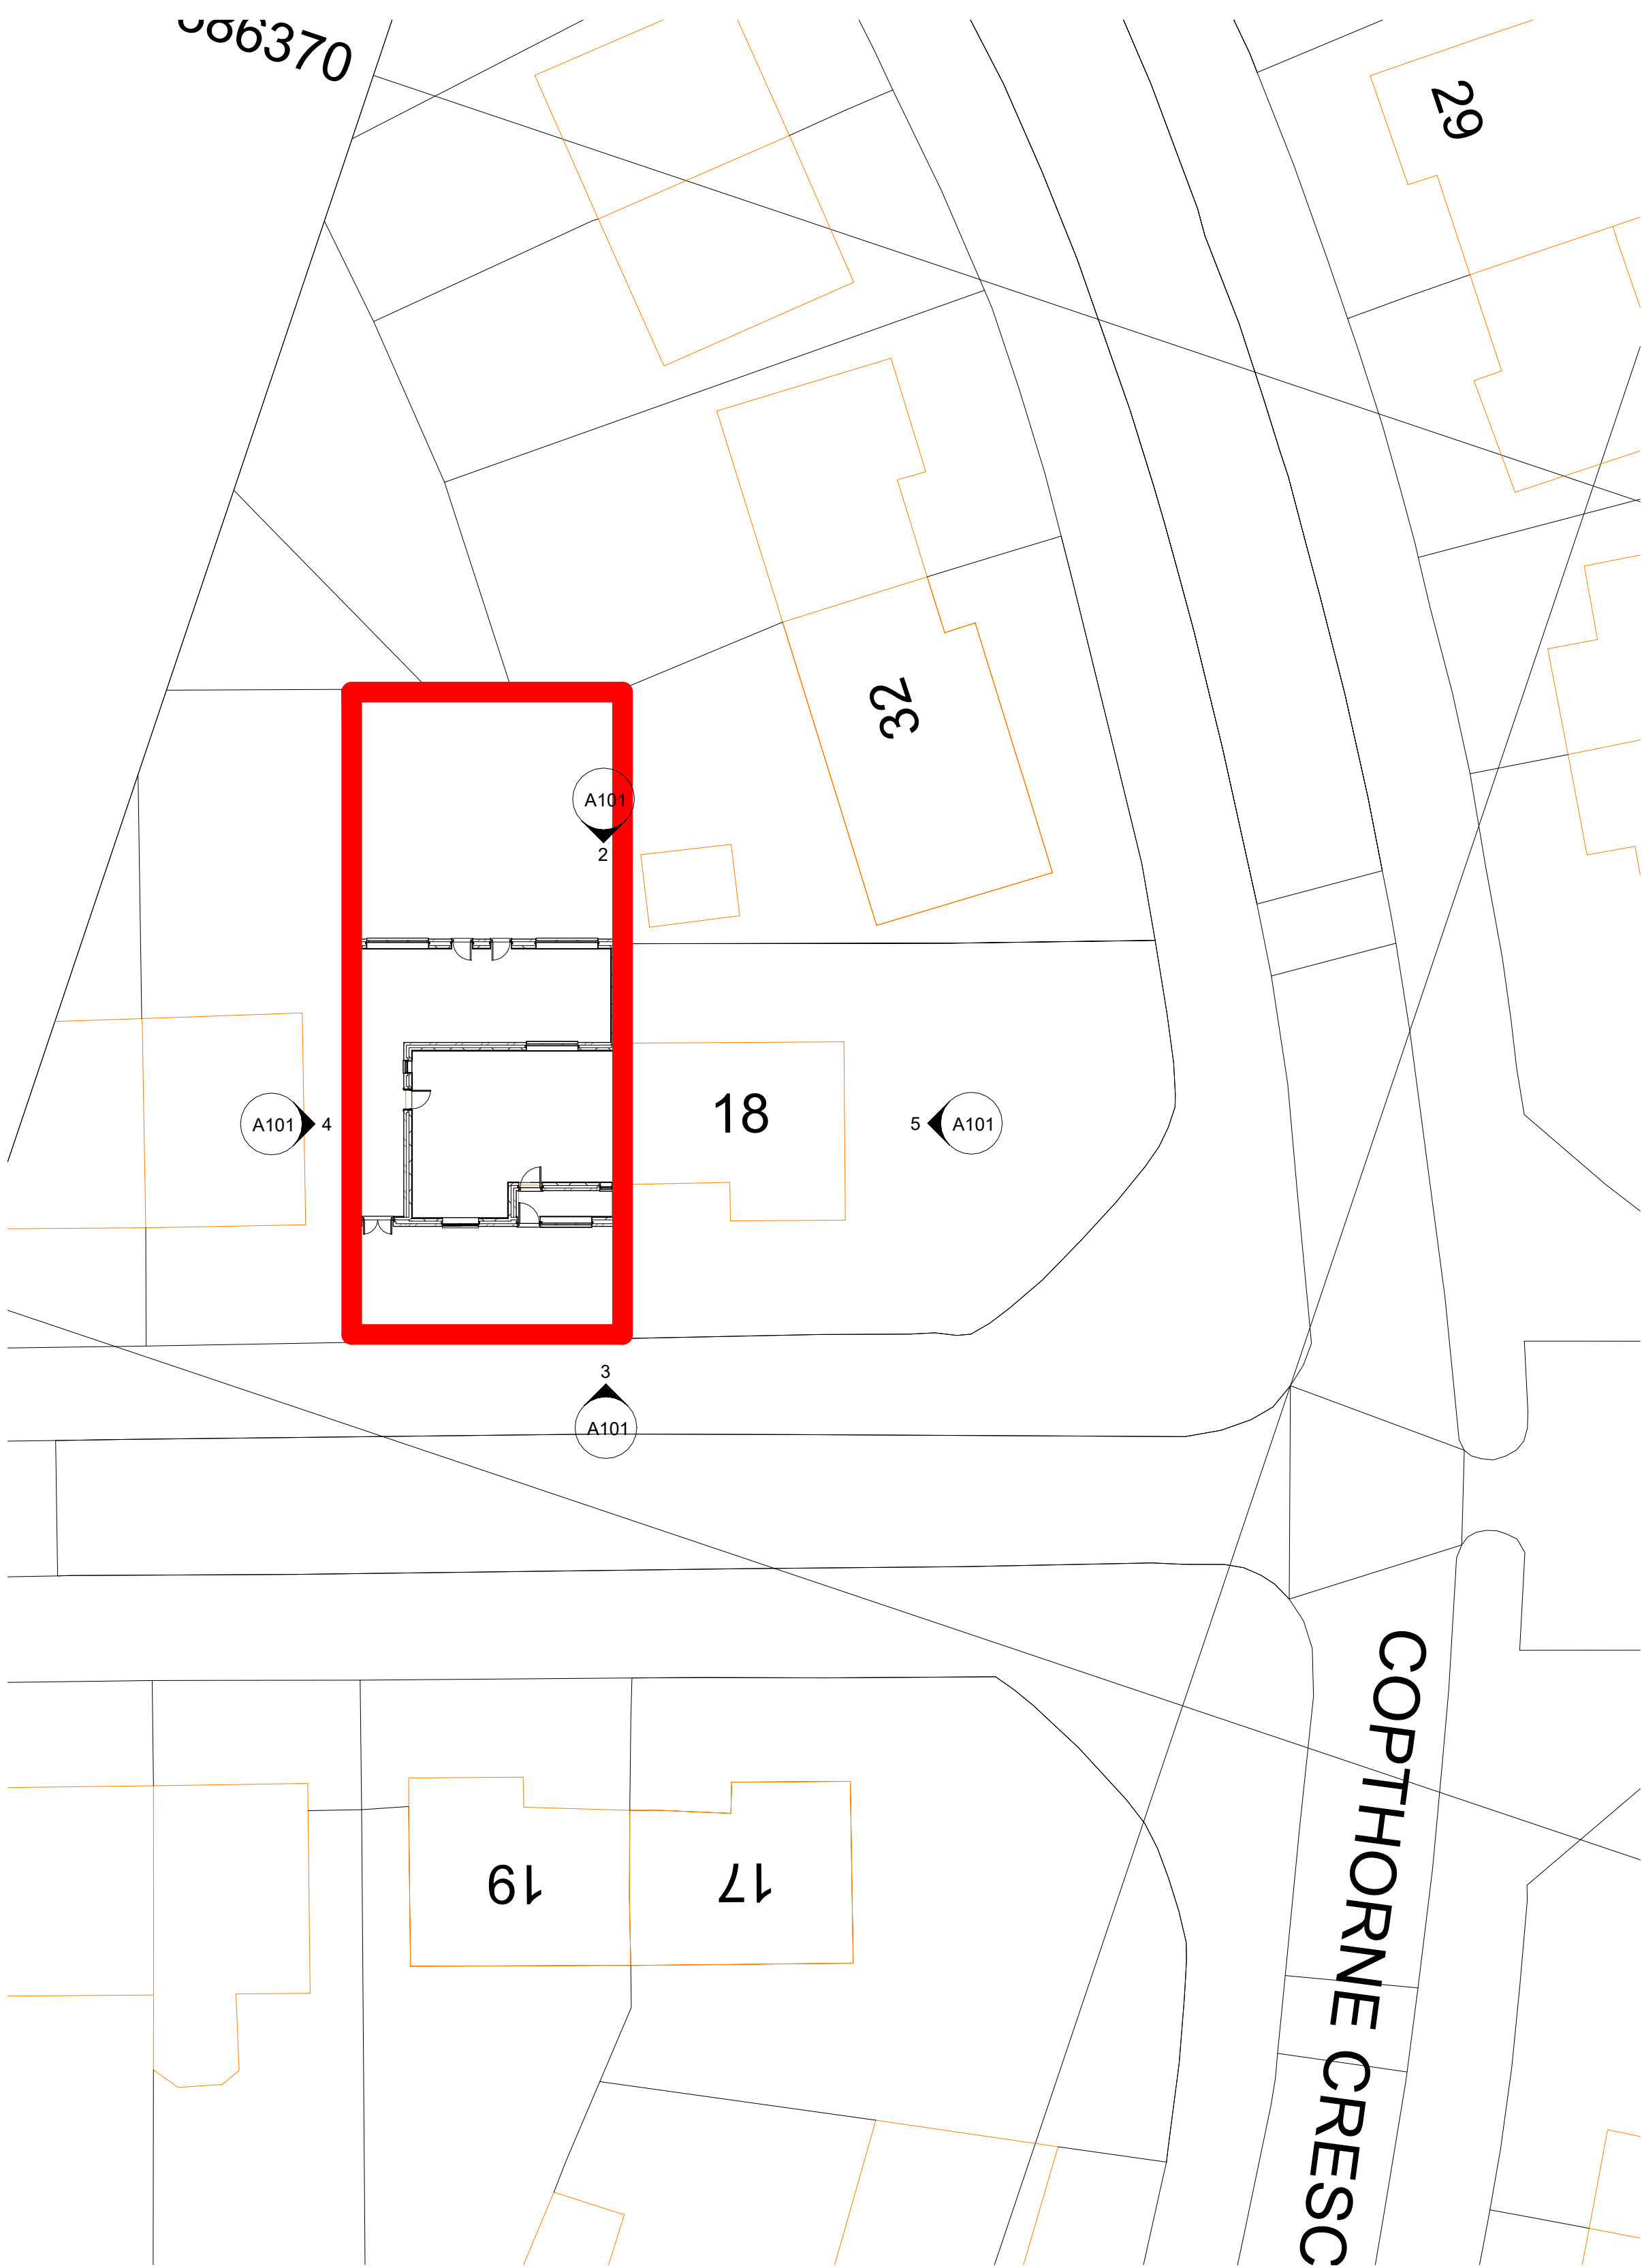

2 SITE PLAN
1 : 200



1 LOCATION PLAN
1 : 1250

RED LINE INDICATING SITE BOUNDARY
20 BRYNTON ROAD, MANCHESTER
ROAD, M13 0RB

Rev	Description	Date	Dr	App
original by		date created	by	by
NK		14/01/25		NK



client name	Mr M Mazhar
project	20 BRYNTON ROAD, MANCHESTER ROD, M13 0RB, SIDE DOUBLE STOREY EXTENSION
drawing	SITE AND LOCATION PLAN
computer file	C:\Users\TRAJED\Documents\20 BRYNTON ROAD, MANCHESTER ROD, M13 0RB\20 BRYNTON ROAD.M
plot date	
project number	2021.0042.2247
scale	As Indicated @A1
drawing number	A105
rev	issue status

This drawing is to be read in conjunction with all related drawings. All dimensions must be checked and verified on site before commencing any work or producing shop drawings. The originator should be notified immediately of any discrepancy. This drawing is copyright and remains the property of NK Architectural.