




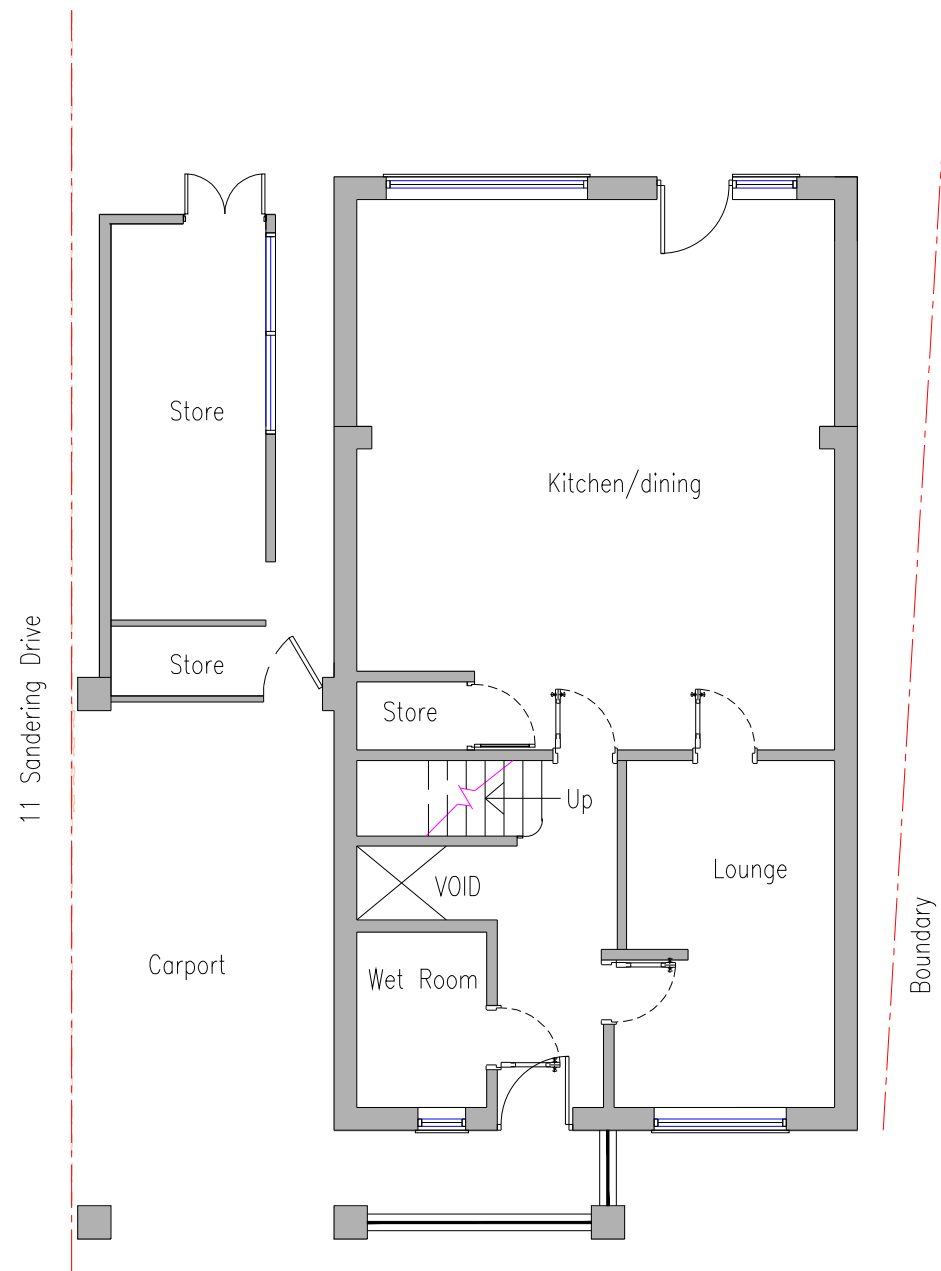


Existing Ground Floor Plan
Scale 1:100

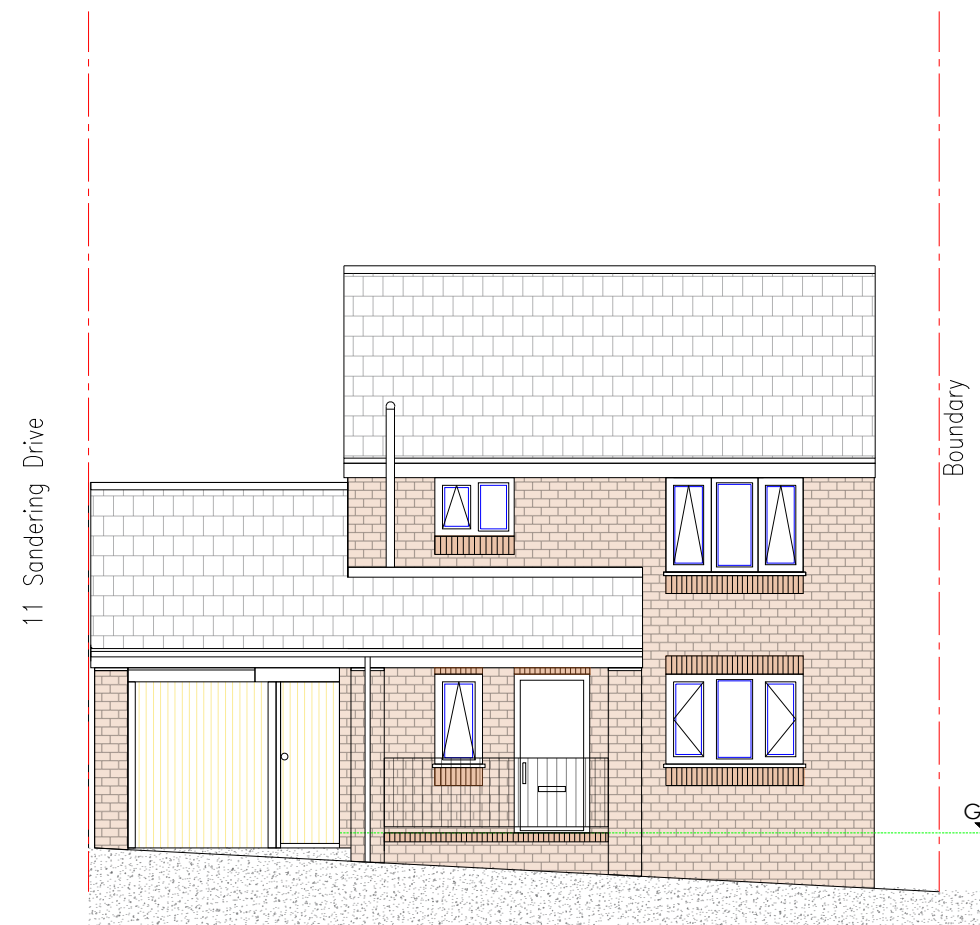


Existing Front Elevation
Scale 1:100

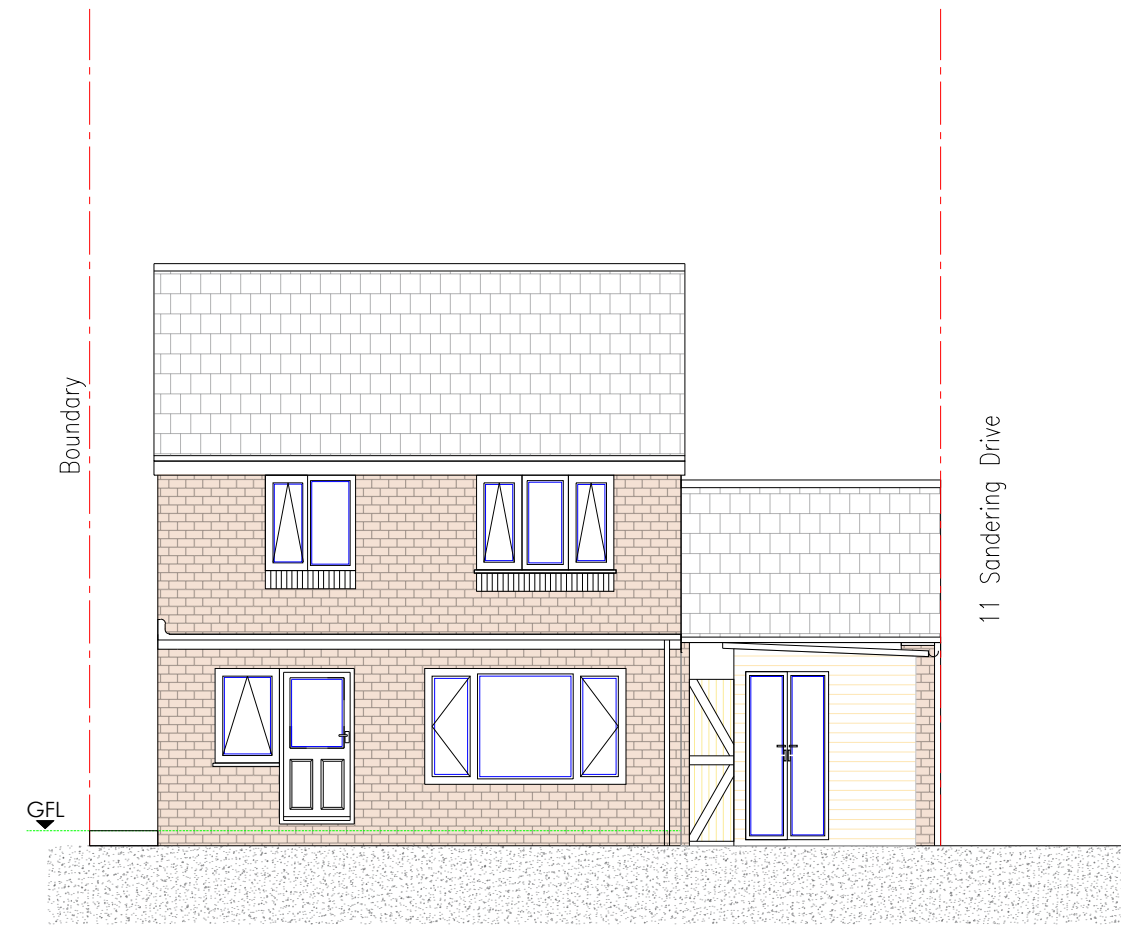

Existing Rear Elevation
Scale 1:100

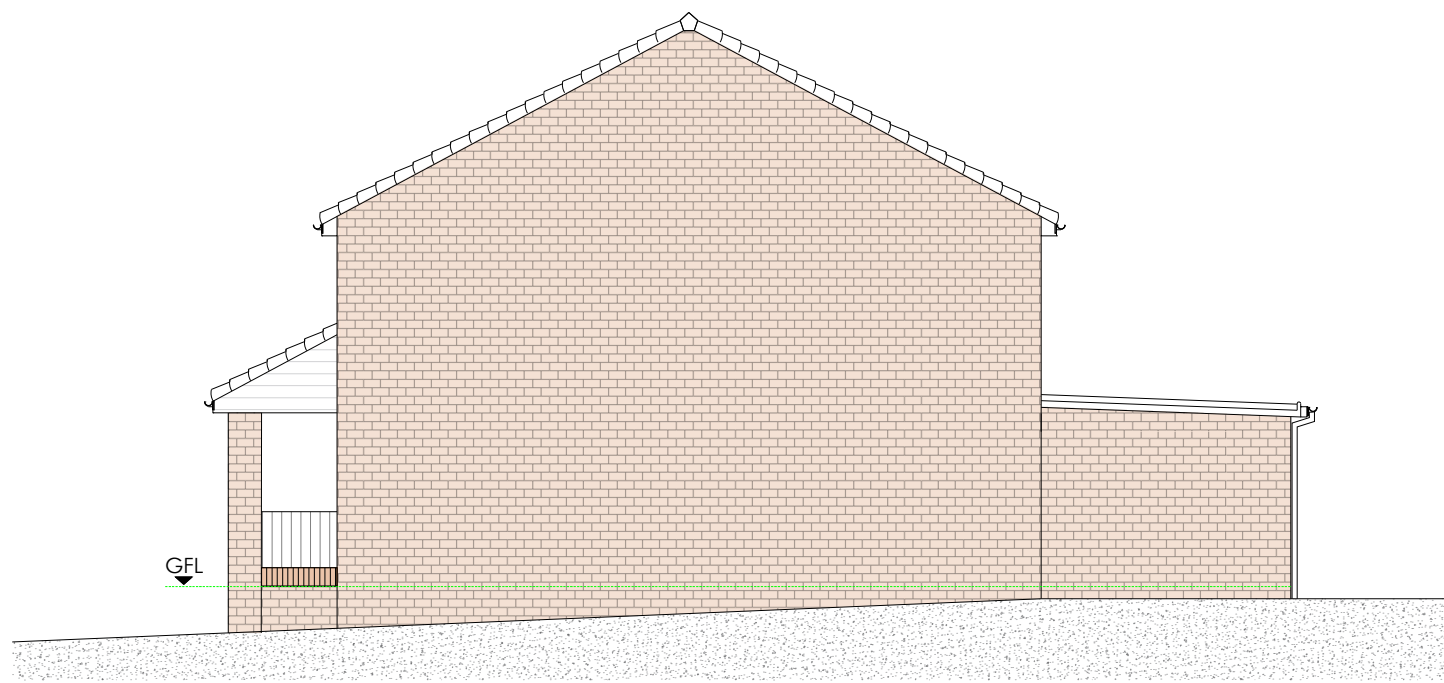

Existing Side Elevation
Scale 1:100

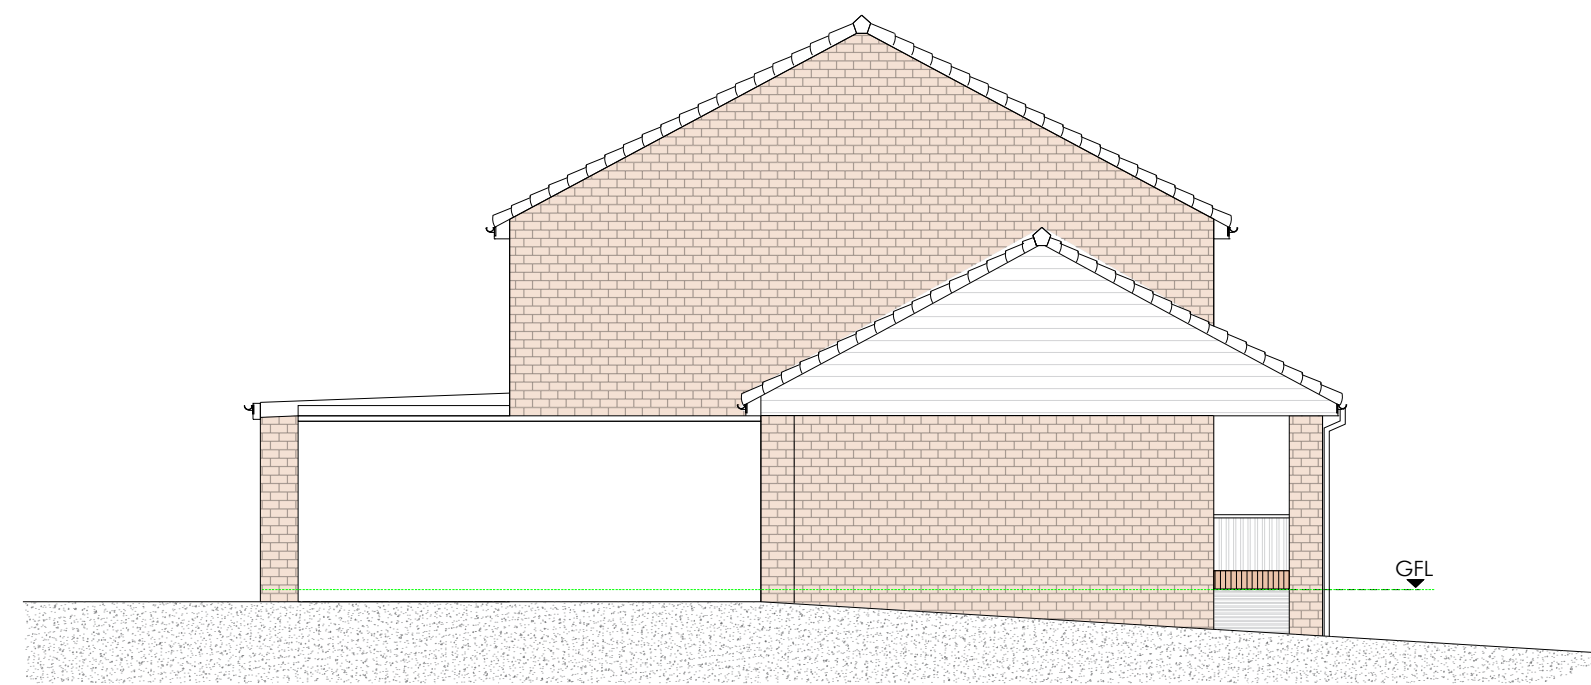

Existing Side Elevation
Scale 1:100

GENERAL NOTES

1. The contractor must check the site and the approved drawings before commencing the works and must take any working measurements as necessary and any discrepancy must be reported to the client.
2. Work shall comply with any current relevant BS/codes of practices and confirm to the Building Regulations including the latest amendment. The contractor is responsible for setting out the works.

PROJECT ADDRESS

15 Sandering Drive
Manchester
M8 8YT

PROJECT

Single Storey Side Extension

REVISION

REVISION	DATE
a. Onsite parking space increased to 6 metres	25/02/25
b. window along the side boundary omitted	25/02/25
c. Storage location for wheel bin specified	25/02/25
d. Proposed door along the front elevation omitted and replaced by a window	25/02/25

KEY

RWP	Rain water pipe
SVP	Soil Vent Pipe
I.C	Inspection Chamber
BIG	back inlet gully
-----	Boundary
[Dashed Box]	Velux Window
WM	Washing Machine
TD	Tumble Dryer
DW	Dish Washer

Drawing No
PP205(2)25

Scale
1:100 @ A1

Date
22.01.2025

Drawn by
at

AT A. Design

Address:
12 Hastings Gardens
Stockport
SK5 8BF

T. 07830039347

E. .ata_design@hotmail.com

