


- General notes
1. This information is confidential and the copyright of Anomaly.
 2. Anomaly accepts no liability for use of this drawing by parties other than the party for whom it was prepared or for purposes other than that which is stated on the issue sheet. It shall not be disclosed or passed to any other party in any form in whole or part without Anomaly's express permission in writing nor should any other party place reliance upon it.
 3. Where data is supplied electronically, it is for convenience only. The original information is the printed or controlled copy which will be supplied on request.
 4. All dimensions are in millimetres. No dimensions or other information shall be inferred from the electronic data unless specifically stated on the printed or controlled copy. Where dimensions are not given, drawings must not be scaled and the matter should be referred back to Anomaly.
 5. This drawing should be read in conjunction with all other project information, produced by Anomaly and others. In the event of any conflict between the information contained on this drawing and in any other project document, drawings, specifications, schedules etc. the matter must be referred back to Anomaly for clarification.
 6. All dimensions and conditions are to be checked on site by the contractor prior to preparing designs, drawings, calculations etc. or commencing any work. The contractor is responsible for checking that there is no conflict between site dimensions and drawn dimensions

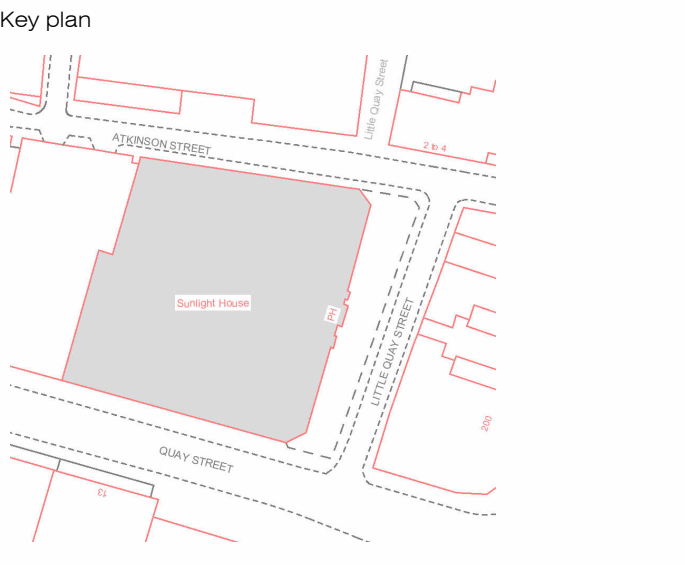

Drawing key

Revision History			
Status	Revision	Date	Description
S2	P01	13.01.25	STAGE 03

JW / LHR / LE	LE / JW	DL / LHR	AM
Designed by	Drawn by	Checked by	Approved by

Architect

ANOMWLY
Morelands, 5-23 Old Street
London EC1 V9HL

Client

Karrev (Sunlight) Ltd

Project

Sunlight House - End of Journey
Little Quay Street
Manchester M3 3HP

Drawing title

PROPOSED EOJ STAIR CORE

Job number

160

Sheet size



A1

Scale @ A1


1 : 25

Drawing number

SLH-ANO-P0-XX-DR-A-30610

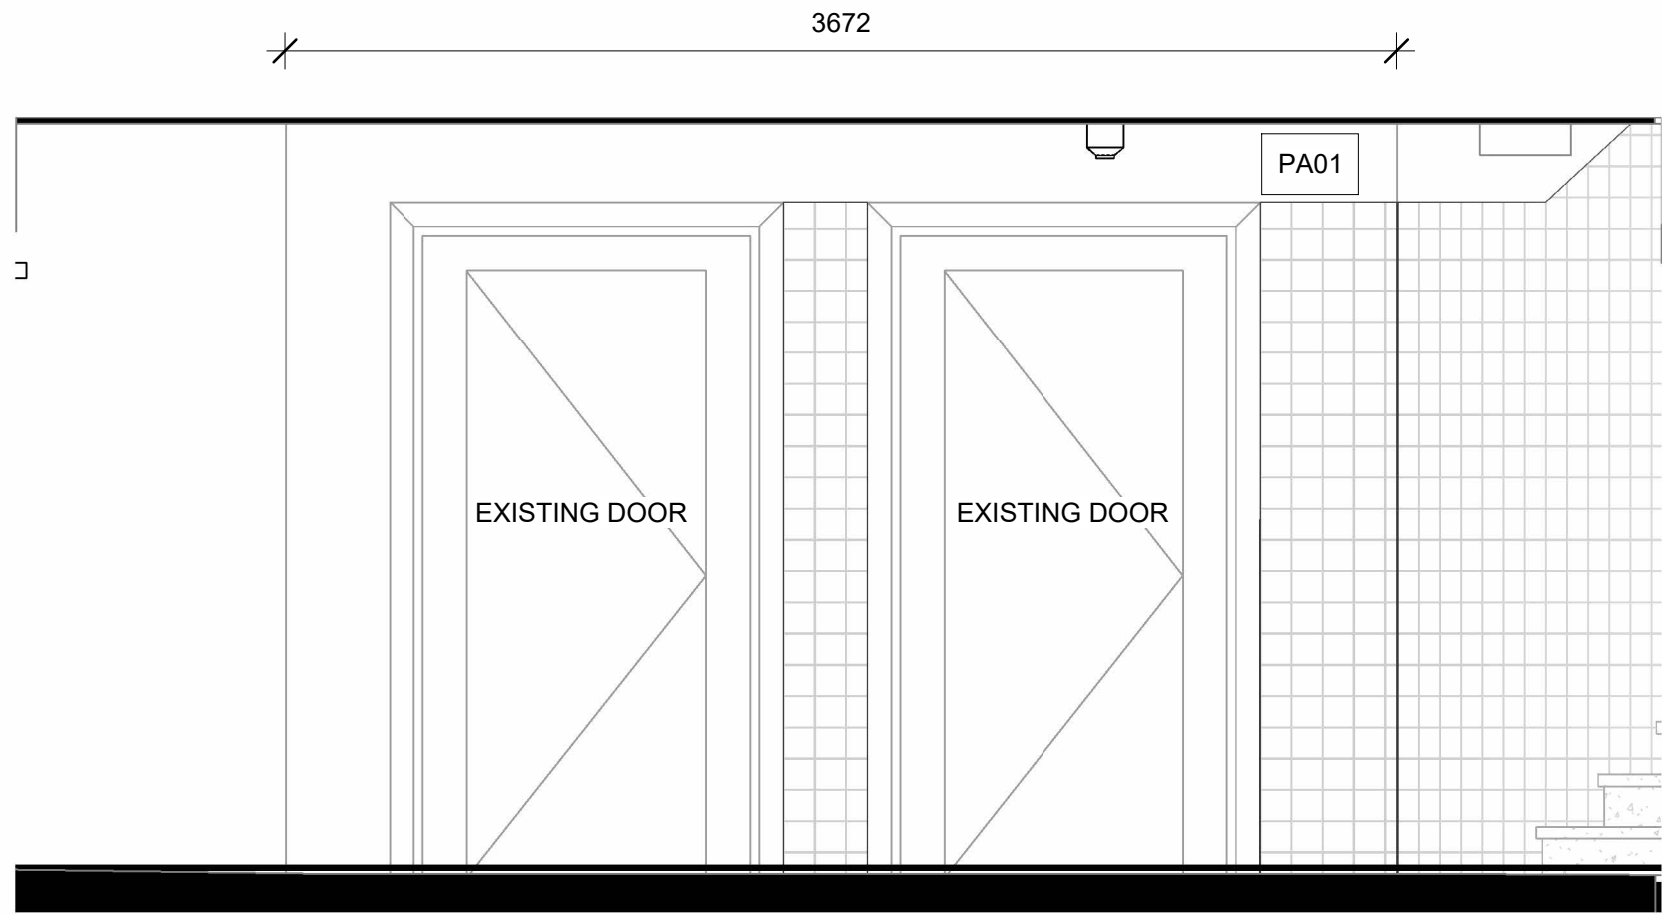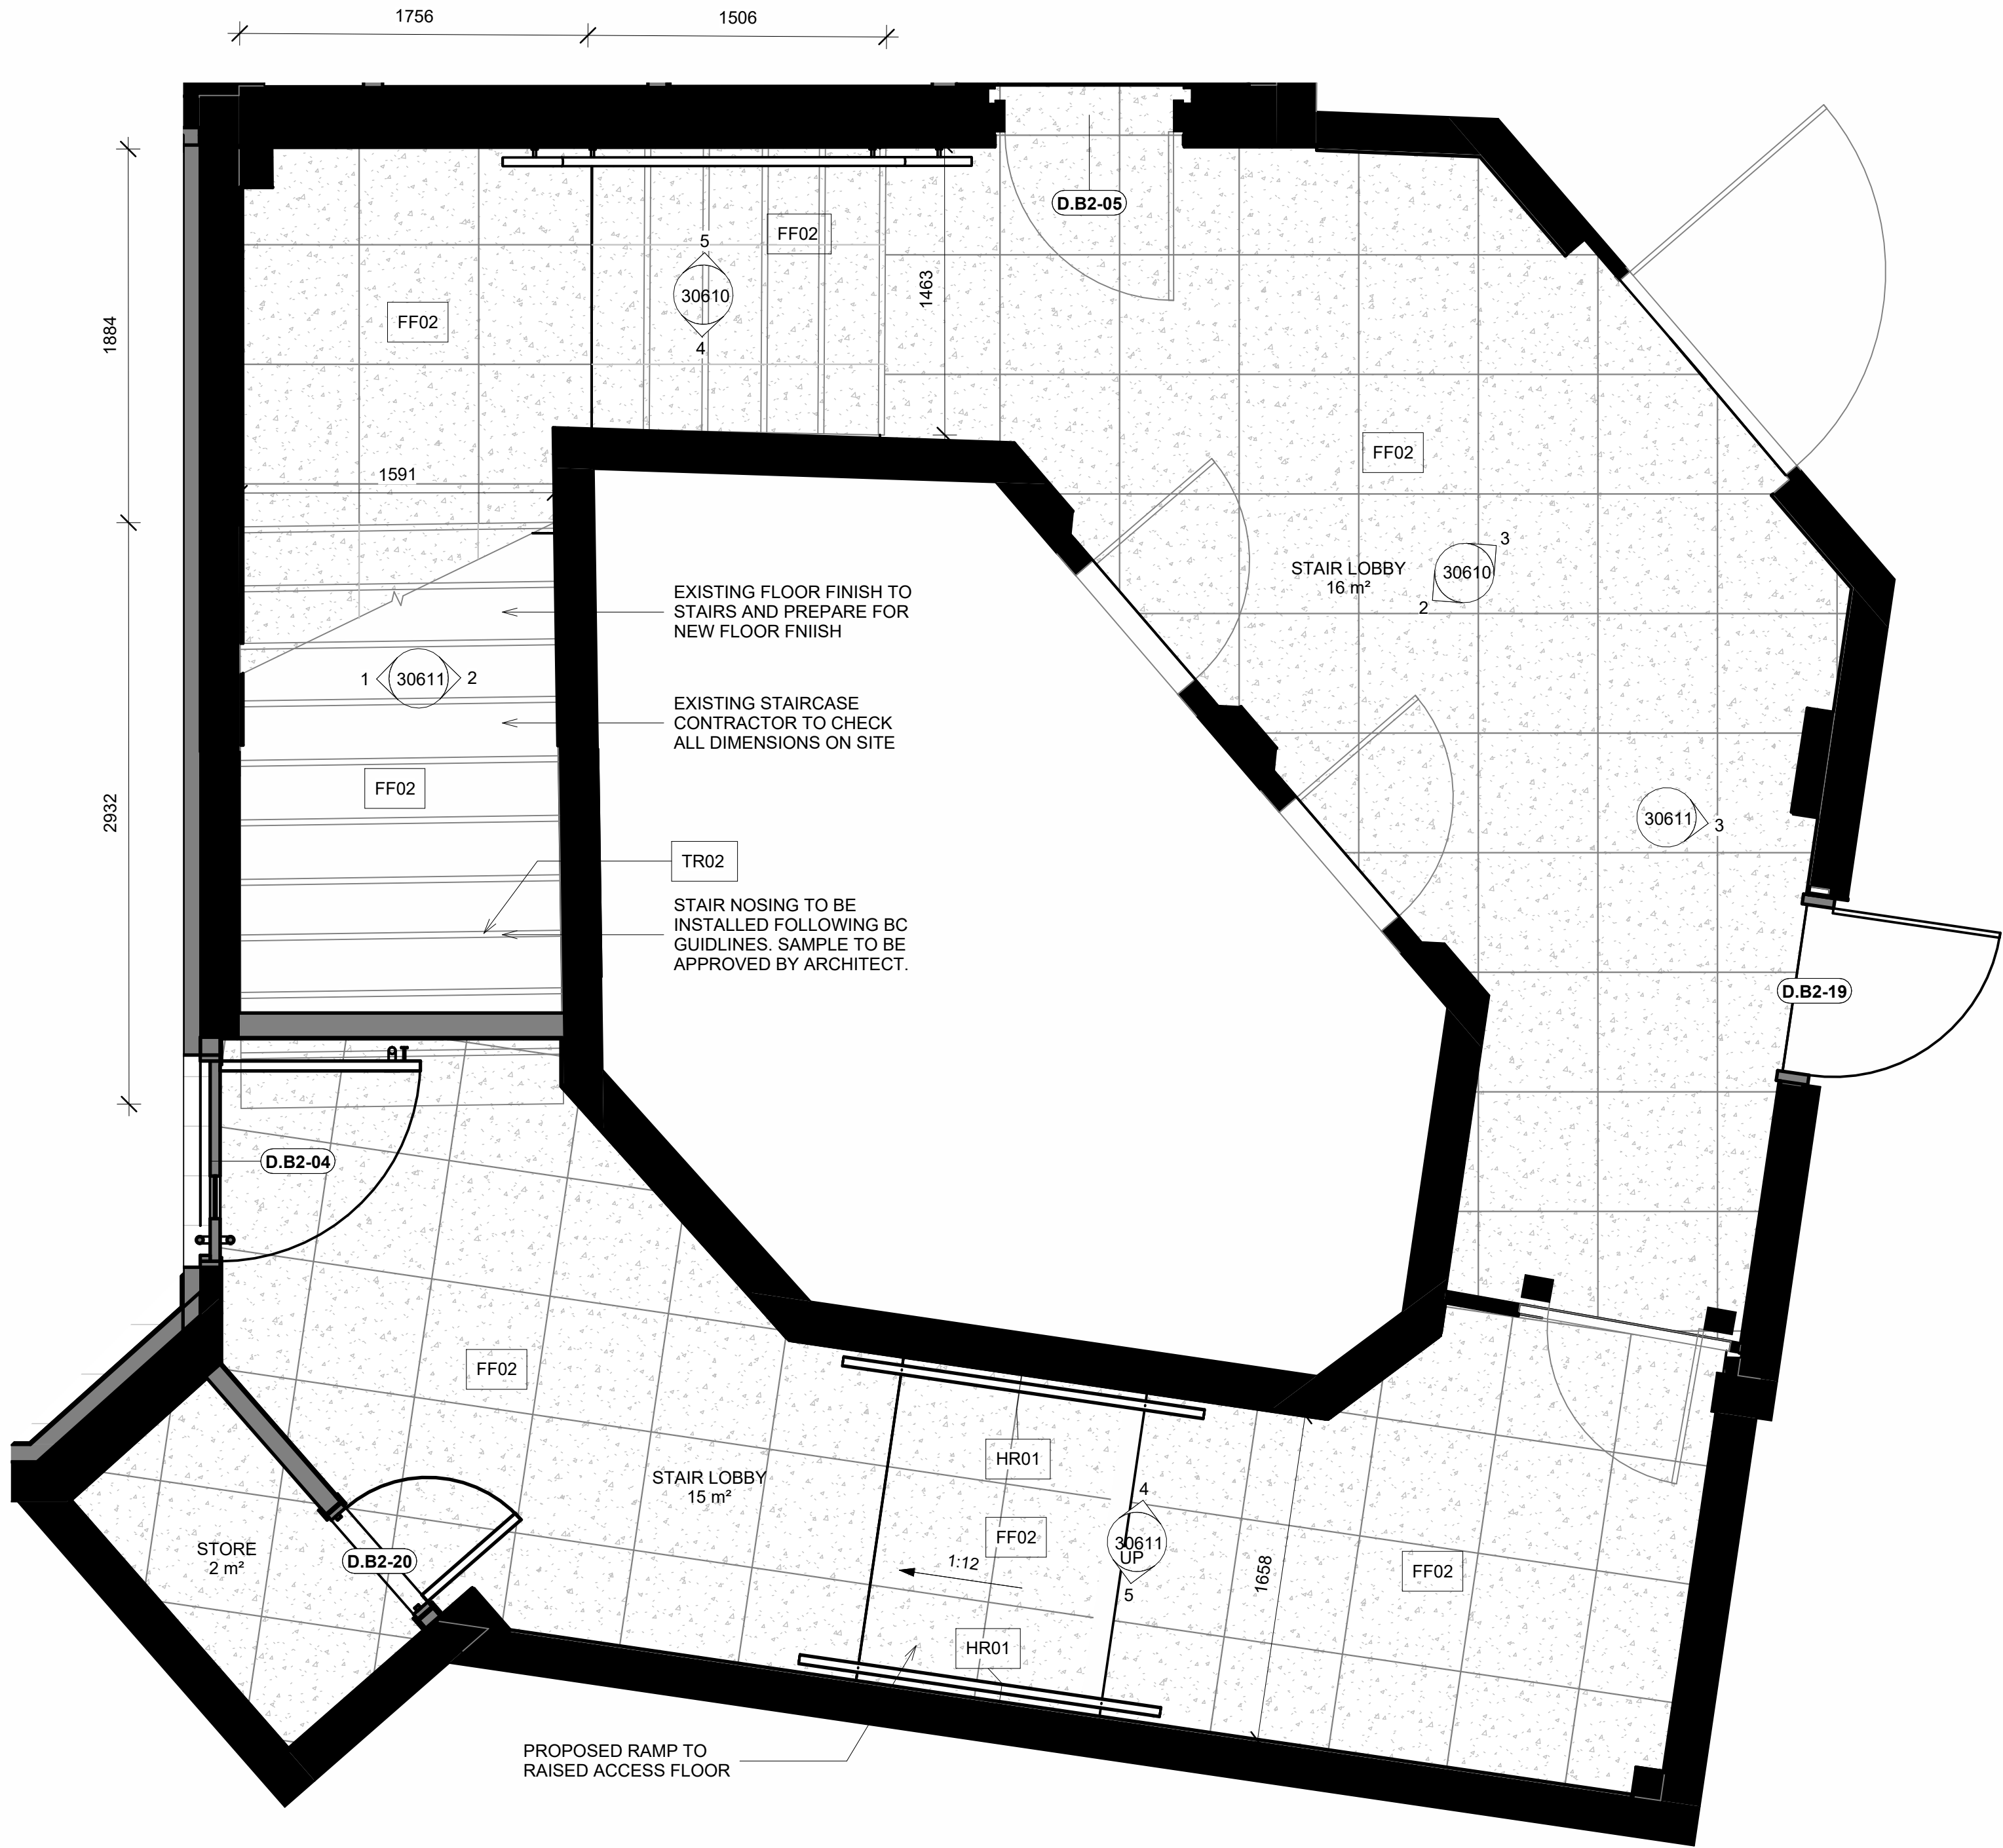


2 STAIR CORE - ELEVATION A
1 : 25

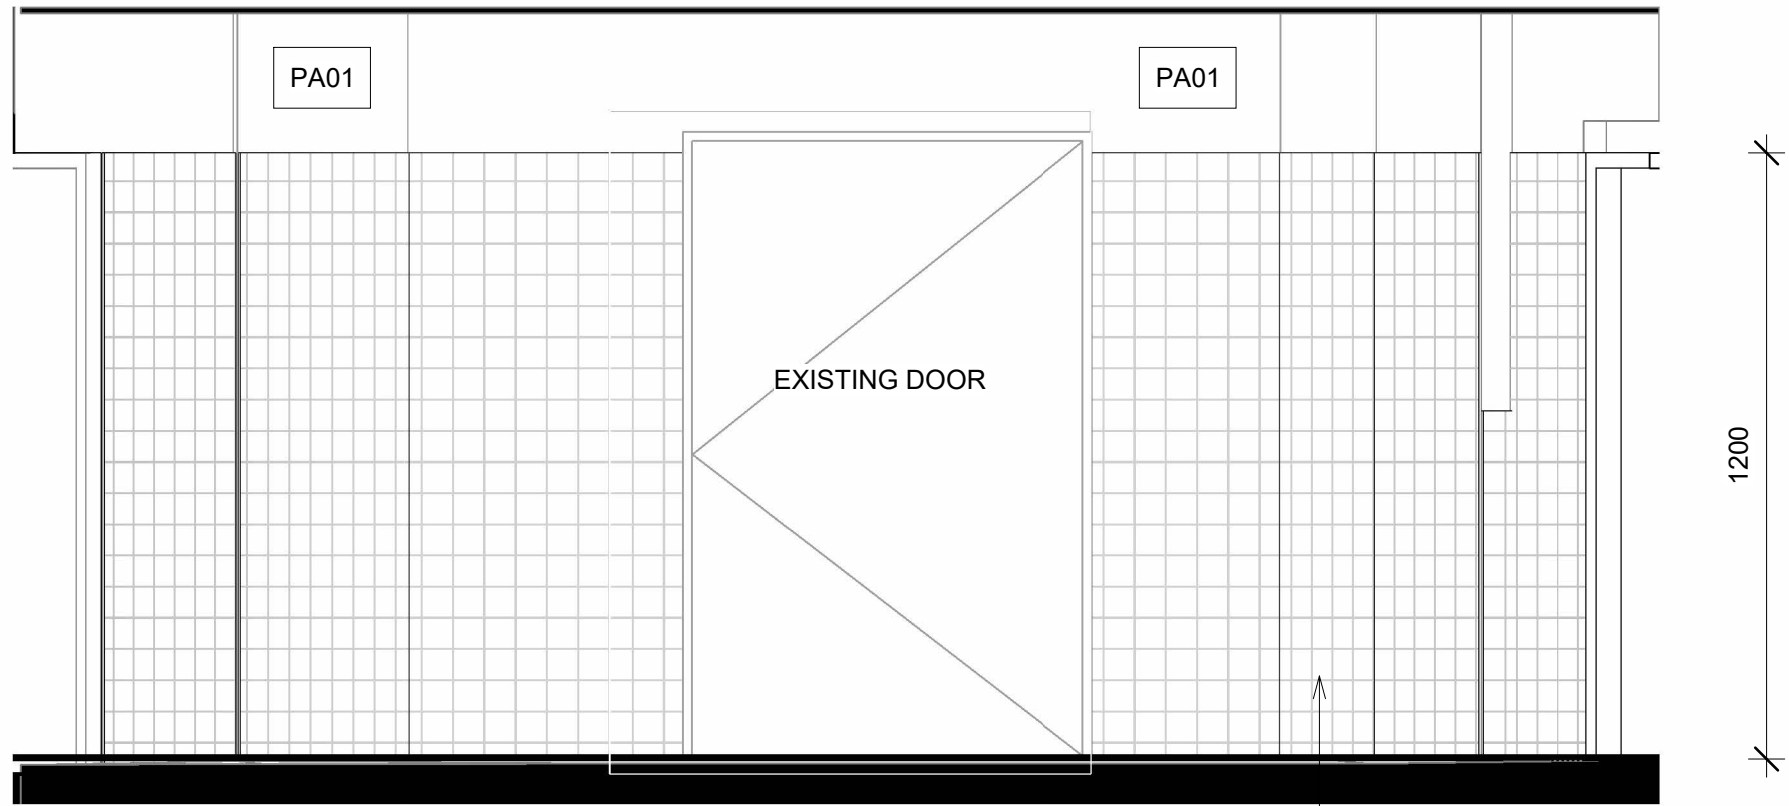


3 STAIR CORE - ELEVATION B
1 : 25

LOCATE EXISTING HERITAGE TILES TO NORTH STAIR CORE. ALL HERITAGE TILES TO BE RETAINED, MADE GOOD AND CLEANED.

1 PROPOSED STAIR CORE FLOOR PLAN - LEVEL 00
1 : 25

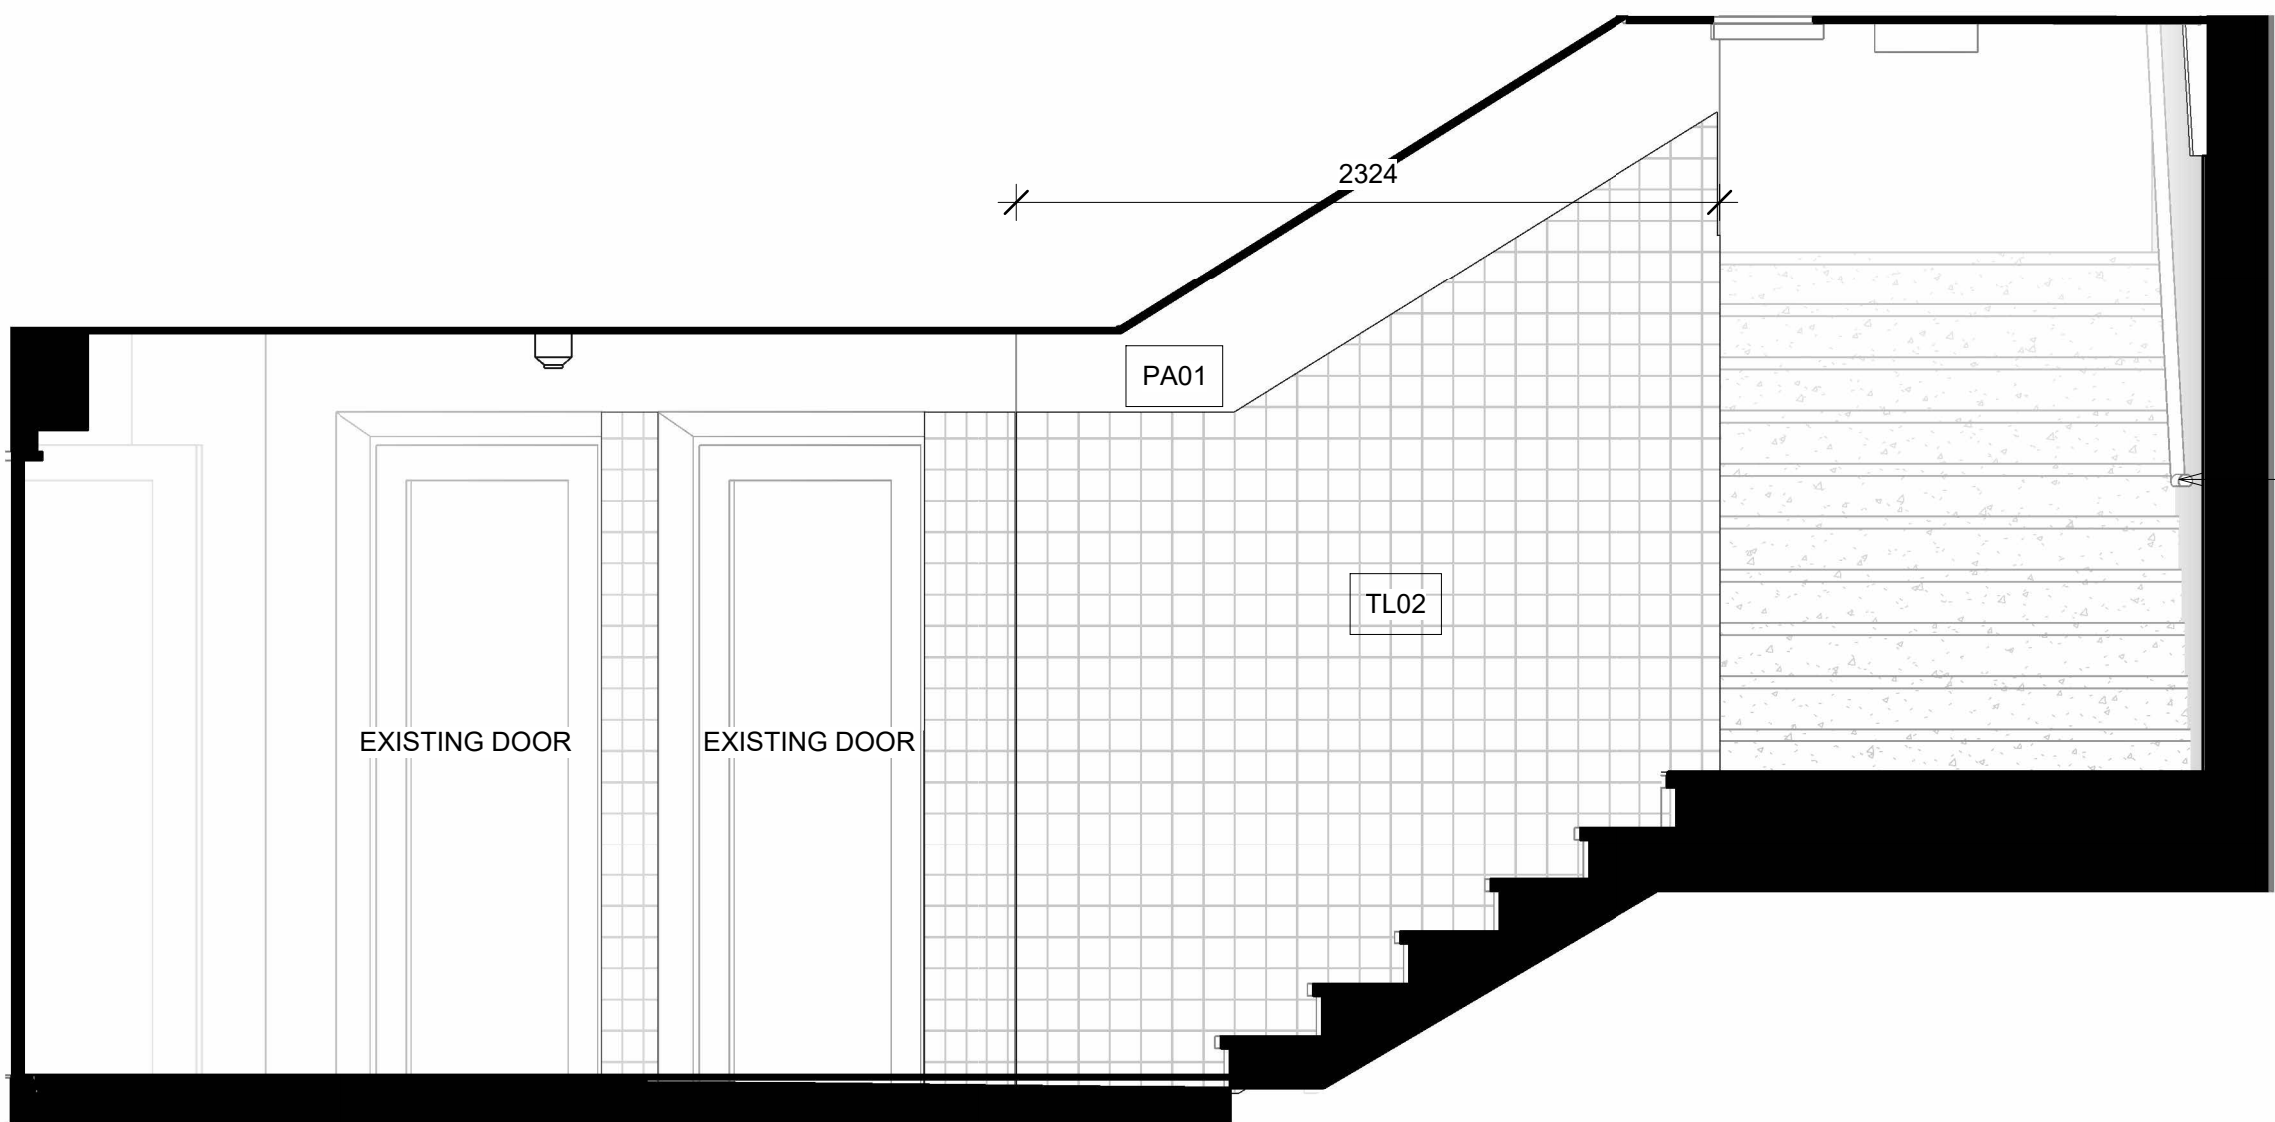

4 STAIR CORE - ELEVATION C
1 : 25

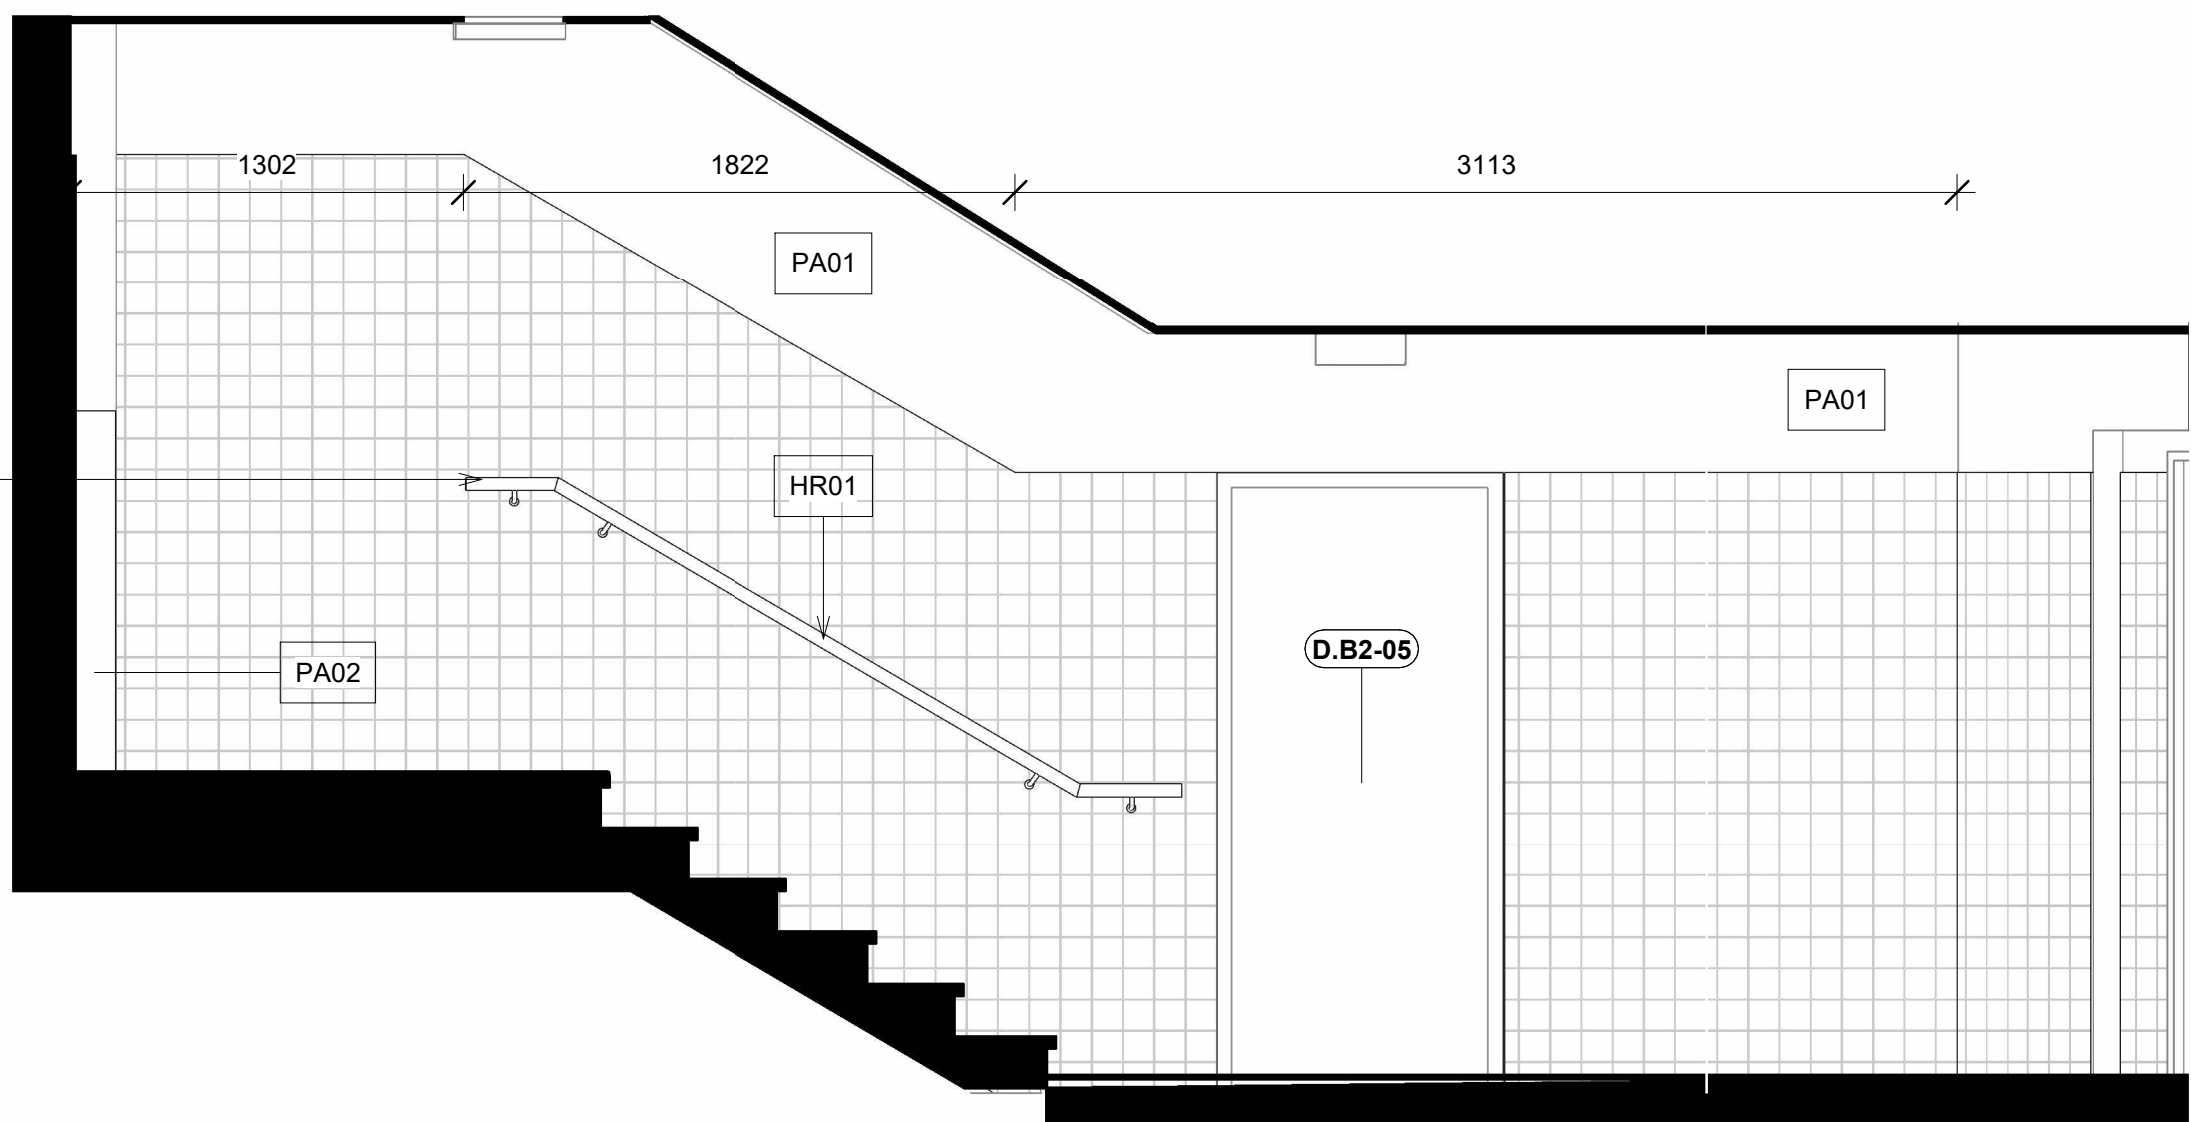

5 STAIR CORE - ELEVATION D
1 : 25