


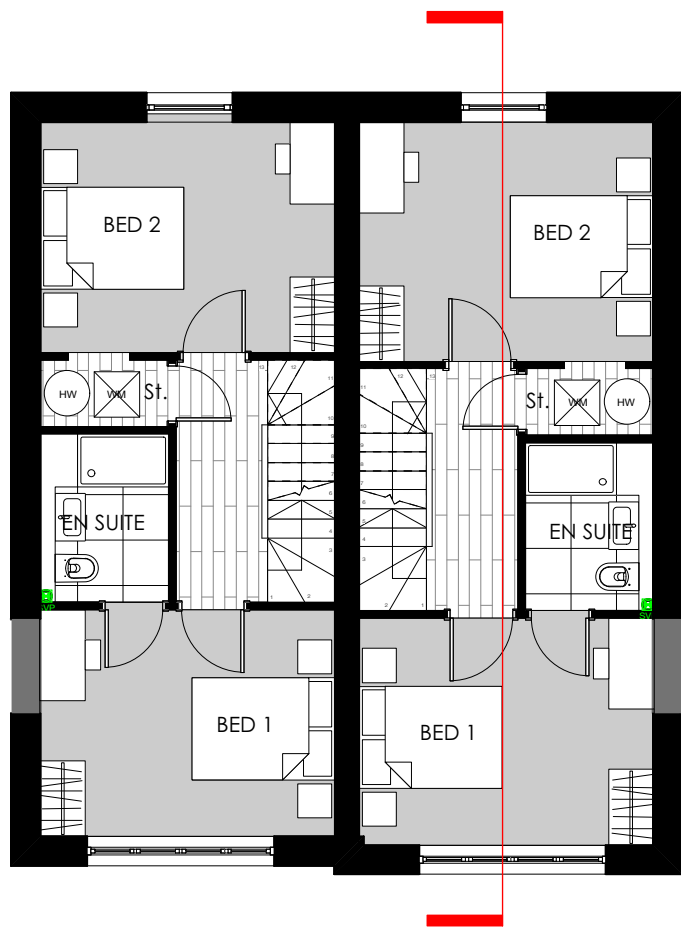


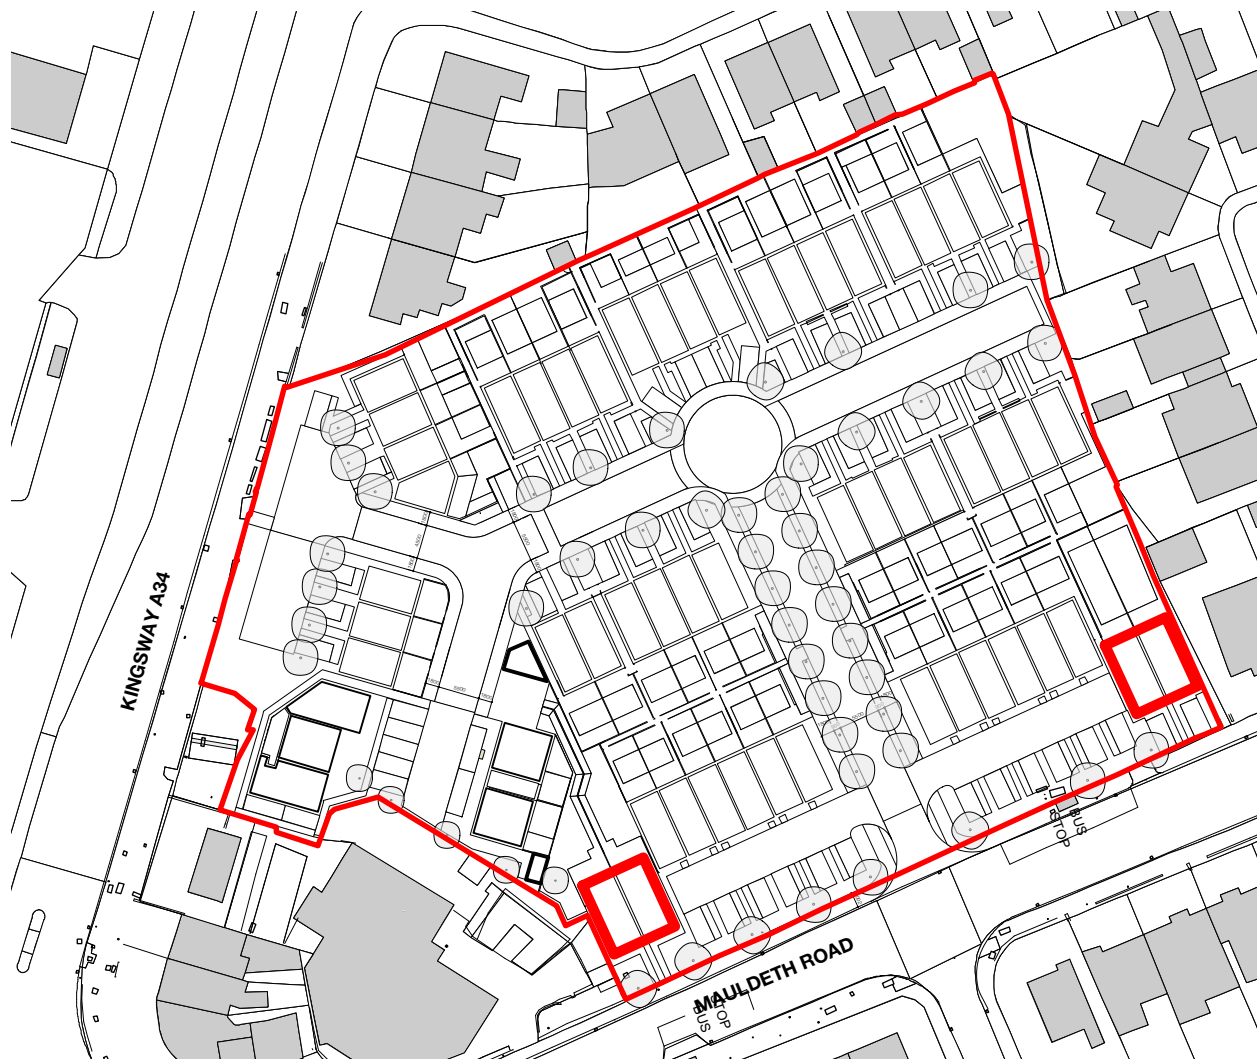


FIRST FLOOR

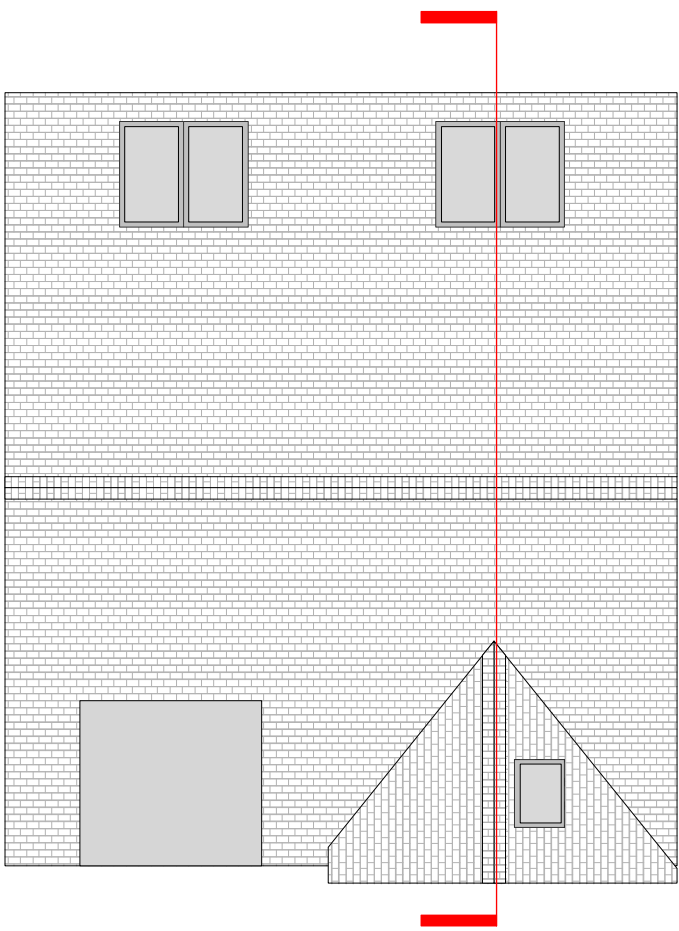

ROOF PLAN

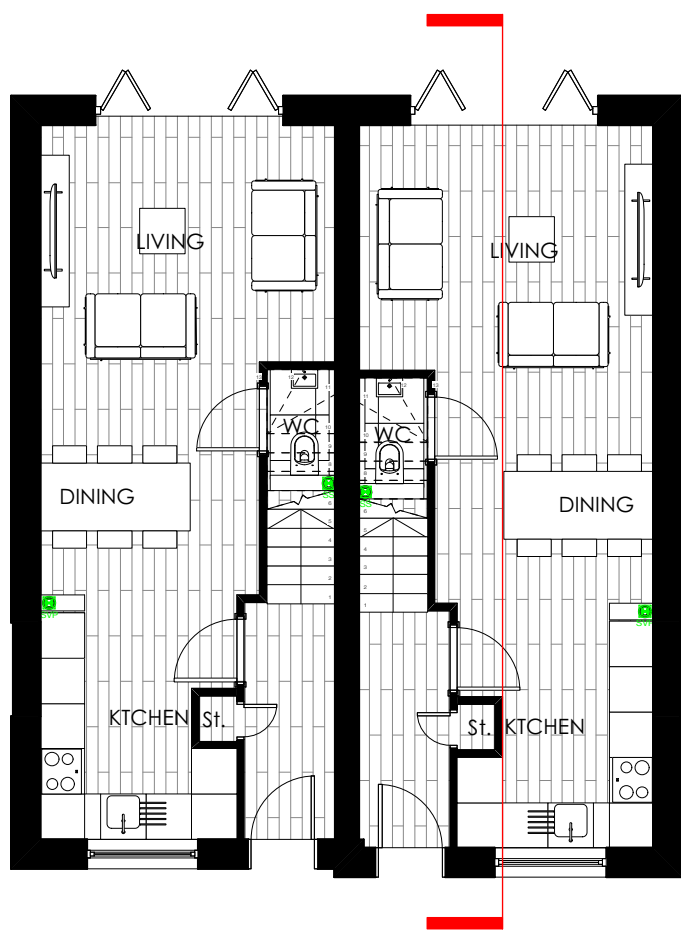

GROUND FLOOR

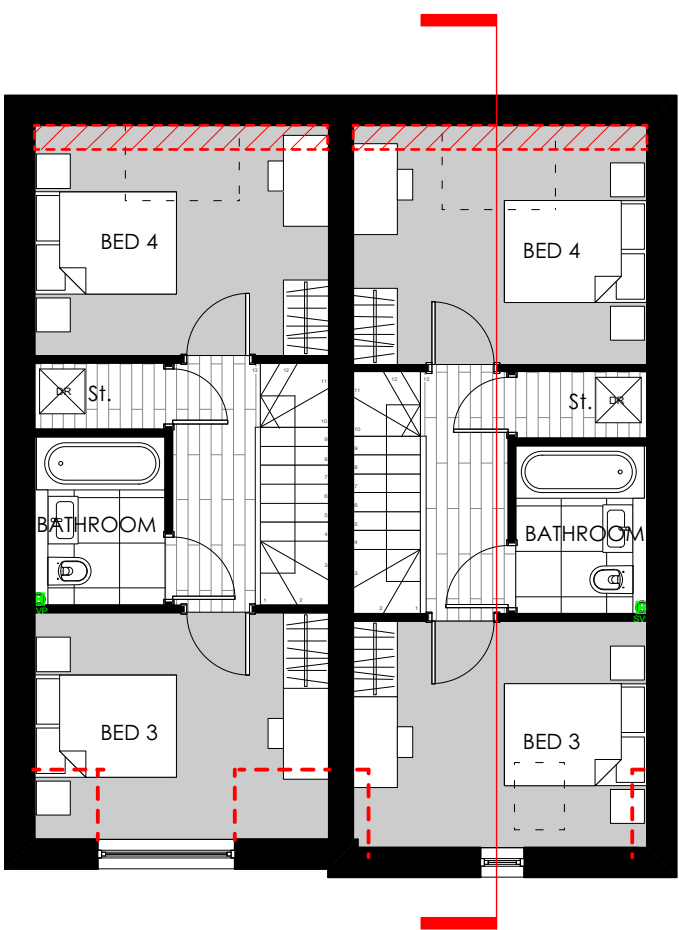

THIRD FLOOR

 DENOTES CEILING LEVEL BELOW 1.5 m

BLOCK TYPE B PLANS
1:100

PLANNING

IMPORTANT NOTES:

REVISION	DATE	DESCRIPTION
----------	------	-------------

CLIENT: VIEWS

PROJECT: PROPOSED RESIDENTIAL DEVELOPMENT

ADDRESS: BURNAGE CRICKET CLUB

DRAWING TITLE: BLOCK TYPE B PLANS

SCALE: 1:100

DATE: AUGUST 2024

DRAWING NO: AB15_P_141A

OLLIER SMURTHWAITE ARCHITECTS

40 King Street, Manchester, M2 6BA
T 0161 883 0839
F 0161 883 0839
E mail@olliersmurthwaite.com