


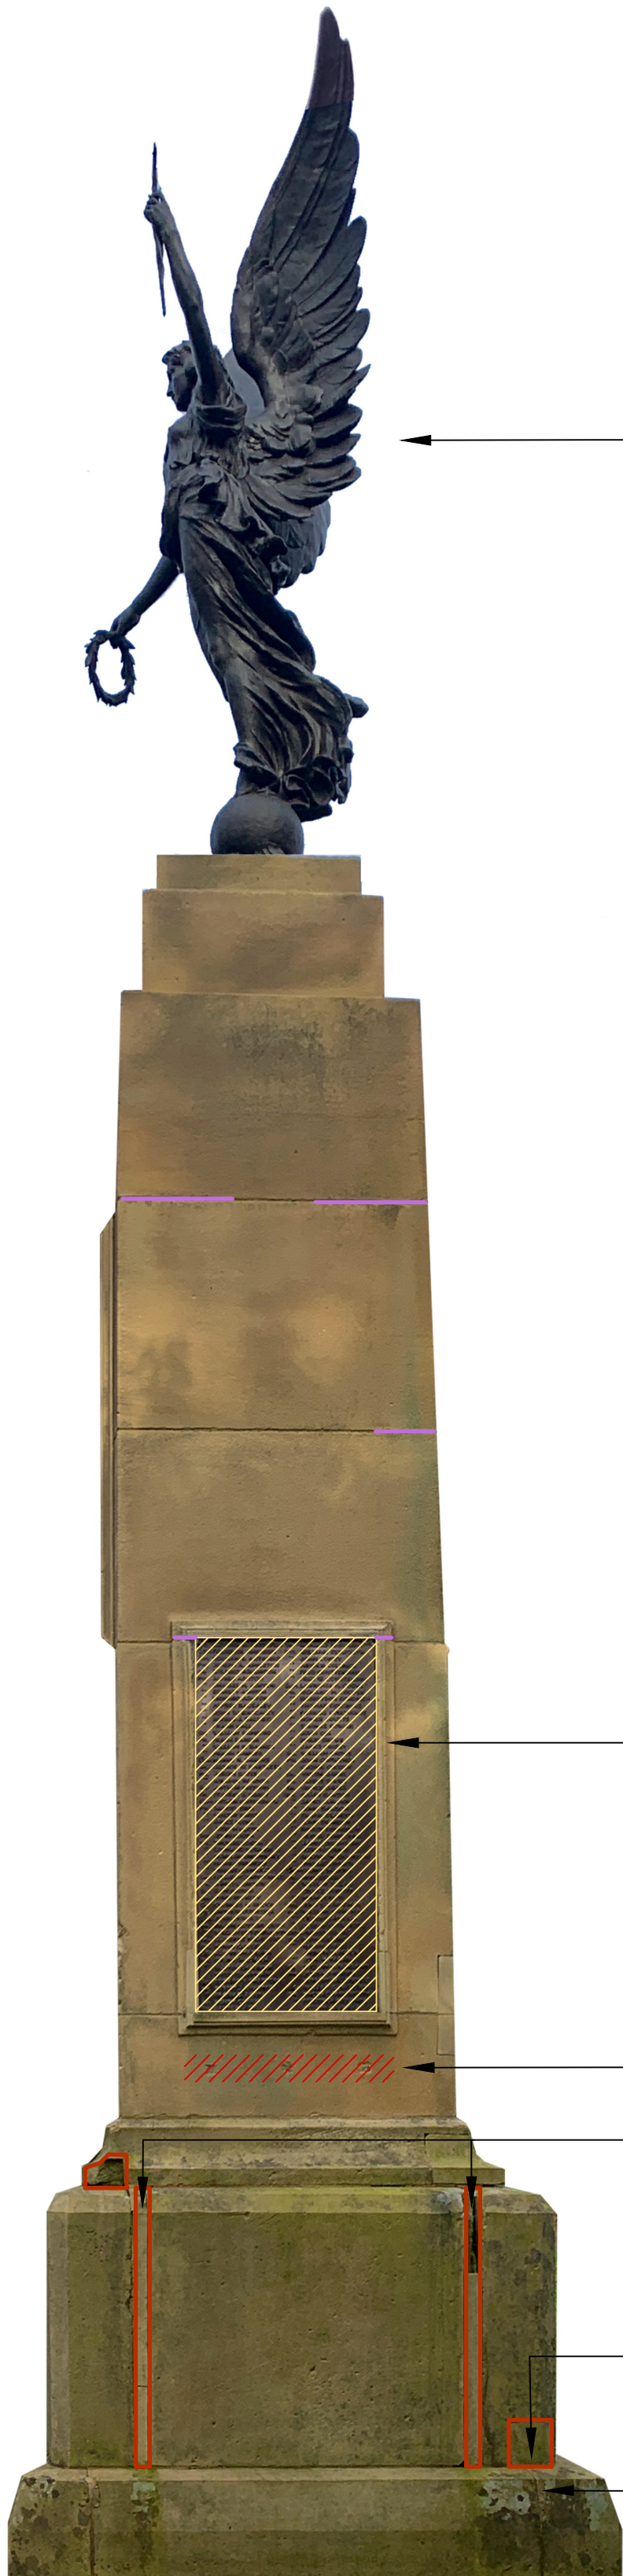

South West Elevation




North West Elevation



South East Elevation



North East Elevation

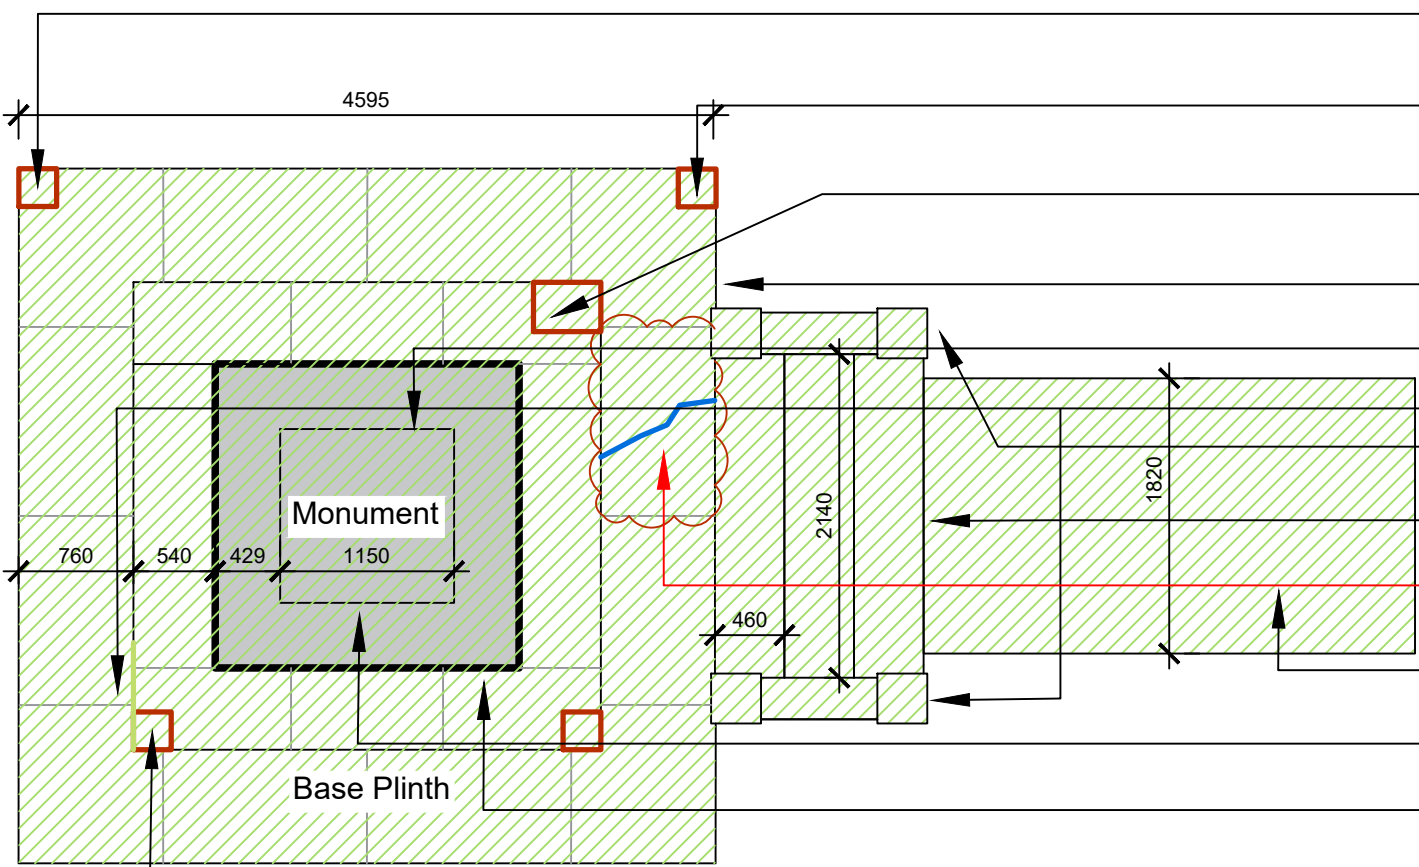

Existing Plan
1:50

- 1.17 - Allow for 200 x 100 x 200mm stone indent replacement to base plinth. Ensuring stone to match existing as NBS C41/331(G)
- 1.16 - Allow for 200 x 100 x 200mm stone indent replacement to base plinth. Ensuring stone to match existing as NBS C41/331(G)
- 1.15 - Allow for 250 x 100 x 250mm stone indent replacement to corner of base plinth. Ensuring stone to match existing as NBS C41/331(G)
- 3.4 - DOFF clean 100% of plinth base as NBS C41/253 & BUT06
- 1.2 - DOFF clean 100% four elevations to lower projecting tier below bronze plaque and base as NBS C41/253 & BUT06
- 1.10 - Clean vegetation growths from plinth base
- 3.5 - Red bed and repoint 2no coping stones to walls flanking steps as BUT07
- 3.3 - DOFF clean 100% of stairs and retaining walls as NBS C41/253 & BUT06
- 3.4 - Pin repair flag stone to base plinth as NBS C41/331(J) & C41/640
- 3.2 - DOFF clean 100% of pathway leading to stairs as NBS C41/253 & BUT06
- 3.1 - Ensure appropriate preparations undertaken as outlined in specification prior to cleaning as NBS C40/101 & C40/162
- 1.25 - Allow for 5 linear m of re-pointing in NHL 2. Ensuring appropriate preparation and protection for works as BUT07
- 1.8 - Allow for 150 x 100 x 350 mm stone indent replacement to corner of base plinth as NBS C41/331(G)



Image of Blackley War Memorial
(The Angel)



Note:
Do not scale from this drawing.
Dimensions are to be checked on site.
If in doubt please ask.

General Notes

All dimension are assumptions and taken from photos and current plaque. Dimensions to be taken from current plaque prior to manufacture and provided to The Architect for approval.

Ensure all preparation, production, and workmanship clauses in relation the specific NBS clauses referenced below are read in conjunction with Schedule.

Samples


0.1 - Trial Sample DOFF Cleaning: 400x400mm area as NBS C40/232.

0.2 - Trial Sample wax finish: 100x 100x 100 area as NBS M60/195.

0.3 - Provide relevant samples of both materials and workmanship for each type of repair to stonework and for approval prior to commencing works.

KEY

- Stone Cleaning: DOFF as per NBS C41/253 & BUT06
- Stone Cleaning: Removal of vegetation
- Stonework: Removal of ferrous fixings as per NBS C41/125
- Stonework: Stone Indent Replacement as per NBS C41/331(G)
- Stonework: Pin Repair as per NBS C41/331(J) & C41/640
- Decorative Items: Microcrystalline wax as per NBS M60/195

 

1:50

Dimensions and scales are approx.

Rev 22/01/25 For Tender

Rev Date/Intls Details

© The moral rights of the author are hereby asserted.
This drawing and design is the sole property of Buttress Ltd and must not be reproduced without permission.
Buttress Ltd is Registered in England and Wales: 5363573

Buttress

41 Bengal St
Manchester
M4 6AF

Clockwise, Yorkshire House
Greek Street, Leeds
LS1 5SH

T 0161 238 3302
E contact@buttress.net
W www.buttress.net

Project Title MCC War Memorial
Client Manchester City Council
Location Manchester City Centre

Drawing Title Blackley War Memorial (The Angel) Elevation & Details
-

Date 08/01/2025 **Scale** 1:50
Checked DW **Orig Paper Size** A1

Status TENDER

Project: **Origin:** **Zone:** **Level:** **Type:** **Disc:** **Number:** **Rev:**

9752 - BUT-XX - XX - DR - A - 04002 - T1