



Dimensioning

Figured dimensions only to be taken from these designs and drawings. Work to annotated dimensions only. All dimensions to be checked on site. Architectural designers to be informed immediately of any discrepancies before work proceeds. Drawings are to be read in conjunction with relevant specifications, structural engineers and service engineers' drawings.

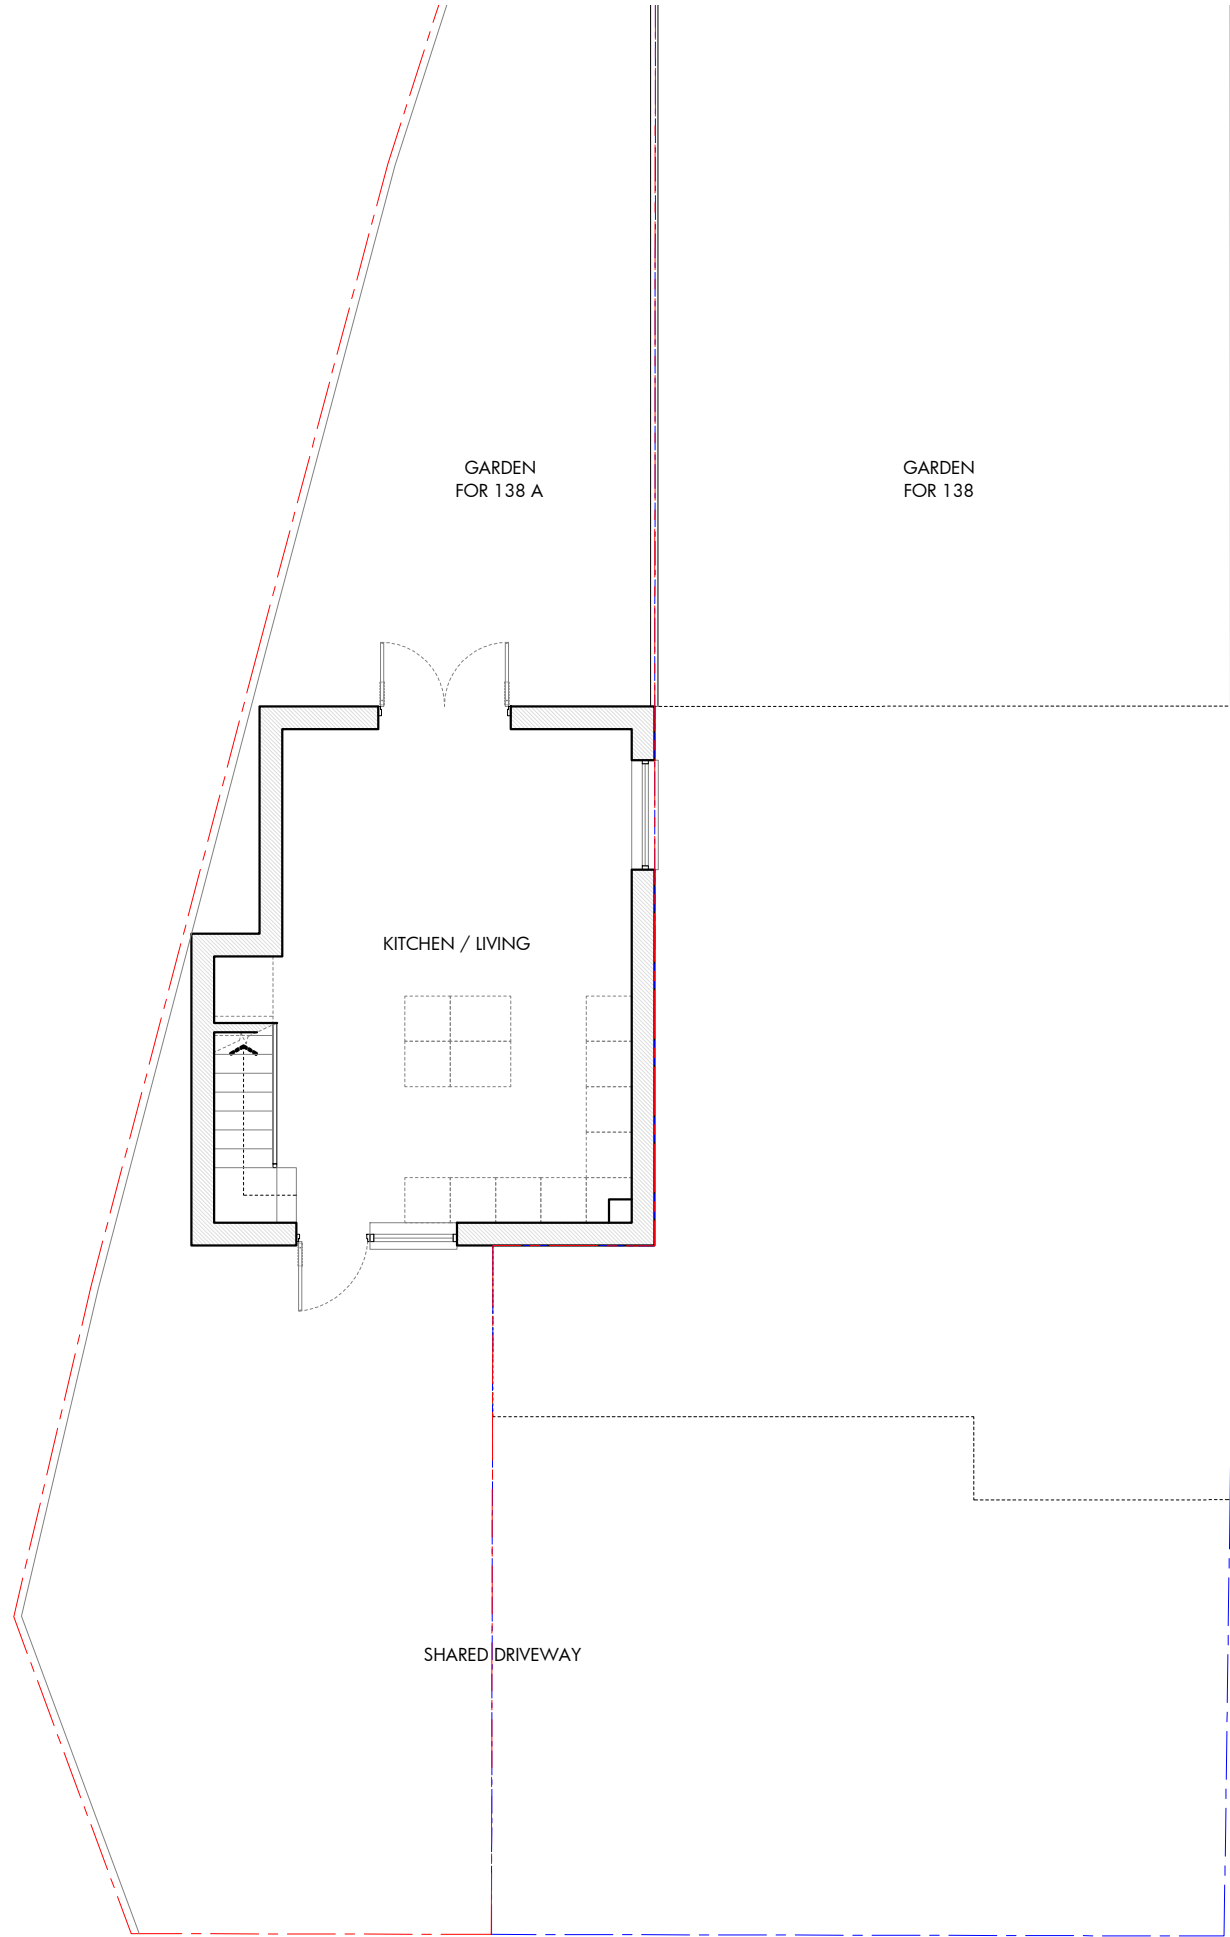

Total sq.m = 31 sq.m
EXISTING GROUND FLOOR PLAN
1:100 @ A3
0m 1m 3m 5m

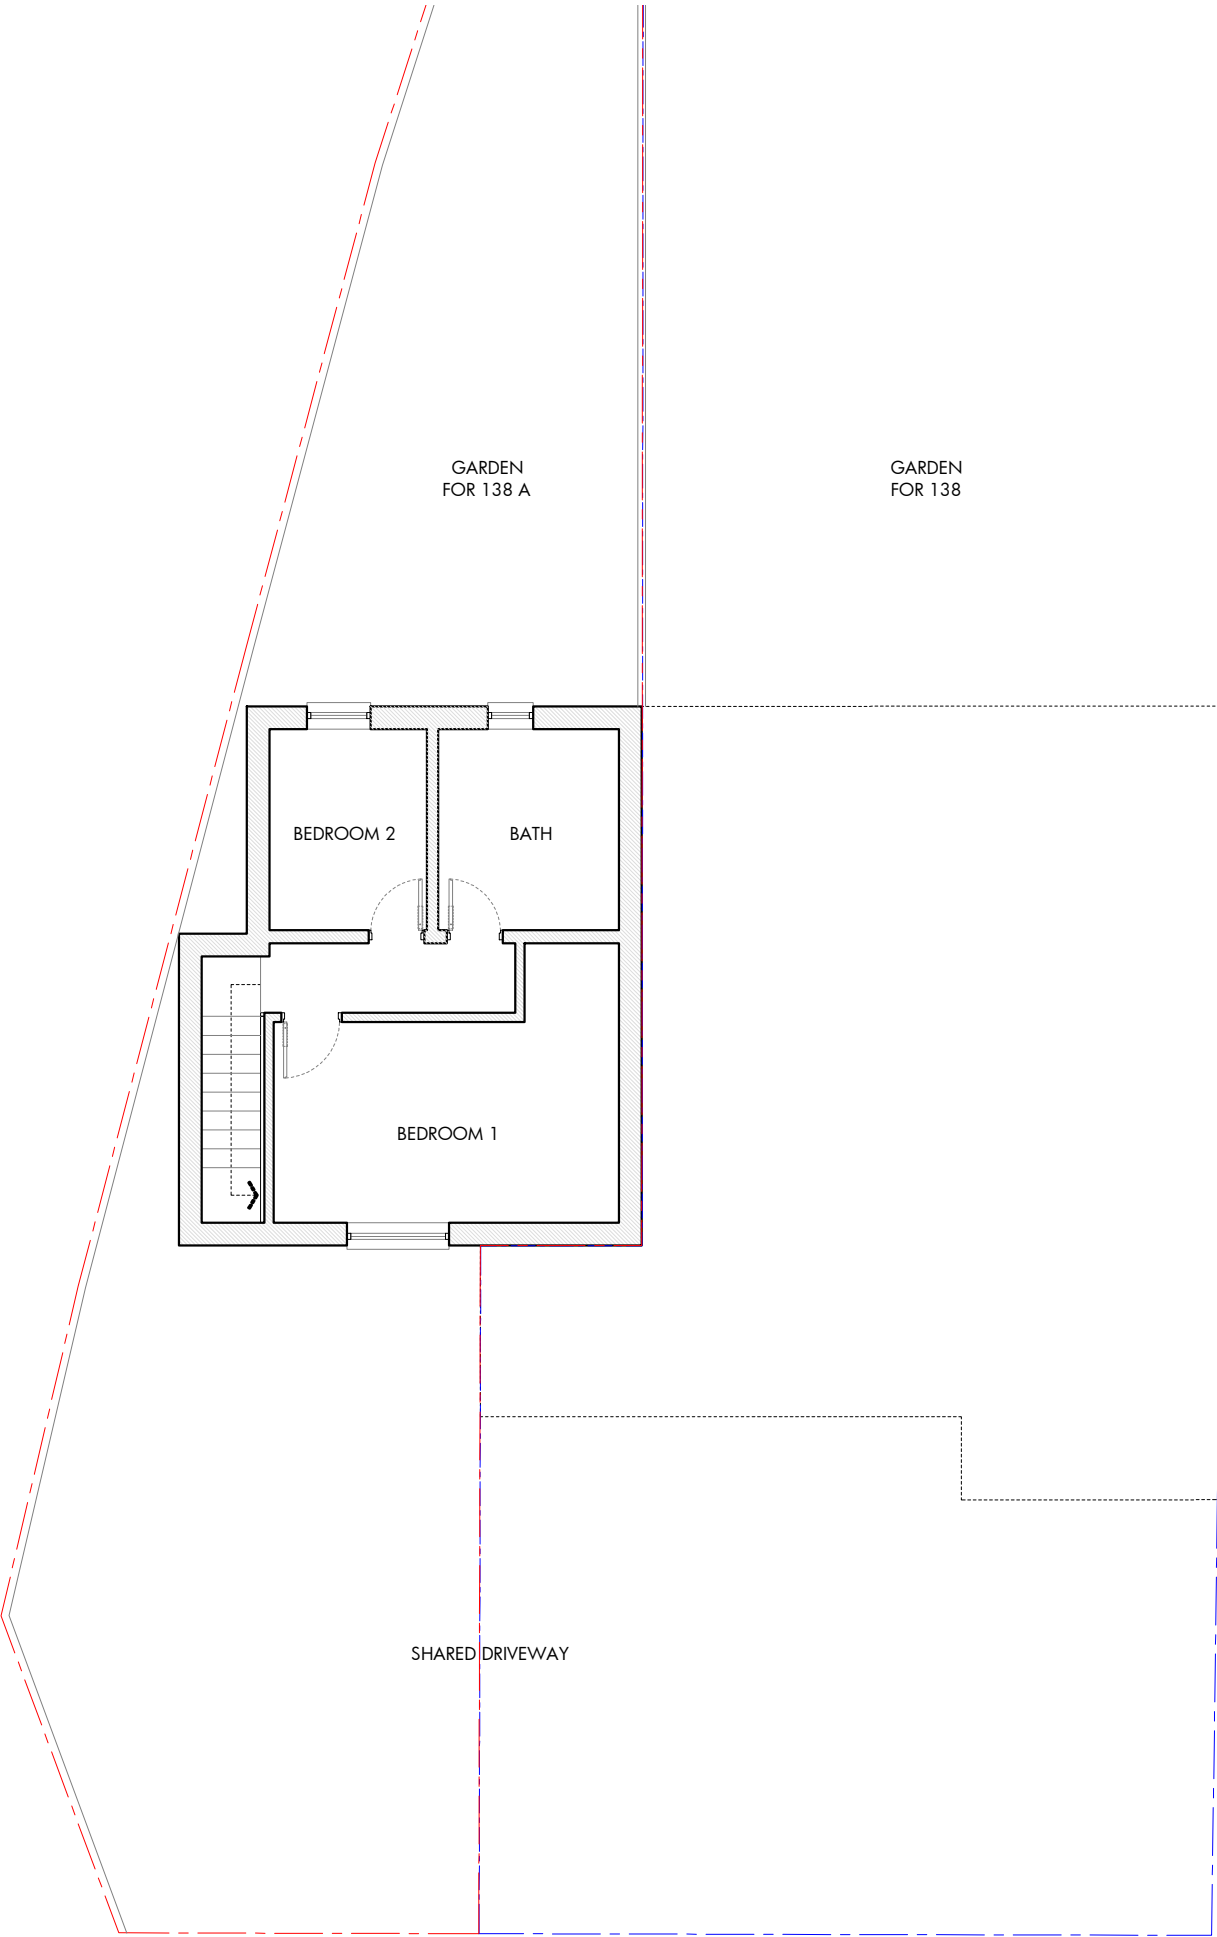

Total sq.m = 27 sq.m
EXISTING FIRST FLOOR PLAN
1:100 @ A3

Rev	Date	Description
-	16/12/24	Issued to client for comments



SALEEM
ARCHITECTS

Architecture | Masterplanning | Graphics

CLIENT:	Homeowner
PROJECT:	138 Crescent Rd, Manchester, M8 5UF
TITLE:	Proposed Plans
SCALE:	1:100 @ A3
DATE:	December 2024
DRAWING NO.	Sheet 3