

NOTES:

THE CONTRACTOR IS RESPONSIBLE FOR CHECKING DIMENSIONS, TOLERANCES AND REFERENCES. ANY DISCREPANCIES ARE TO BE VERIFIED WITH THE ARCHITECT BEFORE PROCEEDING WITH THE WORKS ON SITE OR OFF SITE FABRICATION

WHERE AN ITEM OR DETAIL IS COVERED OR DESCRIBED ON DRAWINGS OF DIFFERENT SCALES THE LARGER SCALE DRAWING IS TO BE WORKED TO.

DO NOT SCALE FROM THIS DRAWING. FIGURED DIMENSIONS TO BE WORKED TO IN ALL CASES.


THIS IS A COPYRIGHT (C) DRAWING AND IS NOT TO BE REPRODUCED WITHOUT THE WRITTEN PERMISSION OF THE ARCHITECT

LEGEND


OUT OF DEMISE



1 EXISTING FRONT ELEVATION - KING STREET
SCALE 1:50@A1; 1:100@A3

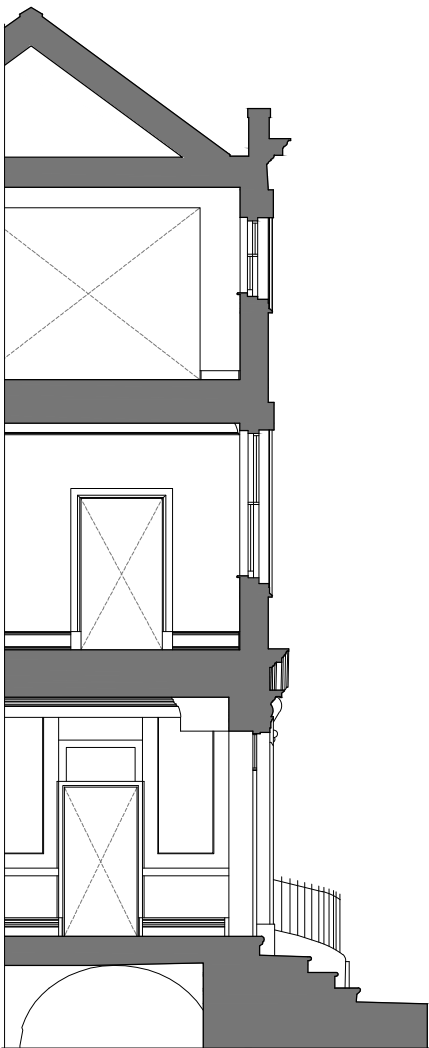

2 EXISTING SECTION - KING STREET ENTRANCE
SCALE 1:50@A1; 1:100@A3

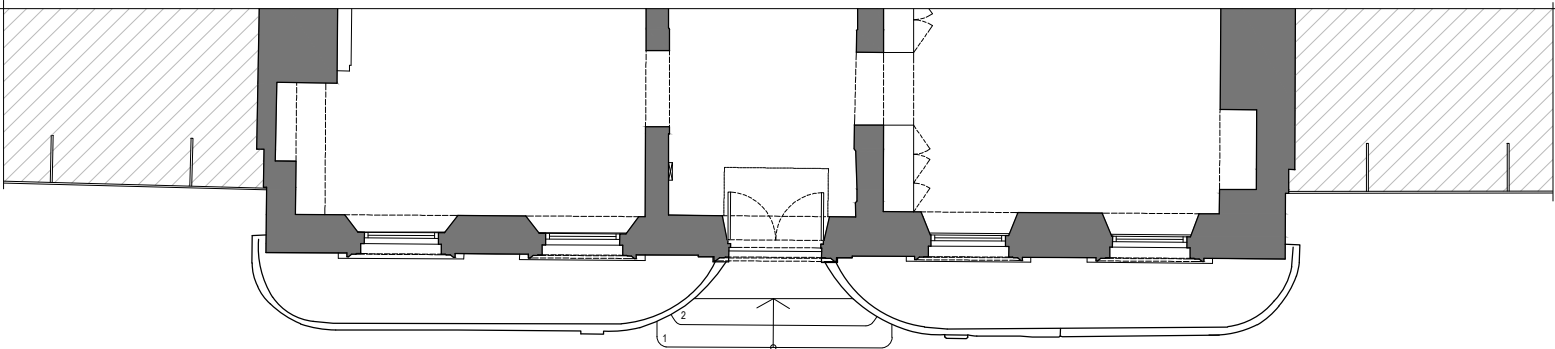


2 EXISTING GROUND FLOOR PLAN - KING STREET ENTRANCE
SCALE 1:50@A1; 1:100@A3

EXISTING - ELEVATION, SECTION & GROUND FLOOR PLAN

35 KING STREET
MANCHESTER

JOB NUMBER: 1368
CREATED DATE: 23.10.23
DRAWN BY: JT
SCALE: 1:50@A1; 1:100@A3

 

REV:	DATE:	DESCRIPTION:	BY:
A	18.11.24	FACADE LIGHTING PLANNING APPLICATION	EL
B	09.01.25	FACADE LIGHTING PLANNING APPLICATION	EL