



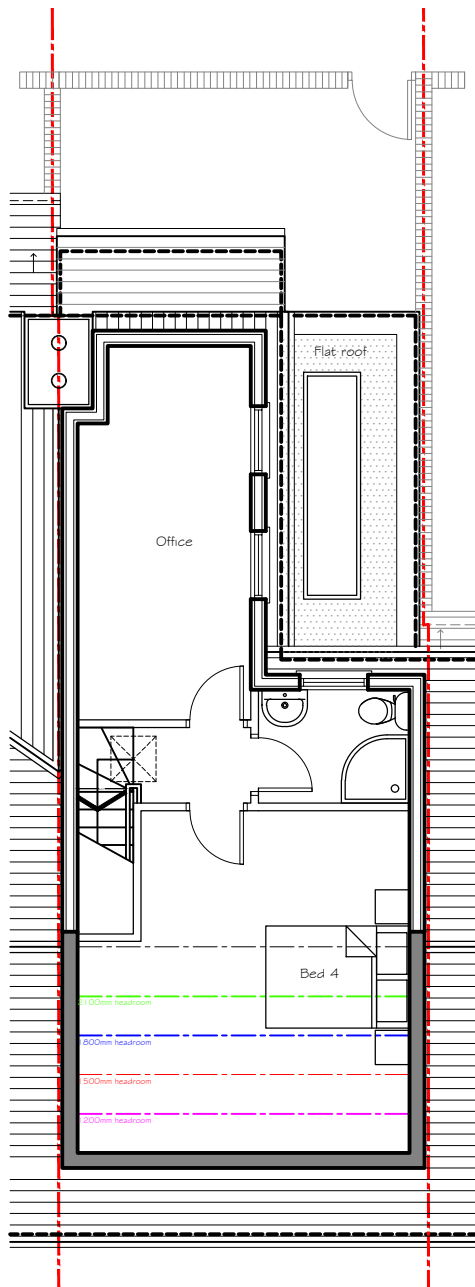

Second

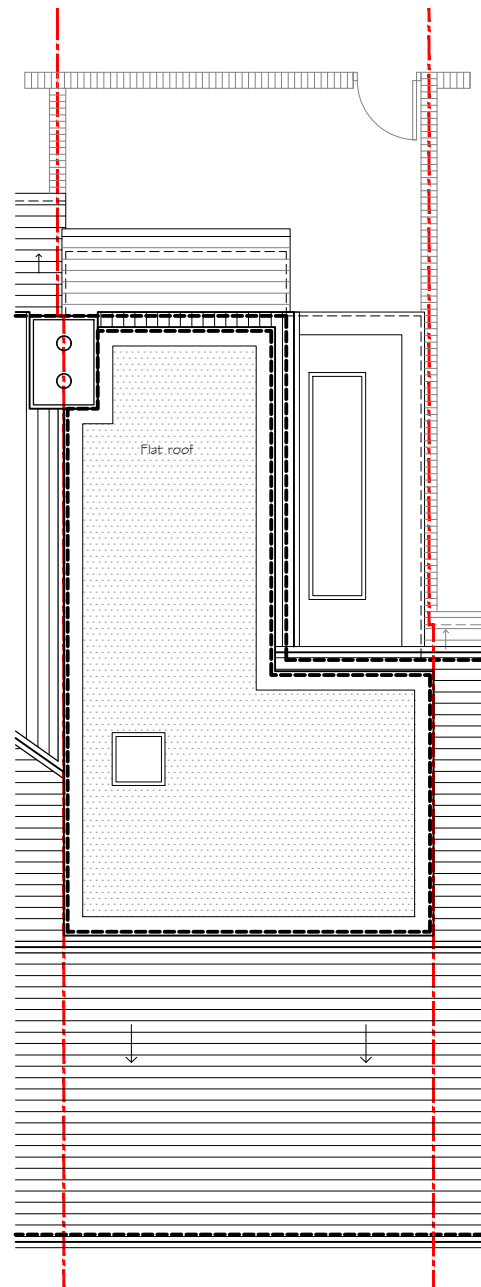

Roof

Revision	Description	Inst.	Date
PLANNING			
		Project: 7 Barkfield Avenue, near single storey extension and dormer extension	
47A Park Lane Poplar Stockport Cheshire SK12 1RD Tel: 01625 403 514 Fax: 01625 403 514 Email: info@pze.co.uk		Client: 	
Drawing No: NN275-PL-204		Rev: -	
Drawn By: D.J.J.		Checked: J.Albutt	
Scale: 1:100@A4		Date: 02.09.2024	
Drawing Title: PROPOSED LOFT AND ROOF PLAN			