
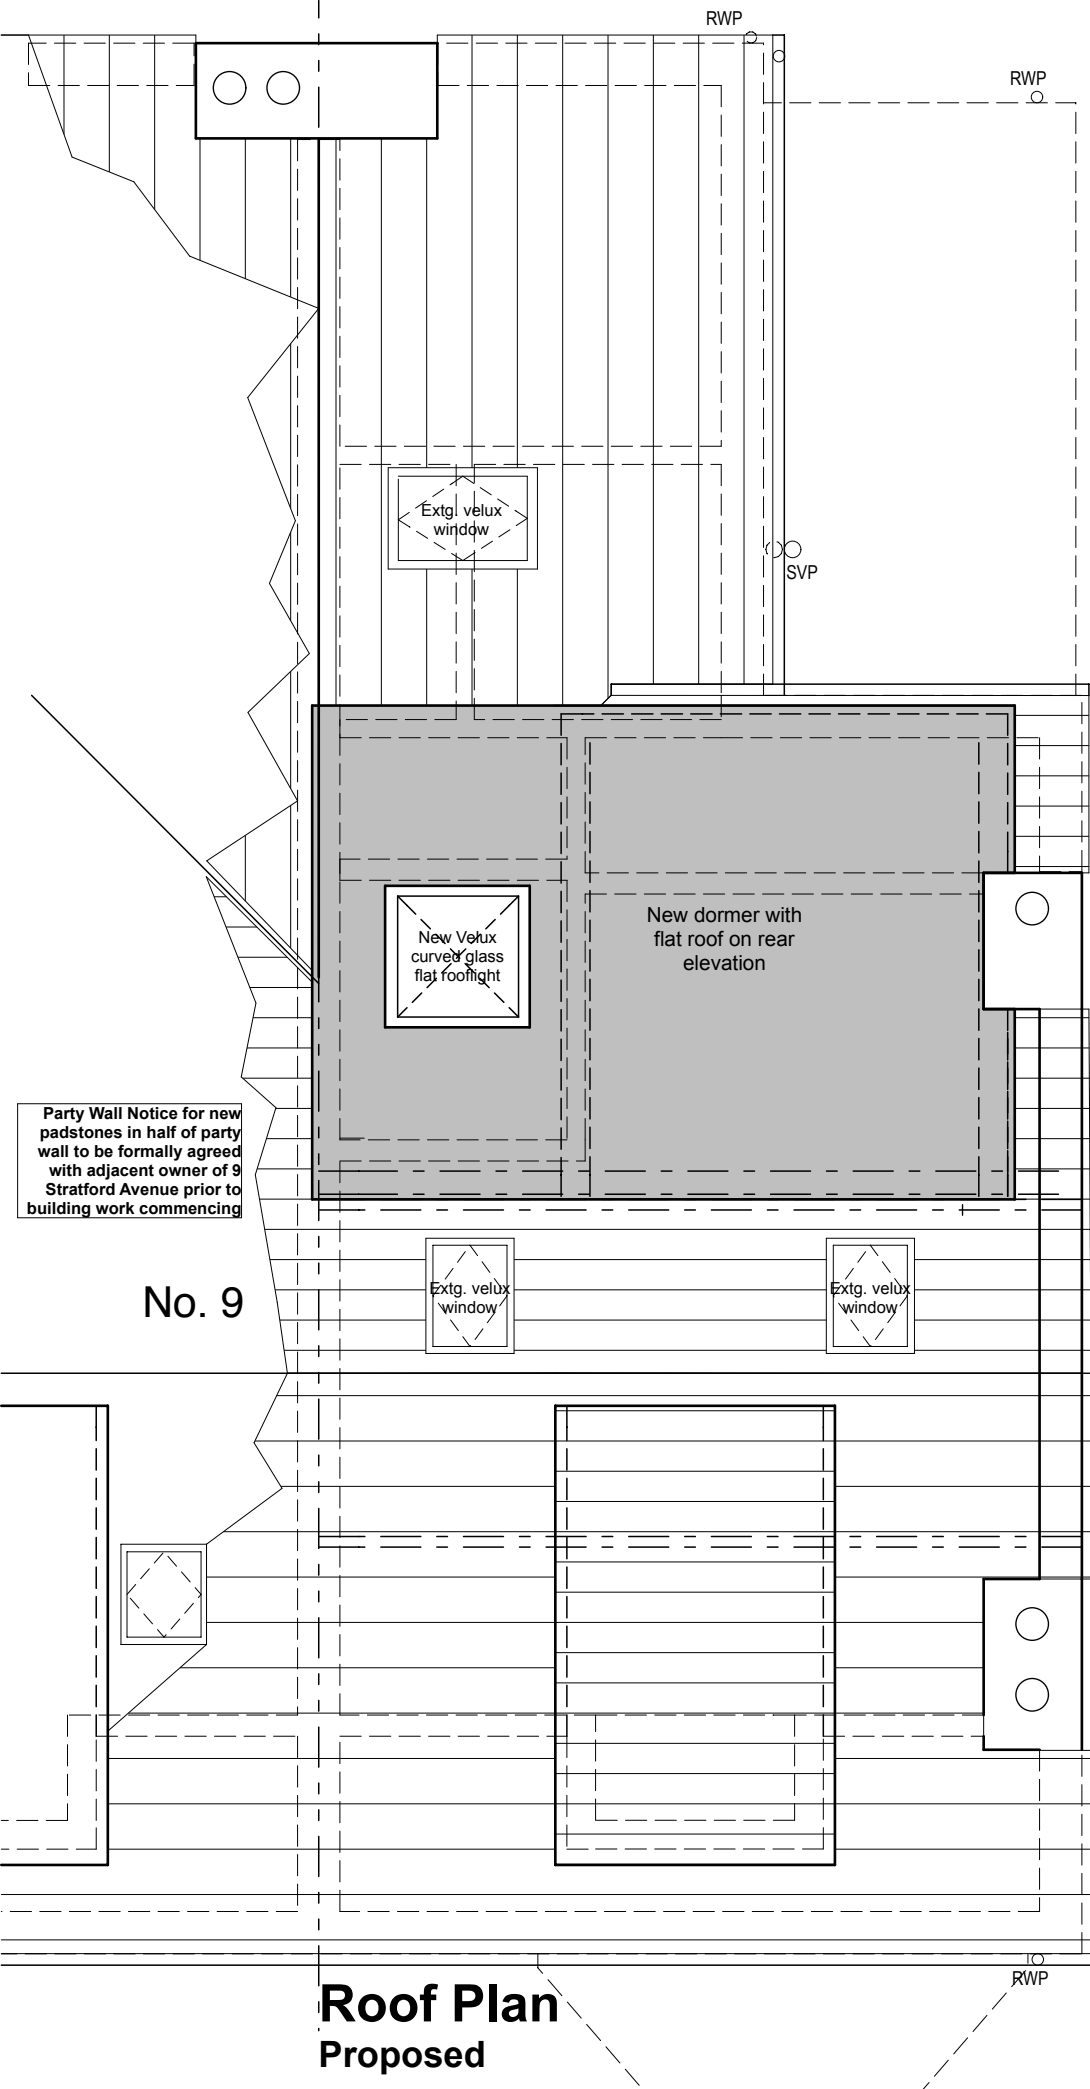


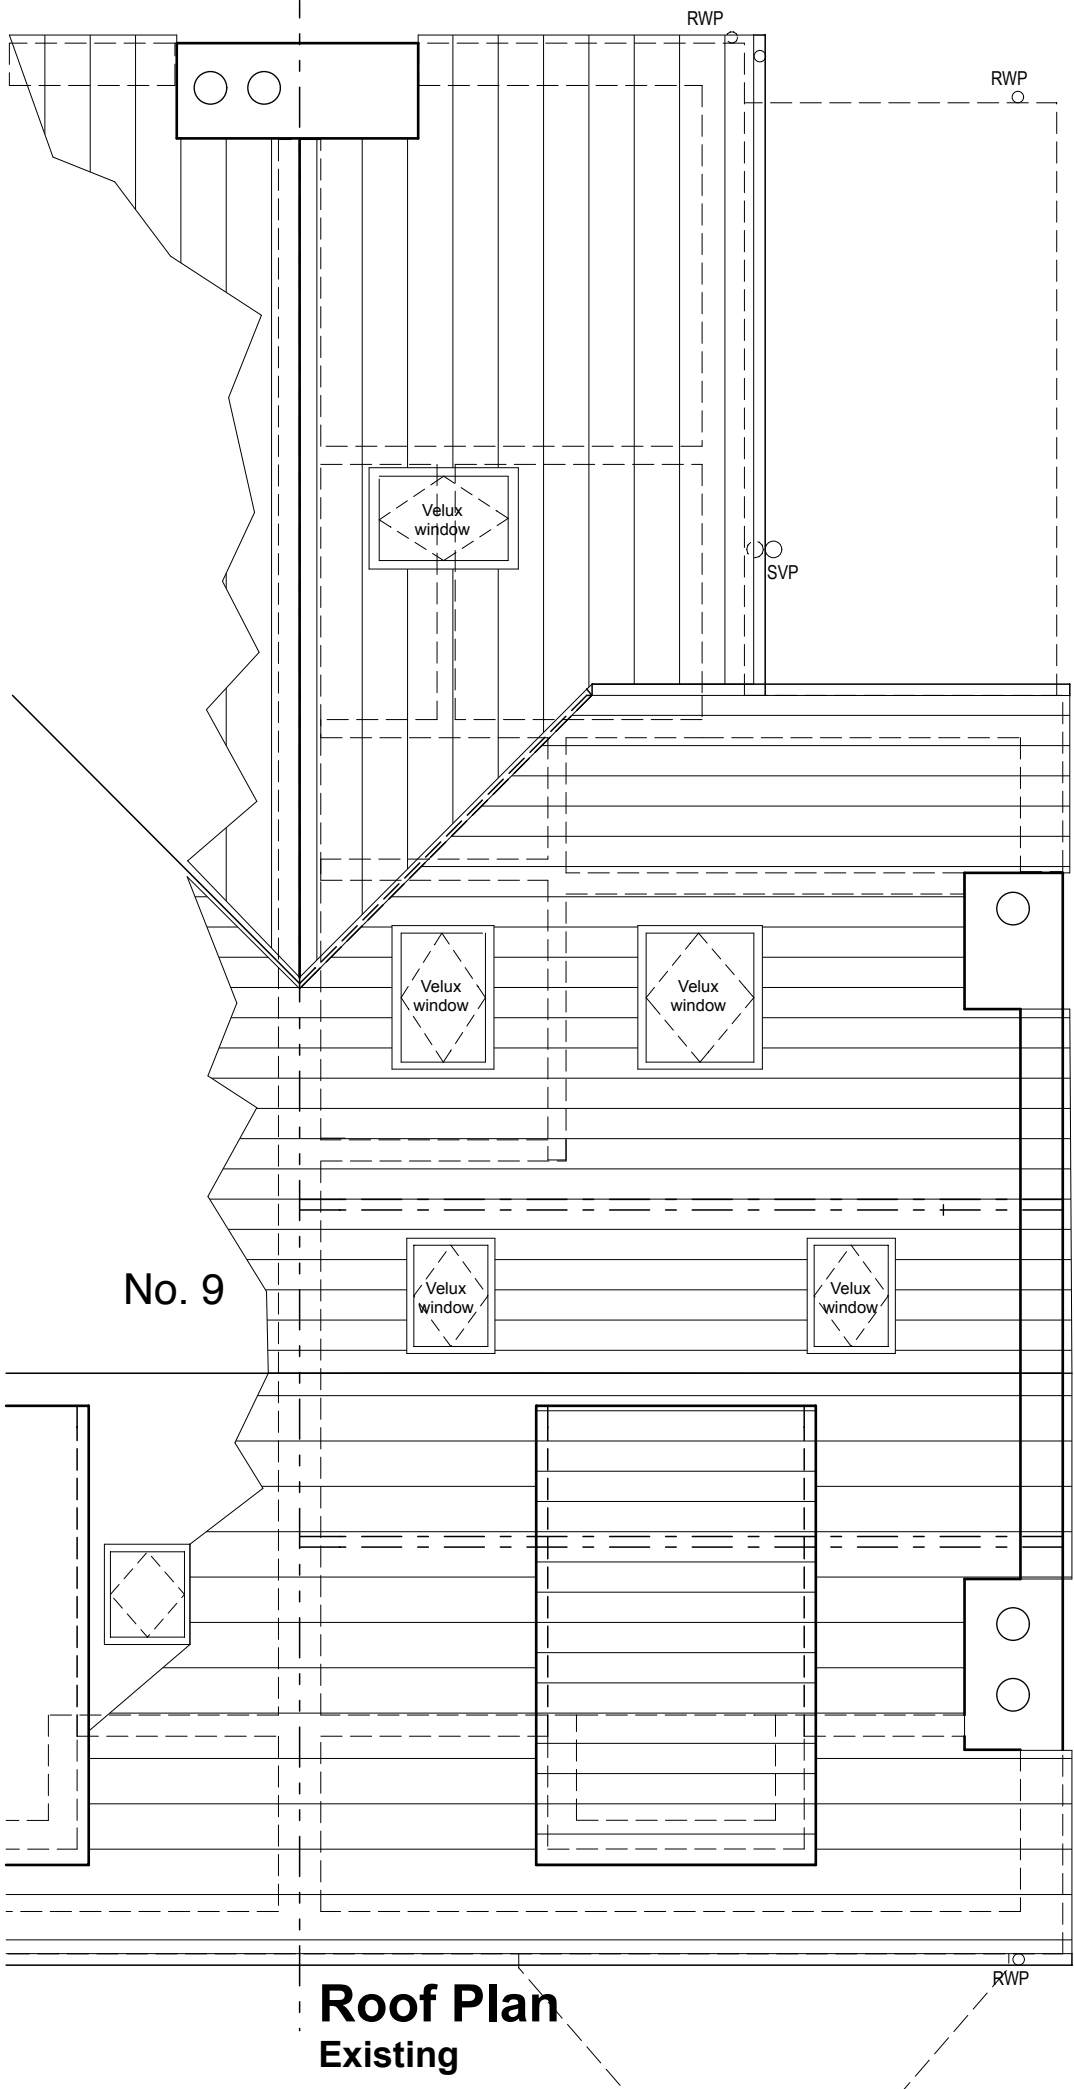

Party Wall Notice for new padstones in half of party wall to be formally agreed with adjacent owner of 9 Stratford Avenue prior to building work commencing

Roof Plan
Existing

Roof Plan
Proposed

EXISTING AND PROPOSED ROOF PLANS 1:50@A3

Scheme
Dormer Loft Extension
11 Stratford Avenue
West Didsbury
Manchester M20 2LH
Client
Mr & Mrs Bradley
Title
Existing and Proposed
Roof Plans
Scale 1:50 Date 22.1.25 Drawn MM
Job No P412 Dwg No 07 Rev
Mike Macpherson **Architects**
38 Reynard Road, Chorlton, Manchester M21 8DD
T: 0161 870 6129
E: mail@mikemacpherson-architects.co.uk
www.mikemacpherson-architects.co.uk