


EV Charger 16 Groby Road - Site Plan

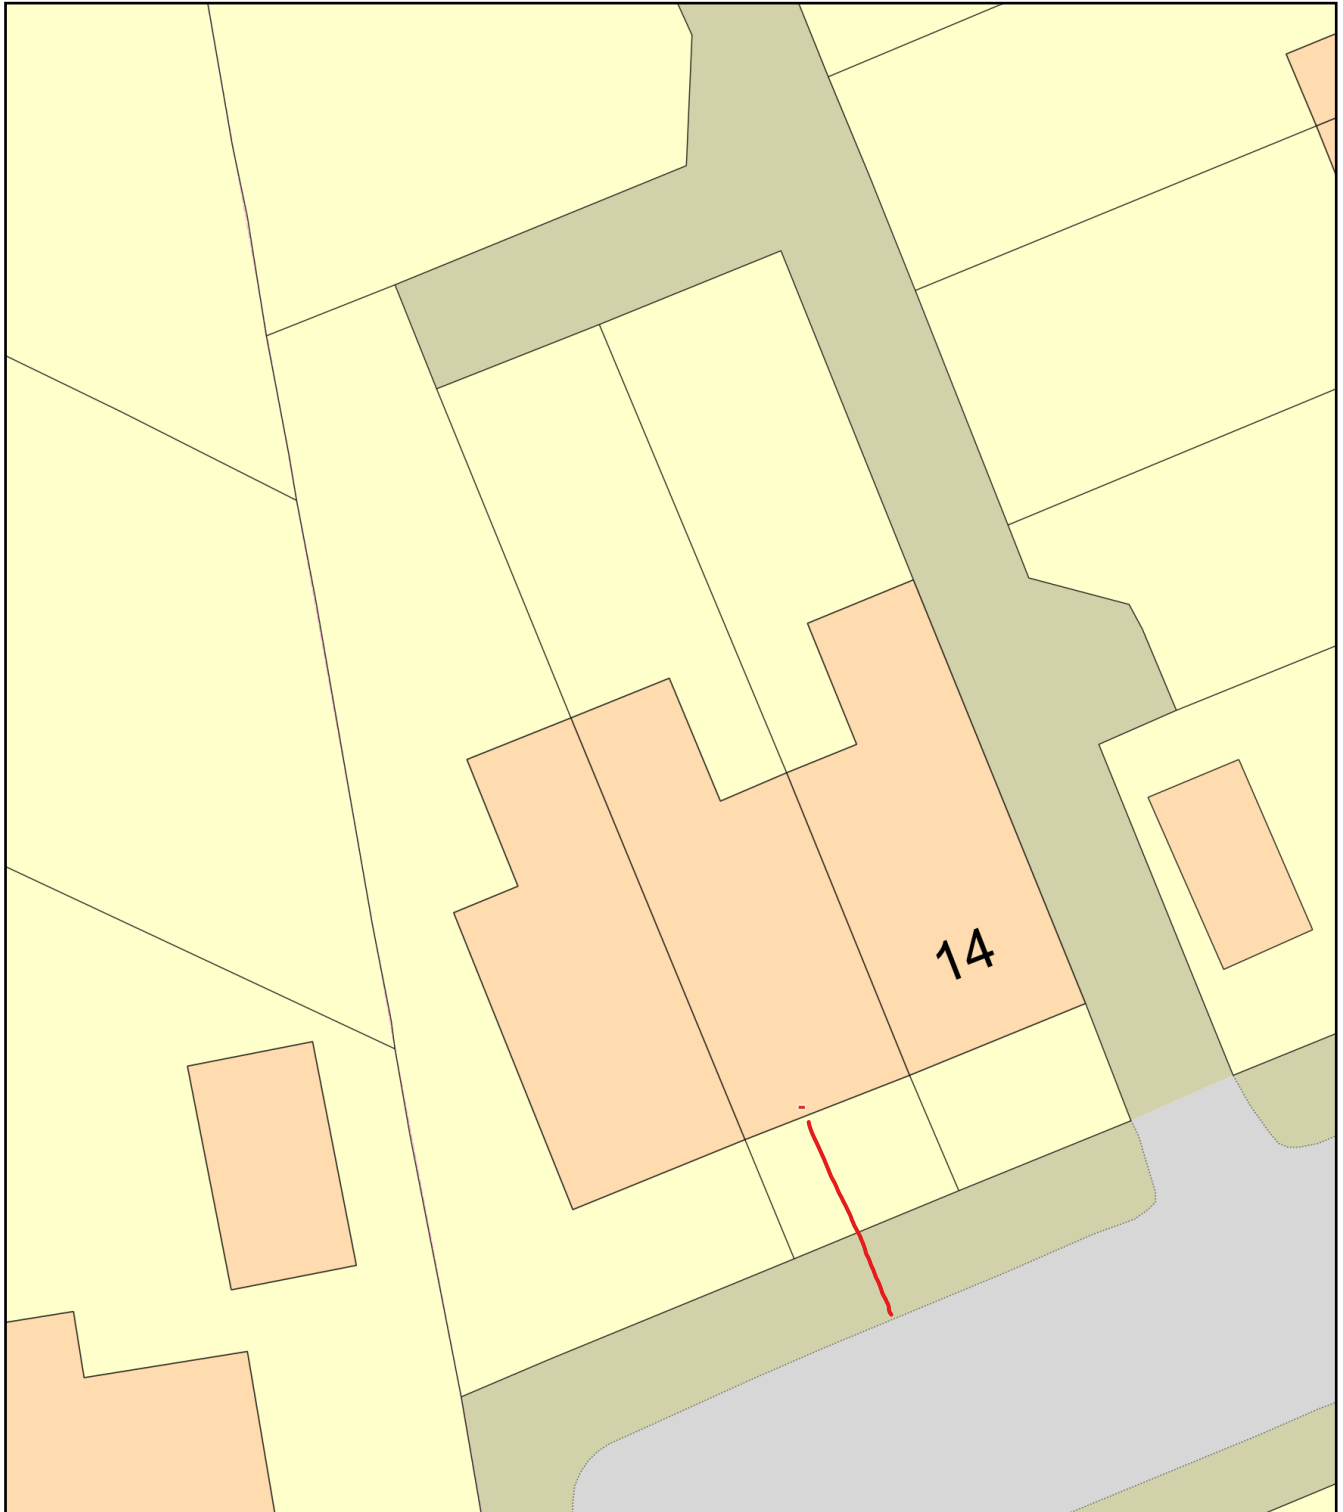

0 10
Metres



Plan Produced for: 16 Groby Road

Date Produced: 08 Feb 2025

Plan Reference Number: TQRQM25039145818955

Scale: 1:200 @ A4