



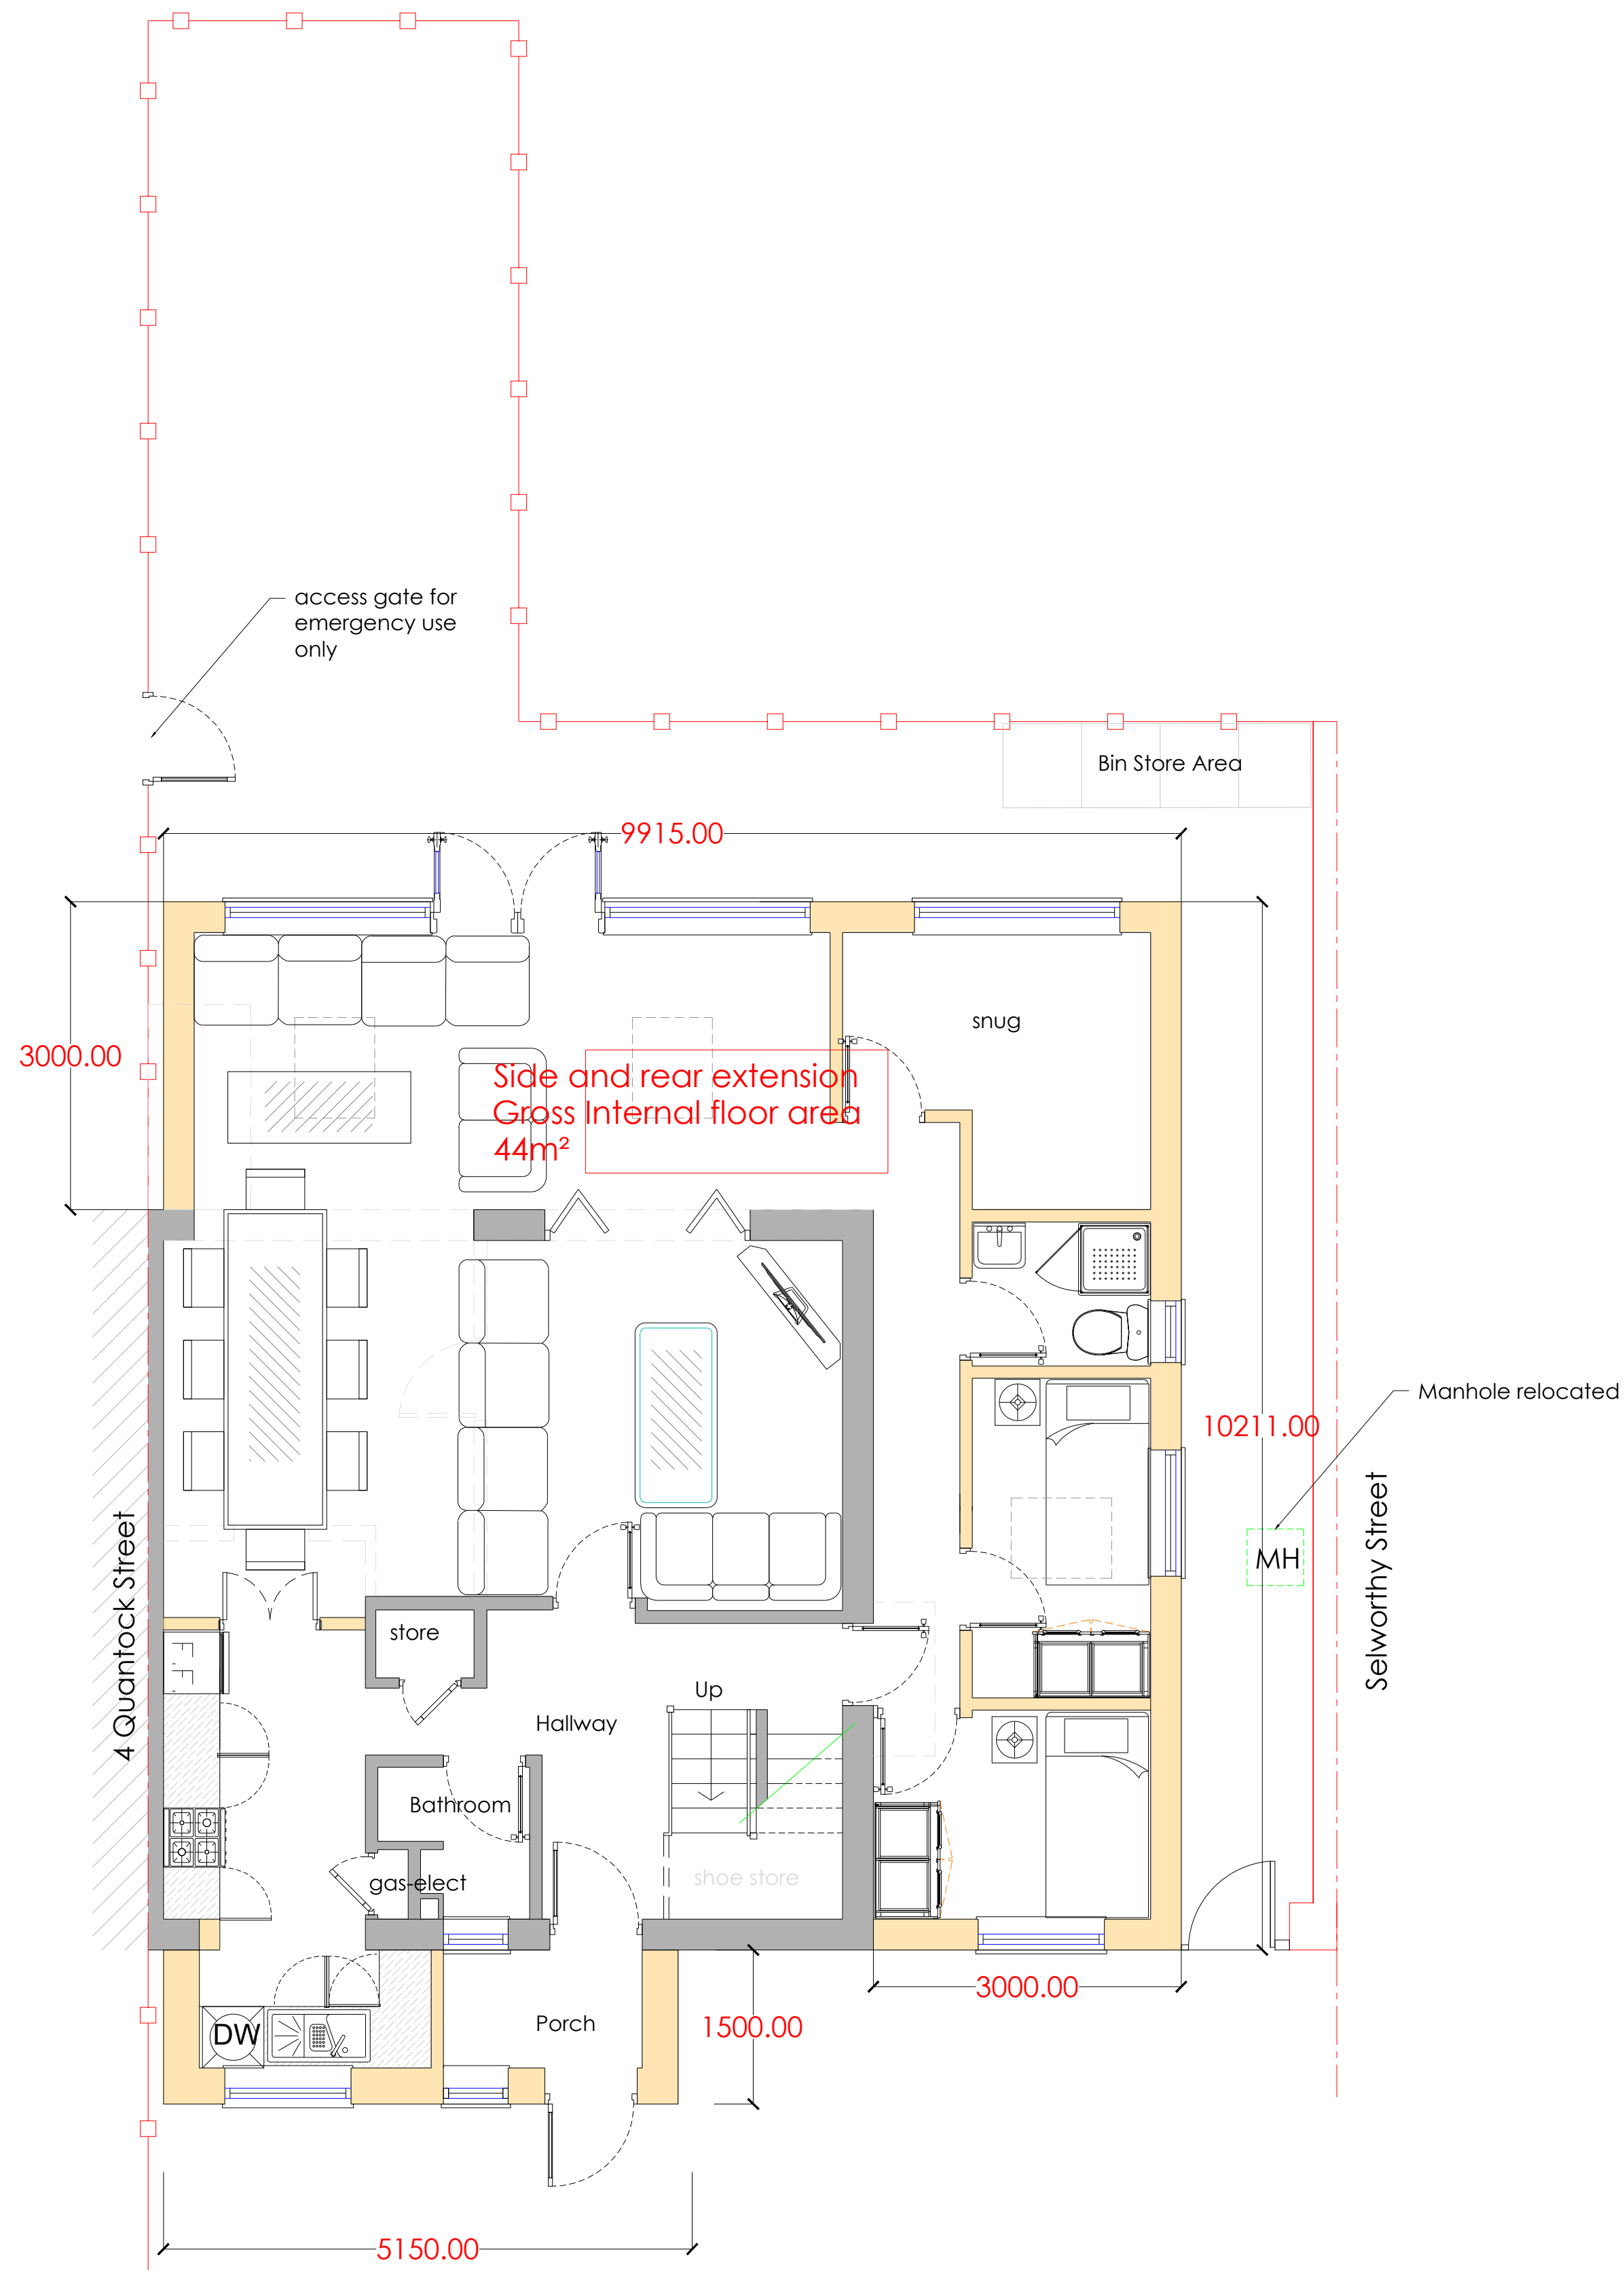

Proposed Ground Floor Plan
Scale 1:50

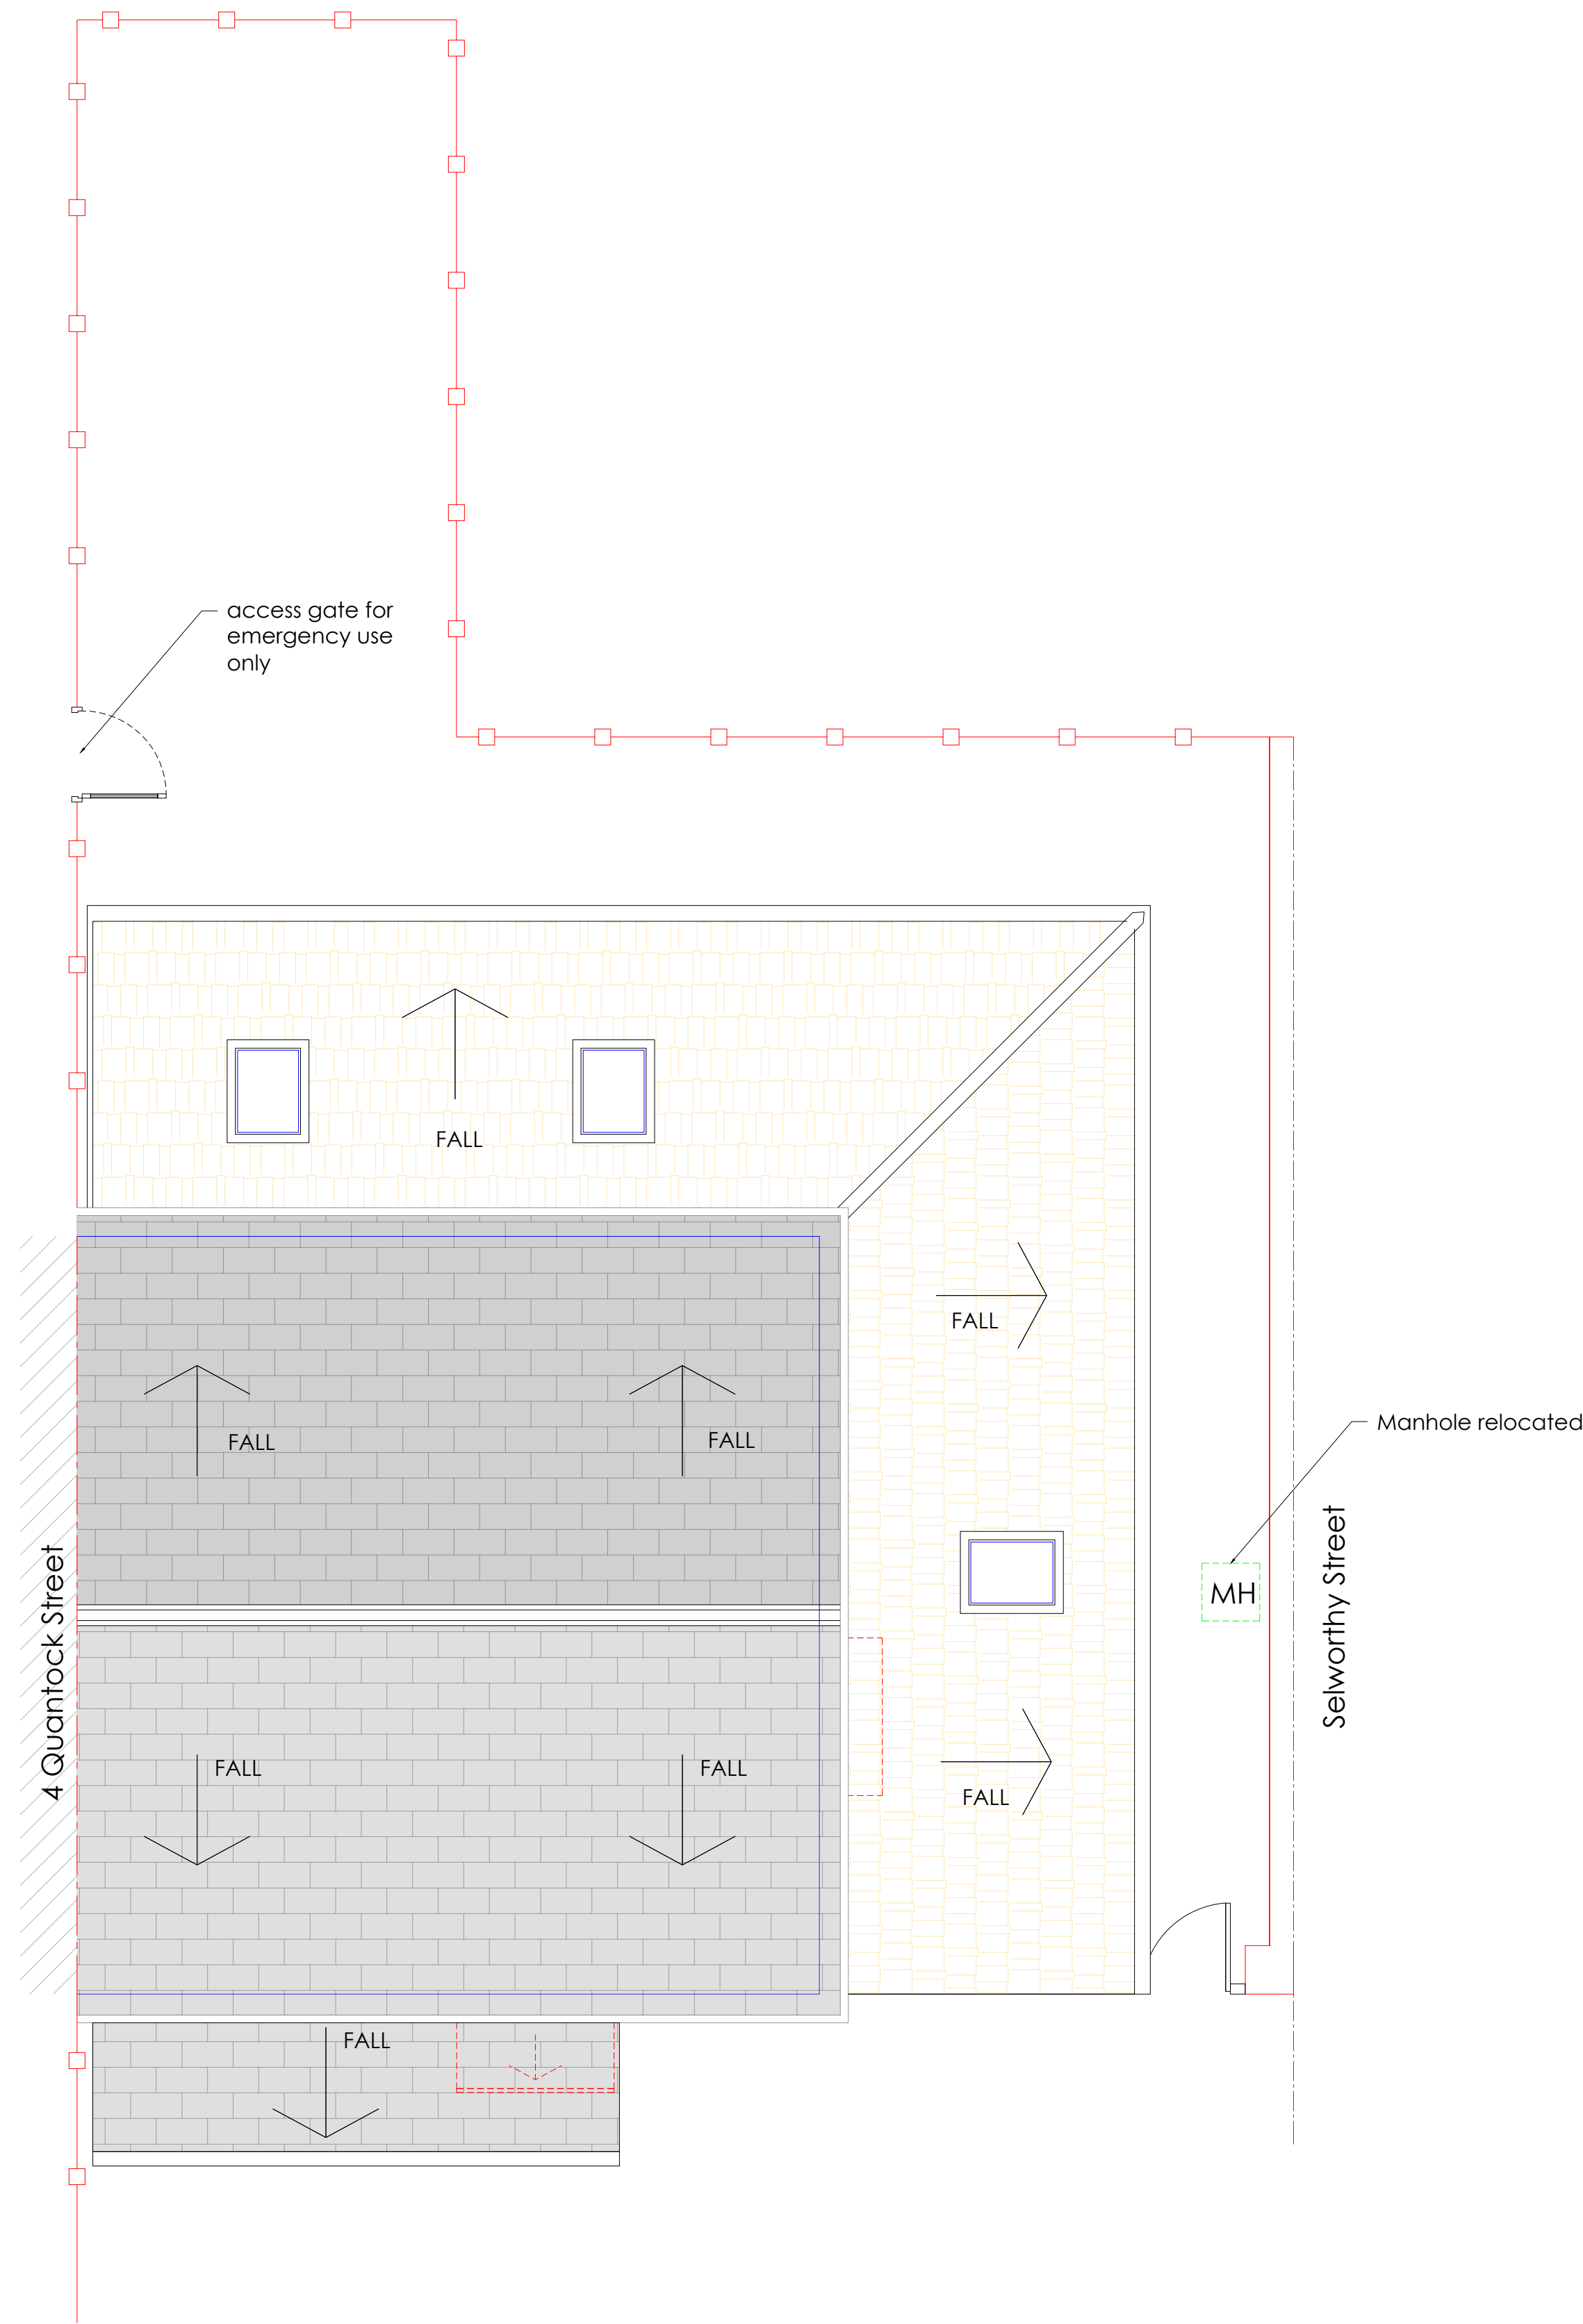

Proposed Roof Plan
Scale 1:50



GENERAL NOTES

1. The contractor must check the site and the approved drawings before commencing the works and must take any working measurements as necessary and any discrepancy must be reported to the client.
2. Work shall comply with any current relevant BS/codes of practices and confirm to the Building Regulations including the latest amendment. The contractor is responsible for setting out the works.

PROJECT ADDRESS

2 Quantock Street
Manchester
M16 7AE

PROJECT

Erection of single storey extensions to the side and rear to form additional living accommodation, part front extension, installation of railings on top of existing front boundary wall

REVISION	DATE

KEY

RWP	Rain water pipe
---	Boundary
---	Structure to be demolished
MH	Manhole
---	Proposed Extension

Drawing No
PP128(3)25

Scale
1:50 @ A1

Date
27.02.2025

Drawn by
AT

AT A. Design

Address:
12 Hastings Gardens
Stockport
SK5 8BF

T. 07830039347
E. ata_design@hotmail.com