



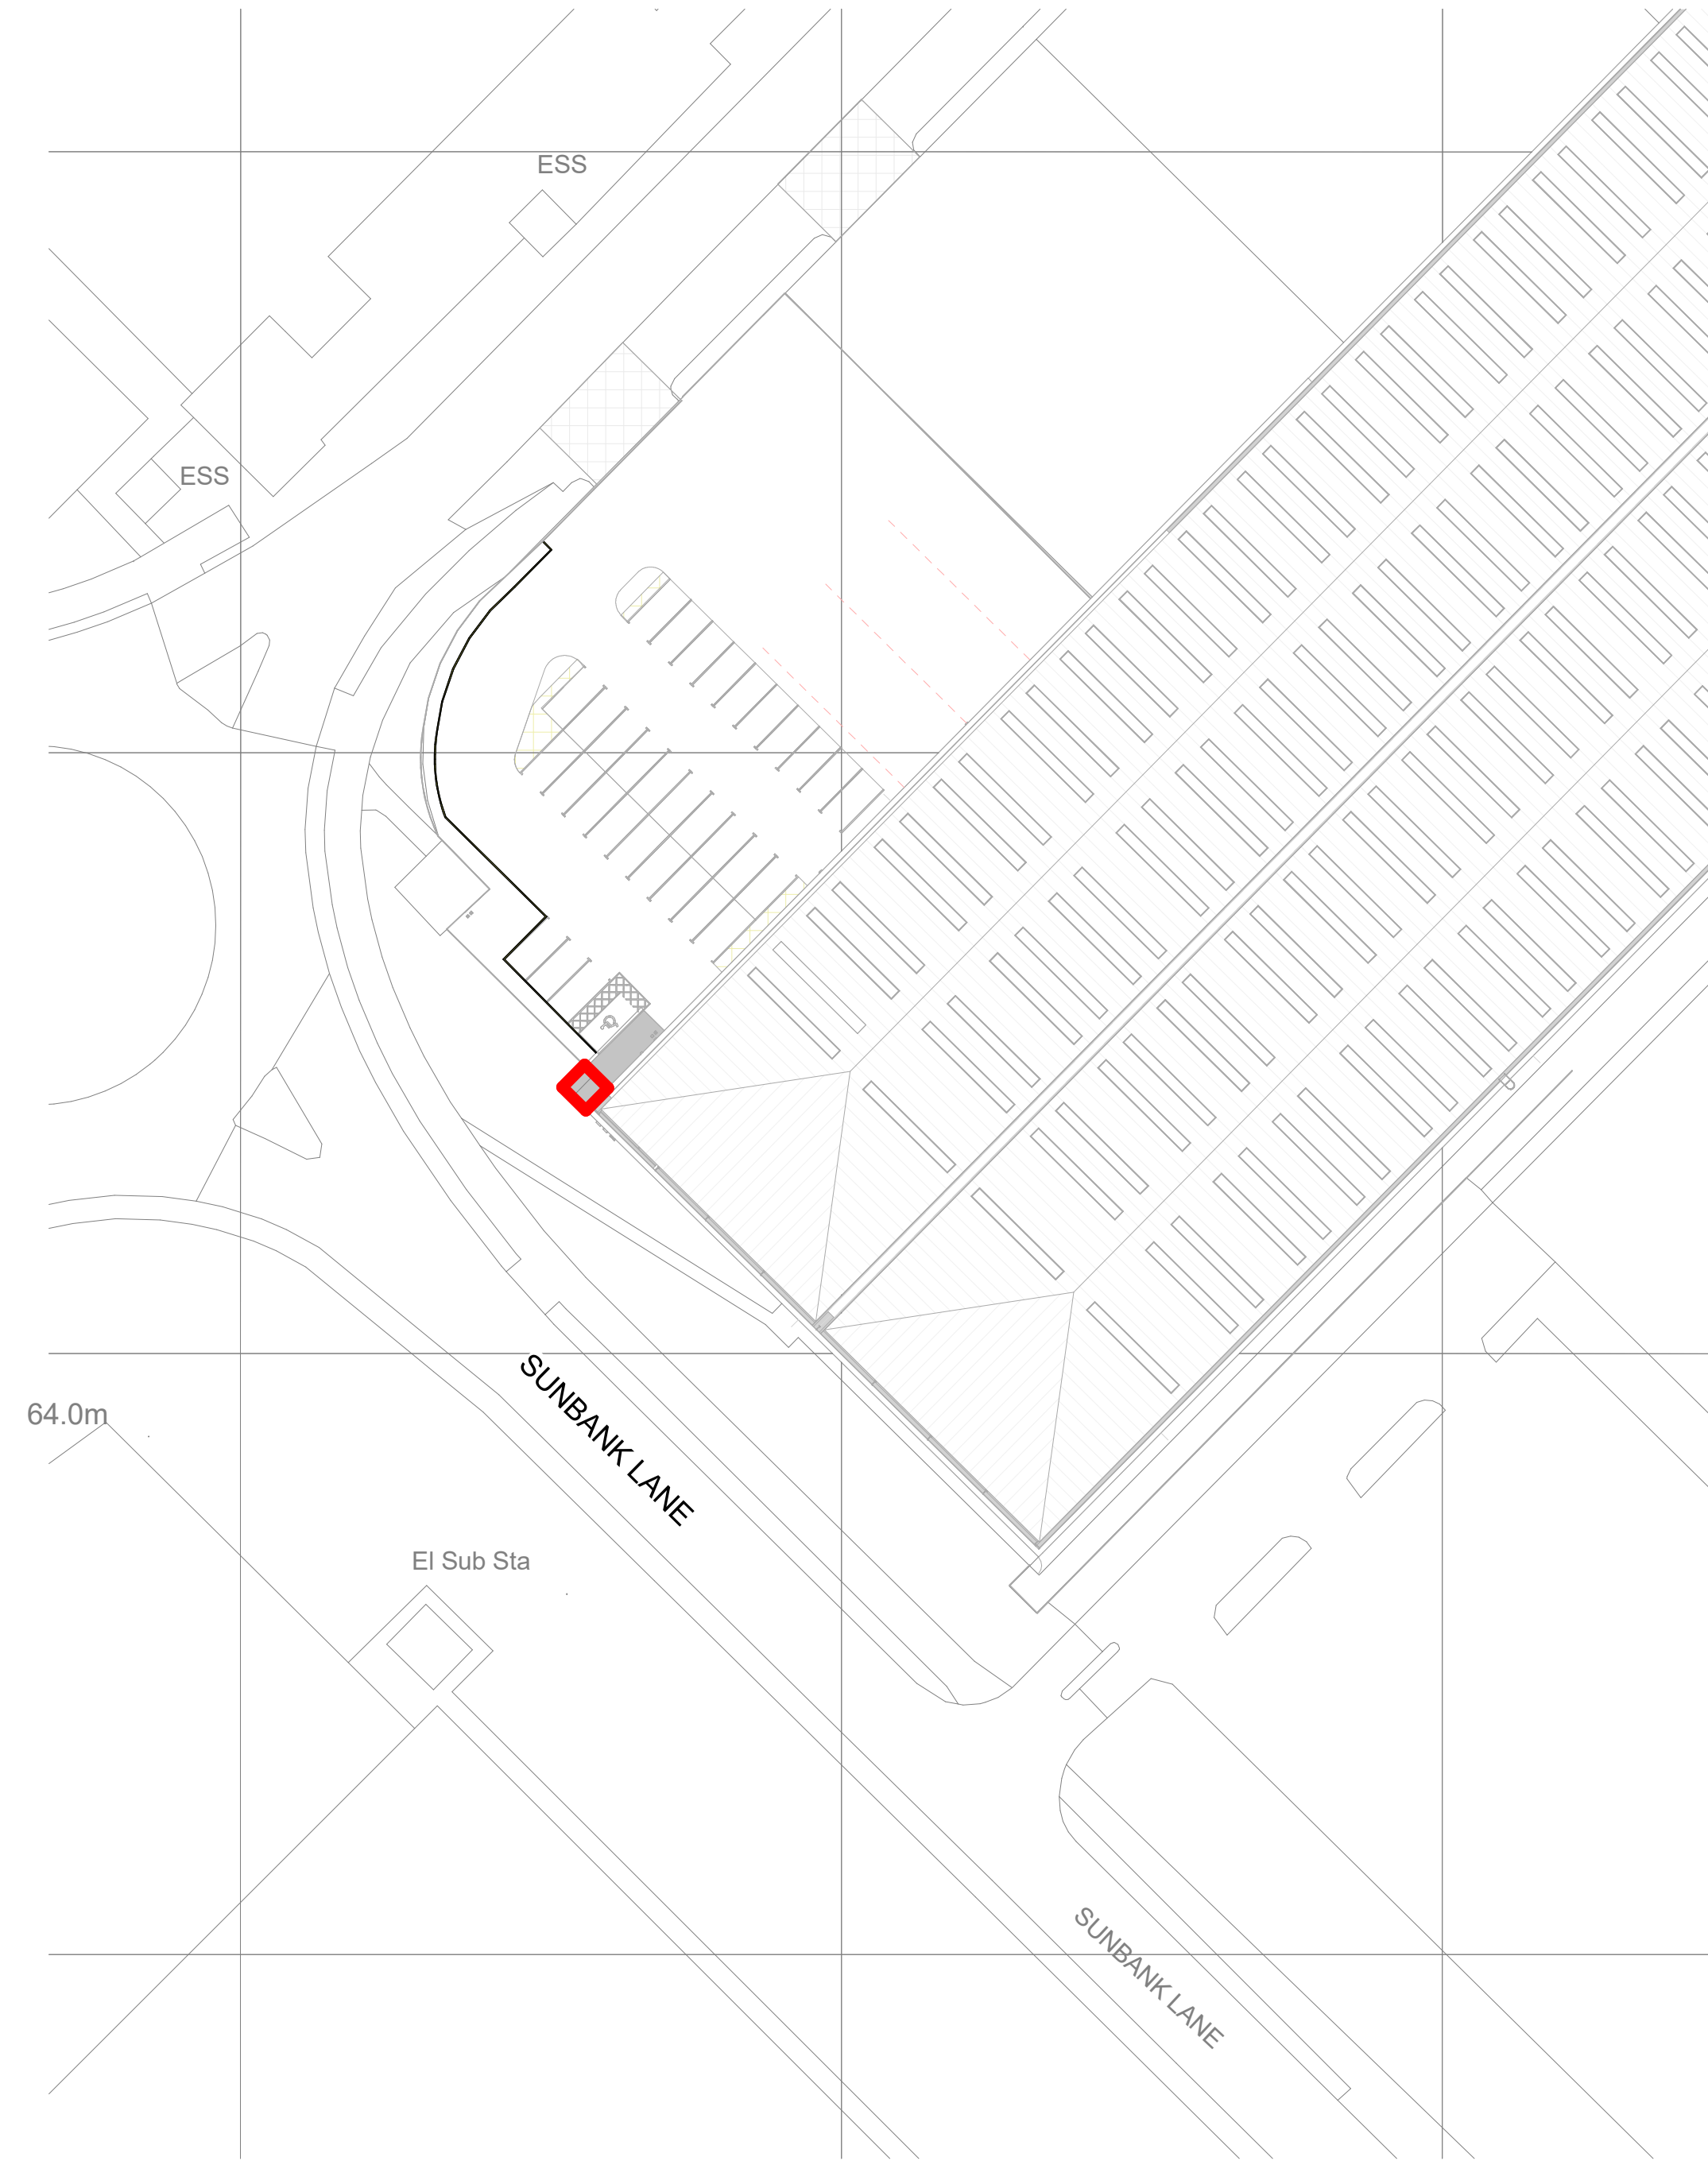

1 EXISTING_SITE PLAN
1 : 500

Site Area Schedule (GIA)		
Name	Metric	Imperial
UNIT 6	5051.94 m ²	54378.7 ft ²
PLANT	7.33 m ²	78.9 ft ²
REDLINE BOUNDARY FROM LAND REGISTRY MAN391750		

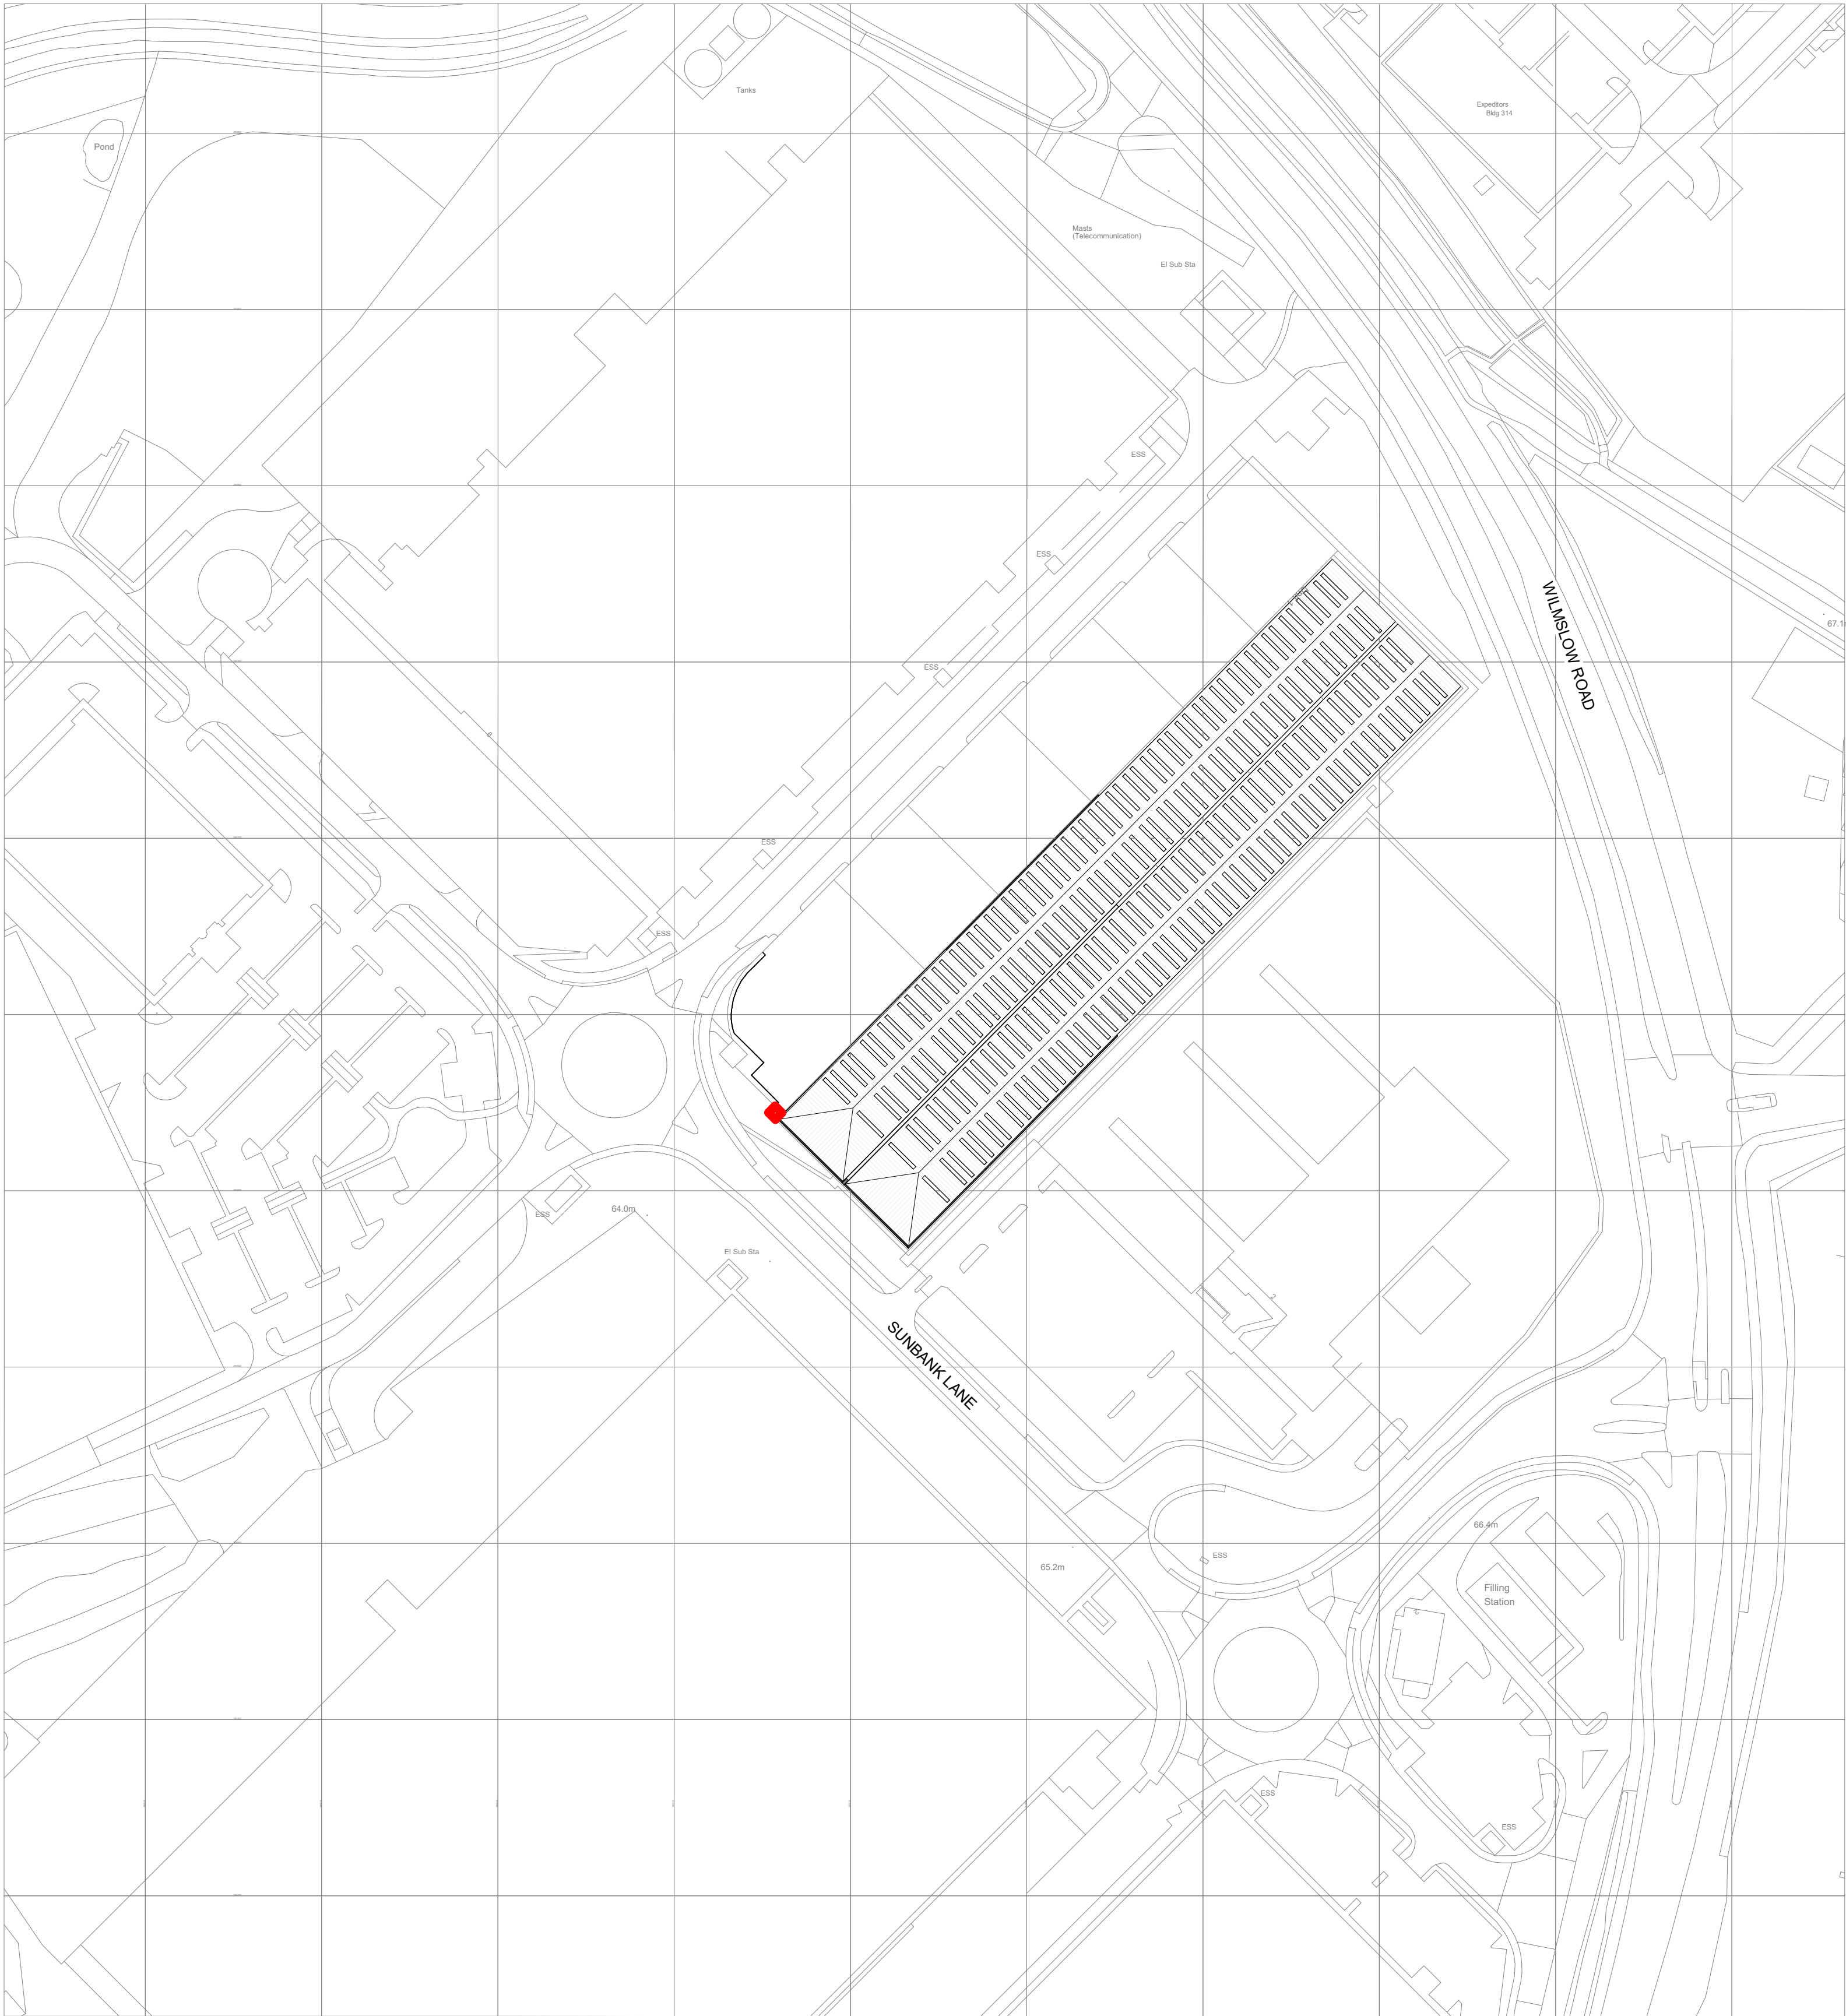

Ordnance Survey, [c] Crown Copyright 2024. All rights reserved. Licence number 100022432

2 EXISTING_LOCATION PLAN
1 : 1250

rev.	date	description	by	rev.	date	description	by	notes	Project Name	Client	Address	drawing number	rev	drawing title	scale	As indicated		
C01	15.01.24	Updated for Planning	BE					- Do not scale drawing - All dimensions to be confirmed on site - Any drawing errors or divergences should be brought to the attention of the originator of this drawing - Drawing to be read in conjunction with MLA Specification 0m10m20m30m40m VISUAL SCALE 1:500 @ A1 0m25m50m75m100m VISUAL SCALE 1:1250 @ A1 N WAREHOUSE ALTERATIONS CUSHMAN & WAKEFIELD ALPHA 6, AIRPORT CITY SUNBANK LANE MANCHESTER, M90 5AD B. Melling BUILDING CONTRACTORS AND SHOPFITTERS LTD. MLA Edinburgh Glasgow Manchester										
												status	INFORMATION	suitability	S2	(PL) Existing Site & Location Plan (PL)	date	31.05.24
																drawn	BE	
																format	A1	
																mlaarchitects.co.uk		