


Project 49 BILSBORROW ROAD MANCHESTER M14 7TH		
Drawing Title PROPOSED SITE PLAN		
Drawing No. 108		
Drawn: ZU	Status: Planning	Date 28.02.2025
Scale @ A3		1:500
XionTech Architects 721 Stockport Road Manchester M19 3AG www.xiontech.co.uk		

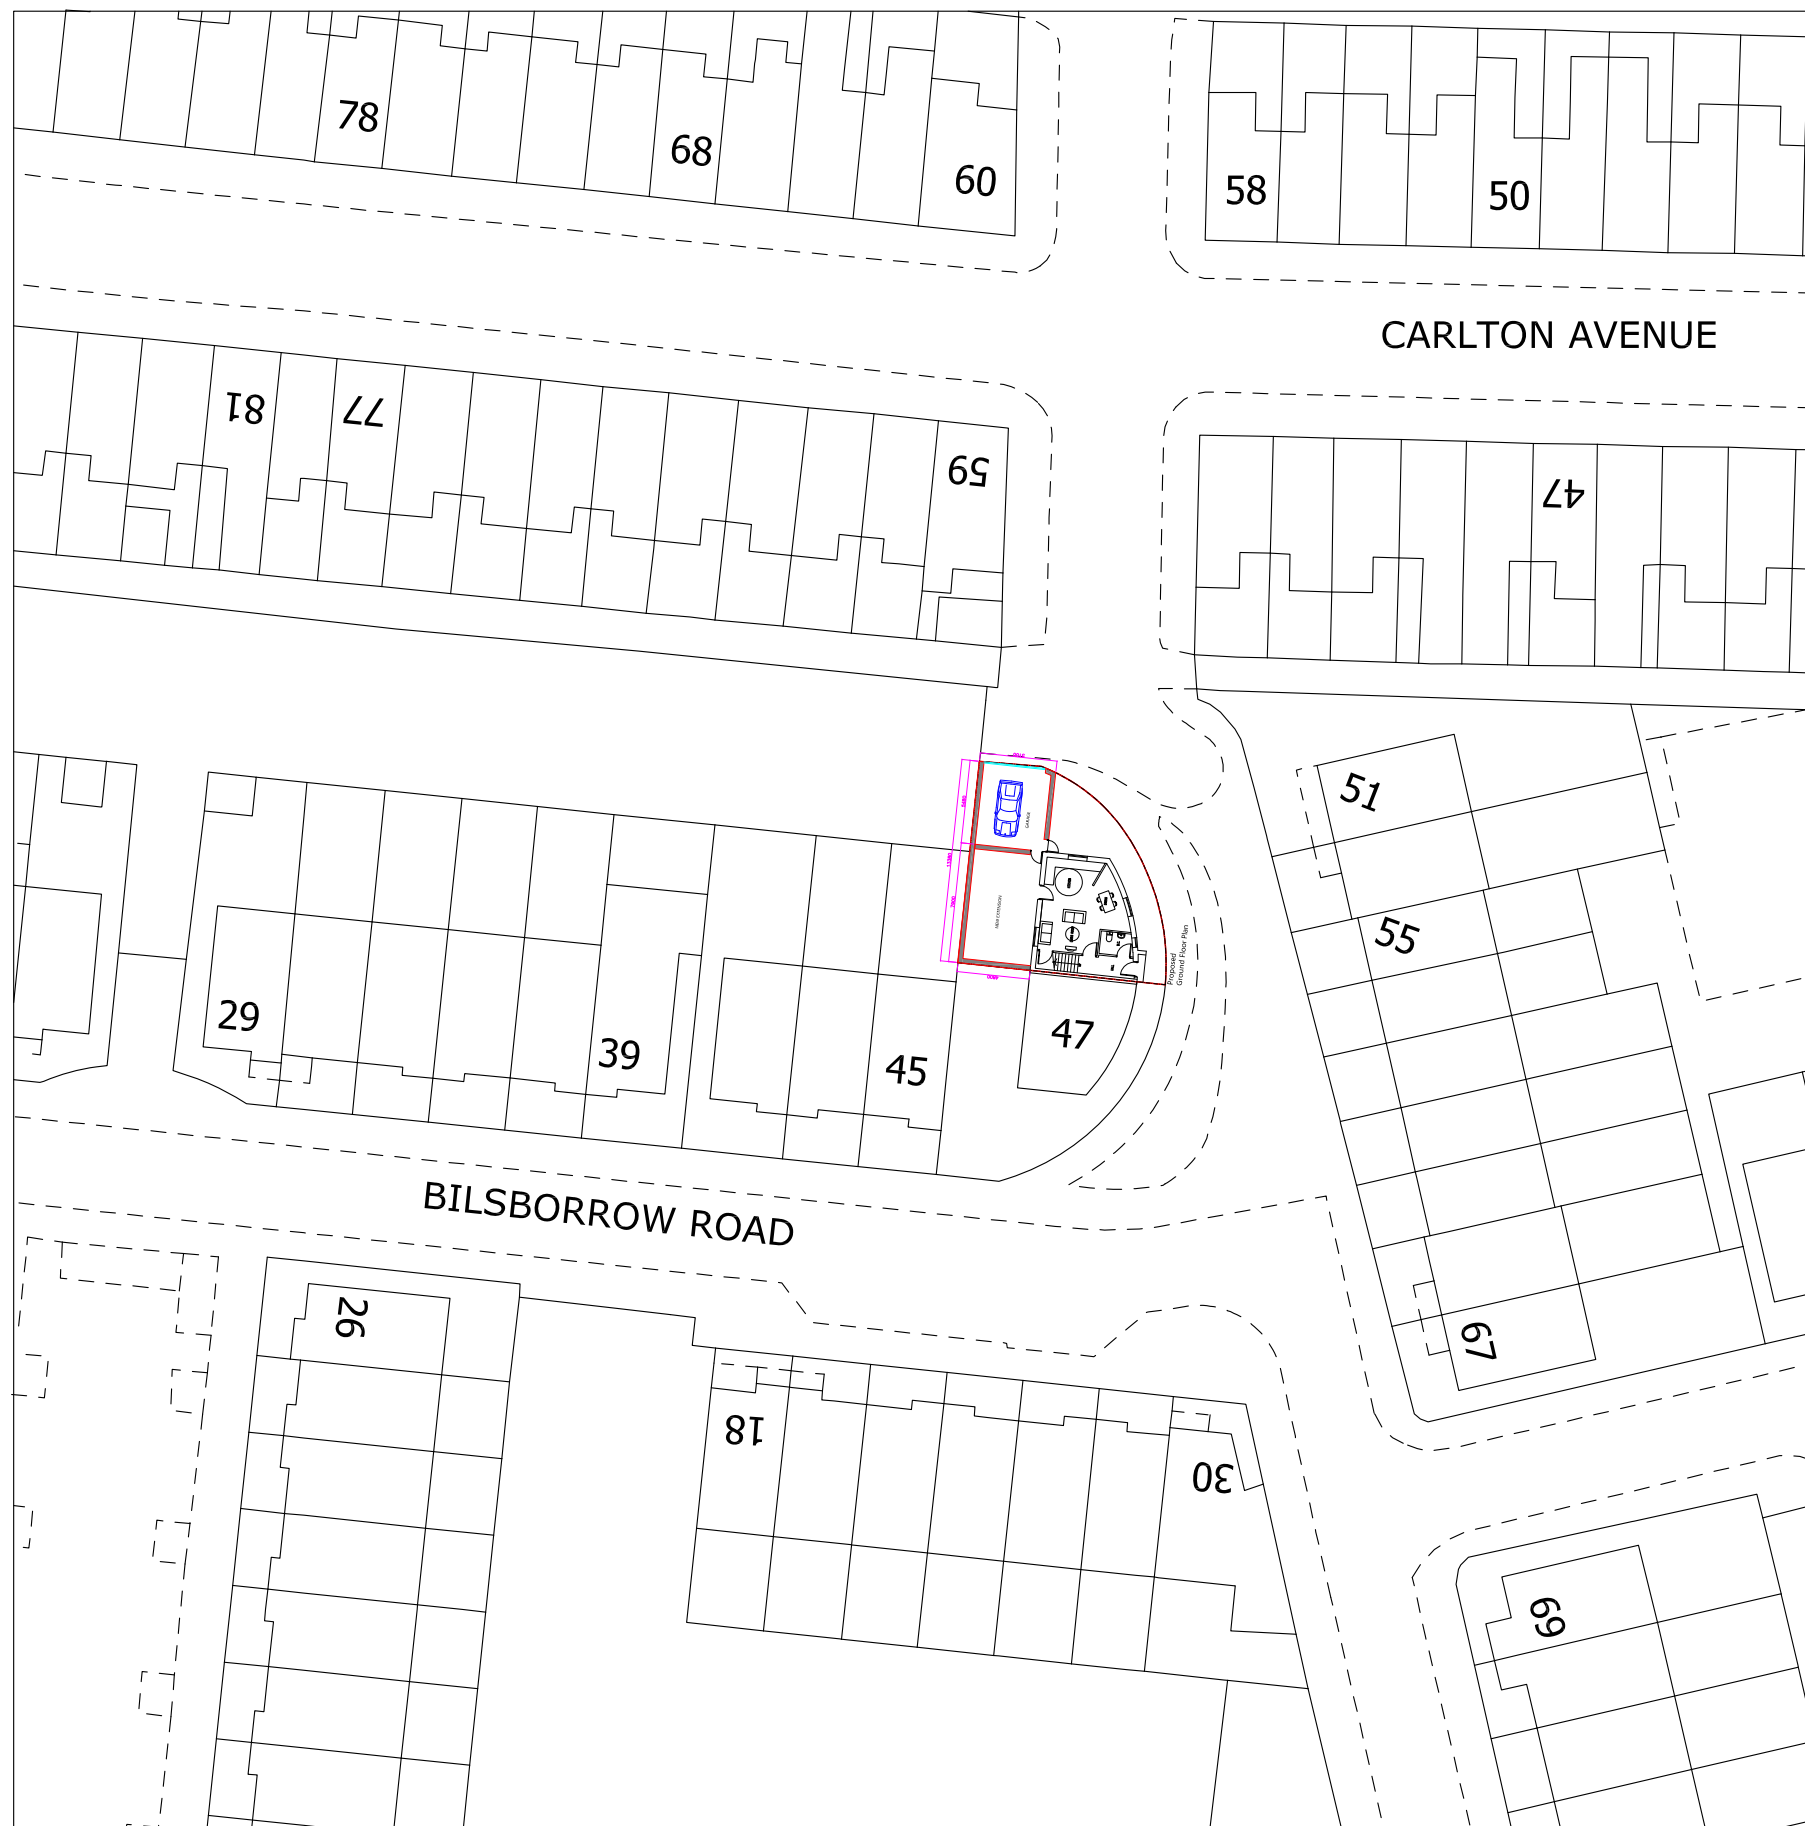