




01 Location Plan
Scale 1:1250 @ A3



SCALE BAR 1:200

 


SCALE BAR 1:1250

General Notes:


All site dimensions shall be verified by the Contractor on site prior to commencing any works.

Design intent drawing only. Construction to comply with latest building regulation requirements.

This drawing is the property of "Studio Tashkeel Architecture Ltd." and copyright is reserved by them. The drawing is not to be copied or disclosed by or to any unauthorised persons without the prior written consent of Studio Tashkeel Architecture Ltd.

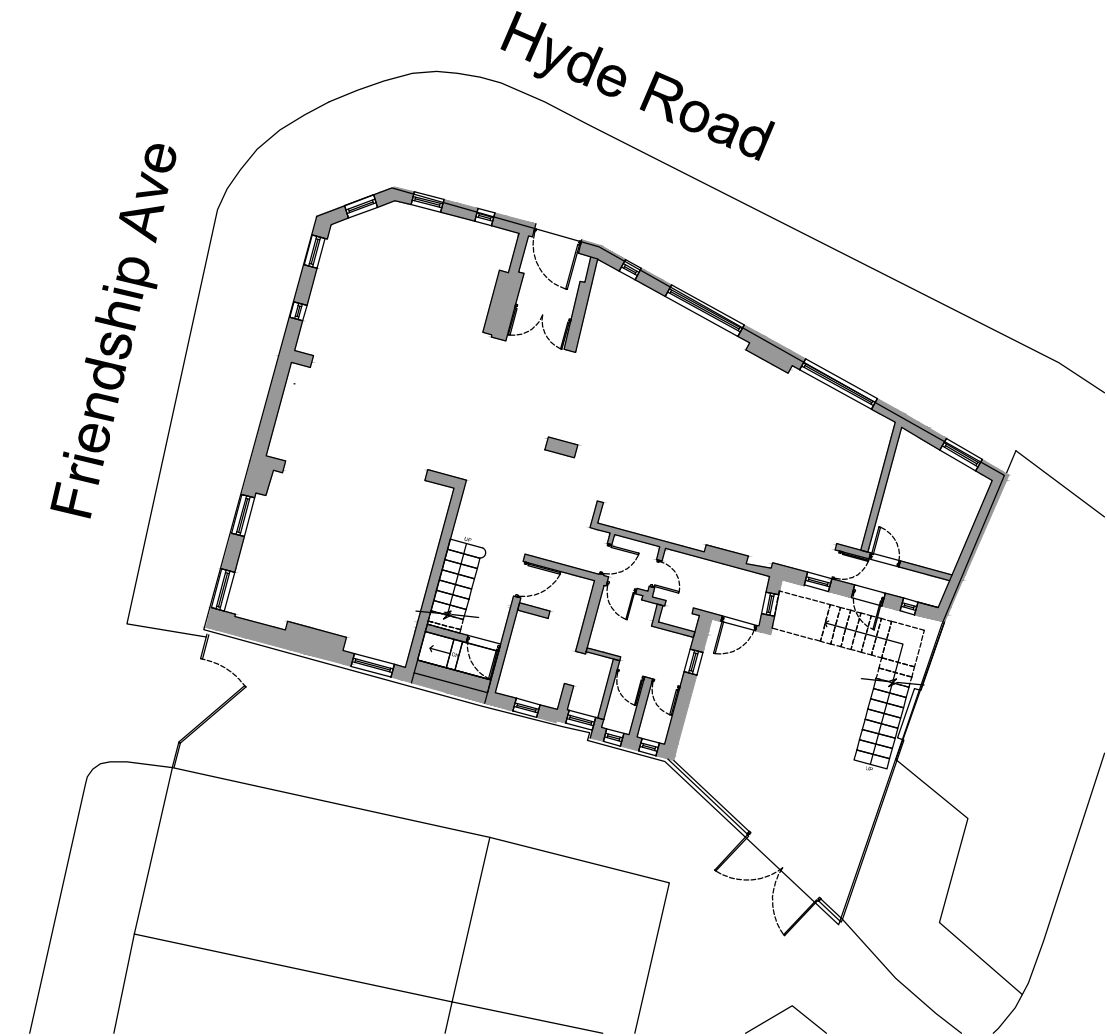

02 Existing Site Plan
Scale 1:200 @ A3

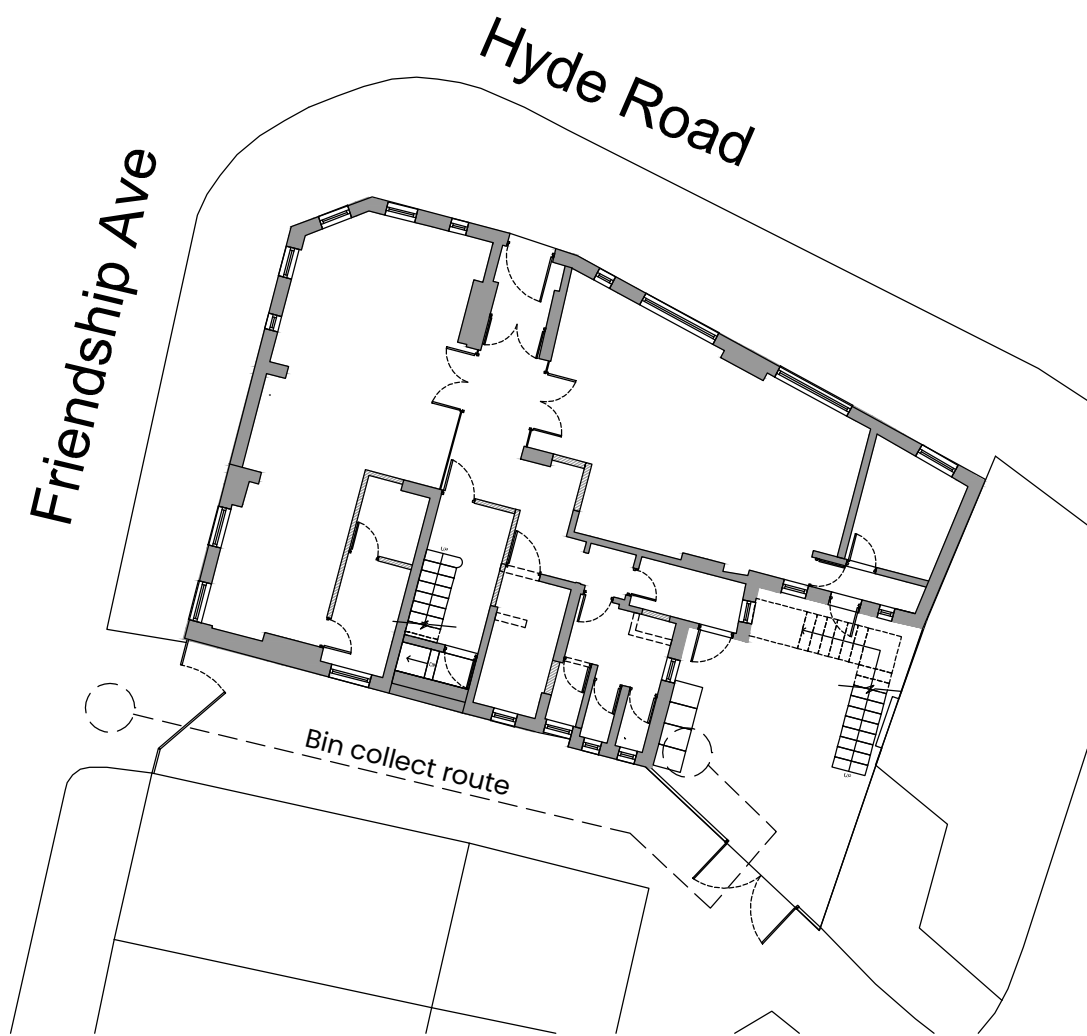

03 Proposed Site Plan
Scale 1:200 @ A3

A	Issued for Planning	10.02.2025	SM	MK
-	First Issue	21.1.25	HC	MK
Rev	Description	Date	Dr by	App by



**STUDIO TASHKEEL
ARCHITECTURE LTD.**
1-3 Ashton Lane, Sale, M33 6WT
Manchester, United Kingdom
T +44(0)161 546 5395
E info@StudioTashkeel.com
www.studiotashkeel.com

client name		
Mr Riaz		
project		
786-788 Hyde Rd, Gorton, M18 7JD		
drawing		
Location Plan and Site Plan		
project number		scale
25101		1/1250 1/500 @ A3
drawing number	rev	issue status
PL_001	-	Planning
This drawing is to be read in conjunction with all related drawings. All dimensions must be checked and verified on site before commencing any work or producing shop drawings. The originator should be notified immediately of any discrepancy. This drawing is copyright and remains the property of Studio Tashkeel Architecture Ltd.		