


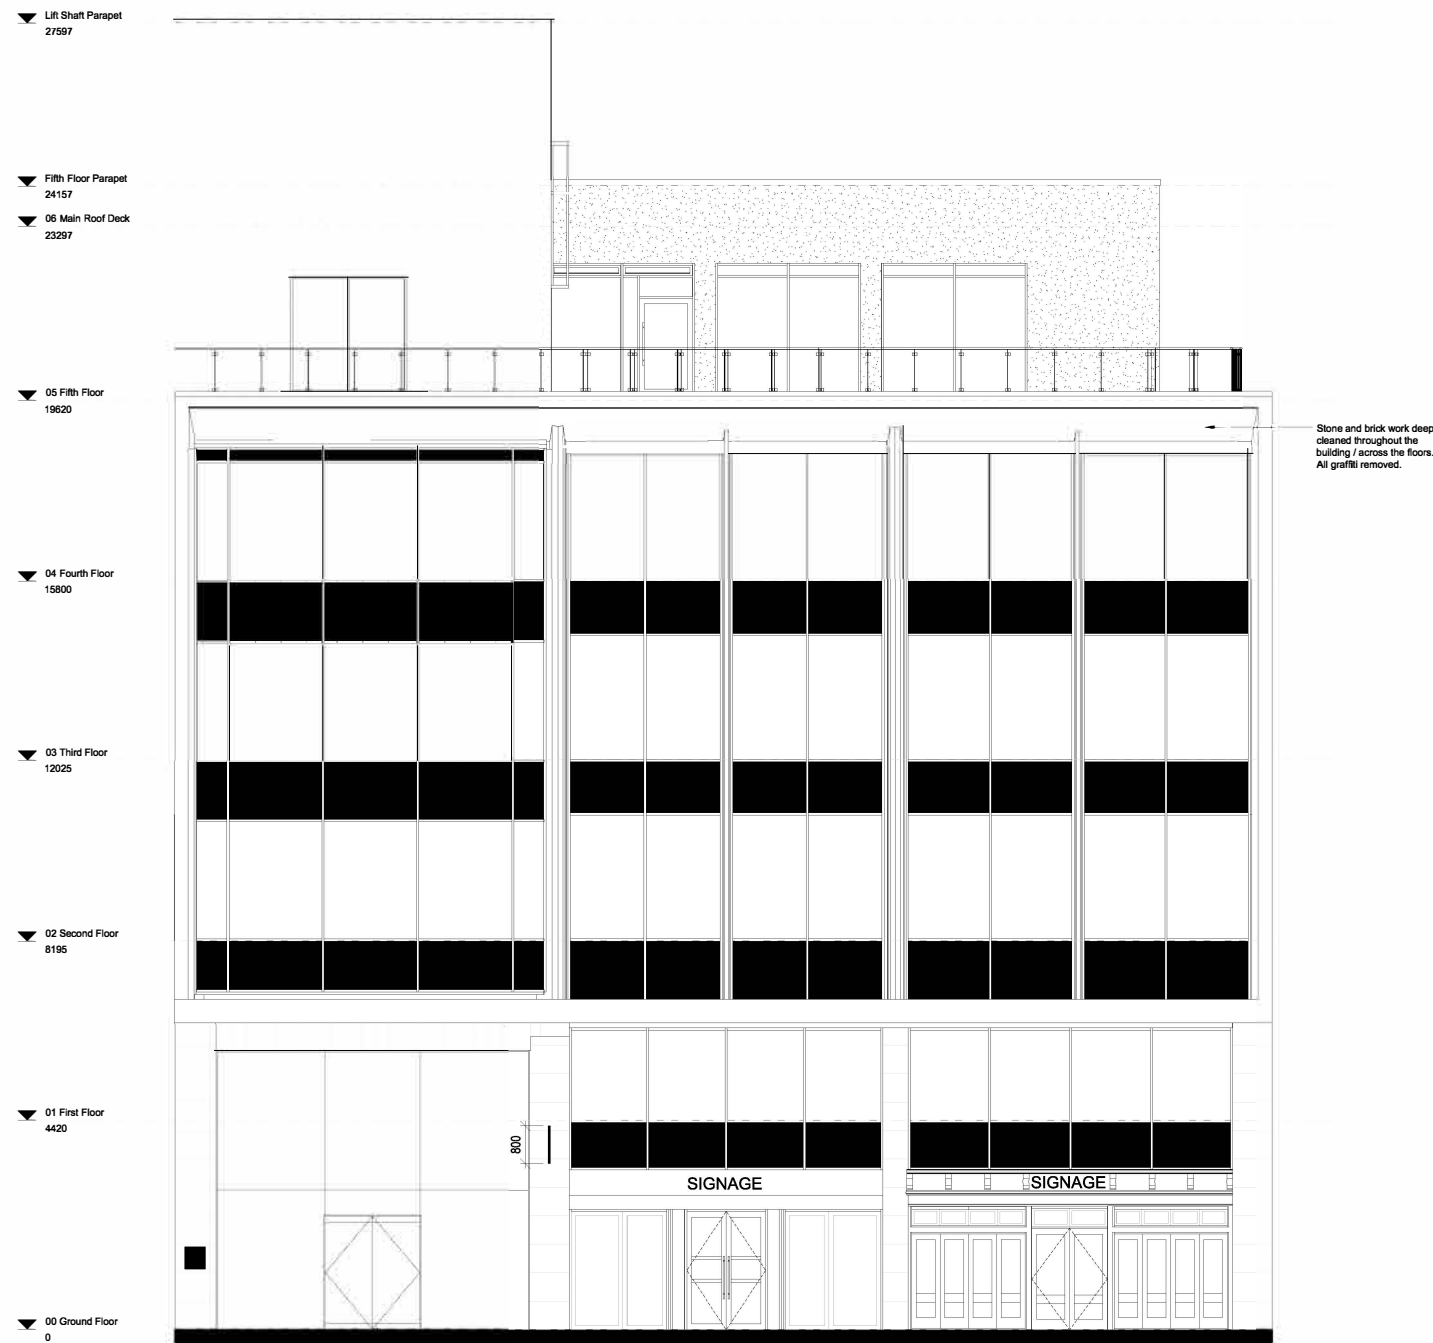

FRONT ELEVATION

Scale 1:160


ANY COLOURS SHOWN ARE INDICATIVE ONLY AND ARE NOT TRUE REPRESENTATIONS OF THE FINISHED PRODUCT.

THIS DRAWING IS THE PROPERTY OF BENSON SIGNS LIMITED. COPYRIGHT IS RESERVED BY THEM AND IS ISSUED ON THE CONDITION THAT IT IS NOT COPIED OR DISCLOSED BY OR TO ANY UNAUTHORISED PERSONS WITHOUT PRIOR CONSENT IN WRITING OF BENSON SIGNS LIMITED.

CLIENTBLOCBC			JOB86 DEANSGATE, MANCHESTER		
DATE	29.08.2024	SCALE	AS SHOWN @ A3	DRAWN	M.M.
REV	03-08.10.24	DWG No.	27865		

Tel: 0151-298 1567 • www.benson-signs.co.uk • info@benson-signs.co.uk • 96-98 Great Howard Street, Liverpool, L3 7AX




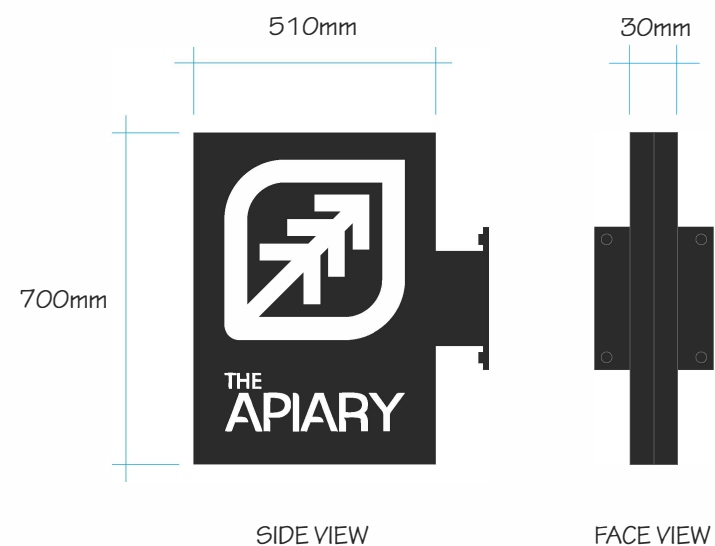

ITEM C - PROJECTION SIGN

PROJECTION SIGN COMPRISING OF 2.0MM FOLDED ALUMINUM TRAYS WITH 50MM RETURNS CNC ROUTERED AS PER DRAWING. 5MM OPAL ACRYLIC TO BE STEP ROUTERED AND SET INTO THE APERTURES IN THE ALUMINUM TRAYS THE ACRYLIC WILL FINISH FLUSH WITH THE ALUMINUM SURFACE. MILD STEEL RHS FRAMEWORK WITH FIXING PLATE, CLEAR ACRYLIC PANEL INSET ONTO INTERNAL FRAMEWORK AND HOUSE WHITE LED MODULES TO PROVIDE THE ILLUMINATION FOR THE OPAL ACRYLIC. ALL METALWORK, FRAMES AND TRAYS TO BE POWDER COATED TO A STANDARD COLOUR. PROJECTION SIGN WIRED TO AN ELECTRICAL FEED PROVIDED BY OTHERS TO THE EXTERIOR OF THE BUILDING TO THE EXACT LOCATION OF THE SIGN

Scale 1:16

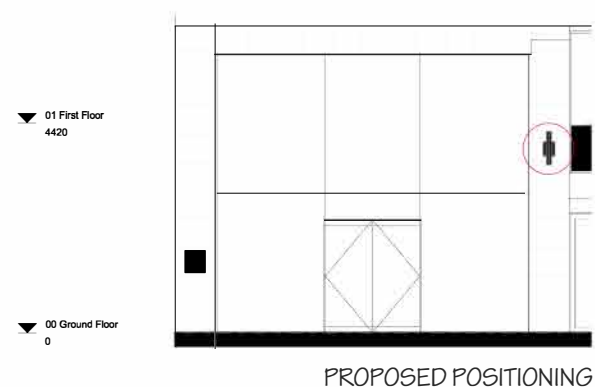

ANY COLOURS SHOWN ARE INDICATIVE ONLY AND ARE NOT TRUE REPRESENTATIONS OF THE FINISHED PRODUCT.

THIS DRAWING IS THE PROPERTY OF BENSON SIGNS LIMITED. COPYRIGHT IS RESERVED BY THEM AND IS ISSUED ON THE CONDITION THAT IT IS NOT COPIED OR DISCLOSED BY OR TO ANY UNAUTHORISED PERSONS WITHOUT PRIOR CONSENT IN WRITING OF BENSON SIGNS LIMITED.

CLIENT BLOCBC			JOB 86 DEANSGATE, MANCHESTER		
DATE	29.08.2024	SCALE	AS SHOWN @ A3	DRAWN	M.M.
REV.	03-08.10.24	DWG No.	27865		

Tel: 0151-298 1567 • www.benson-signs.co.uk • info@benson-signs.co.uk • 96-98 Great Howard Street, Liverpool, L3 7AX



700mm



515mm

SIDE VIEW




30mm

ITEM D - WALL MOUNTED SIGN

WALL MOUNTED SIGN COMPRISING OF 2.0MM FOLDED ALUMINUM TRAY WITH 30MM RETURN CNC ROUTED AS PER DRAWING. 5MM OPAL ACRYLIC TO BE STEP ROUTED AND SET INTO THE APERTURES IN THE ALUMINUM TRAY THE ACRYLIC WILL FINISH FLUSH WITH THE ALUMINUM SURFACE. 13MM FOAMEX BACK PANEL TO HOUSE WHITE LED MODULES TO PROVIDE THE ILLUMINATION FOR THE OPAL ACRYLIC. FOAMEX BACK PANELS SECURED TO WALL WITH FIXING SCREWS WITH THE FOLDED TRAY SLEEVING OVER THE FOAMEX AND SECURED WITH COUNT SUNK FIXING SCREWS. WIRED TO AN ELECTRICAL FEED PROVIDED BY OTHERS TO THE EXTERIOR OF THE BUILDING TO THE EXACT LOCATION OF THE SIGN

Scale 1:4

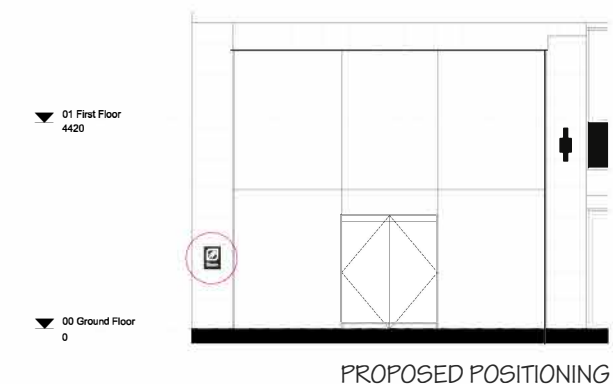


ANY COLOURS SHOWN ARE INDICATIVE ONLY AND ARE NOT TRUE REPRESENTATIONS OF THE FINISHED PRODUCT.

THIS DRAWING IS THE PROPERTY OF BENSON SIGNS LIMITED. COPYRIGHT IS RESERVED BY THEM AND IS ISSUED ON THE CONDITION THAT IT IS NOT COPIED OR DISCLOSED BY OR TO ANY UNAUTHORISED PERSONS WITHOUT PRIOR CONSENT IN WRITING OF BENSON SIGNS LIMITED.

CLIENT BLOCBC			JOB 86 DEANS GATE, MANCHESTER		
DATE	29.08.2024	SCALE	AS SHOWN @ A3	DRAWN	M.M.
REV	03-08.10.24	DWG No.	27865		


Tel: 0151-298 1567 • www.benson-signs.co.uk • info@benson-signs.co.uk • 96-98 Great Howard Street, Liverpool, L3 7AX

BENSON
SIGNS

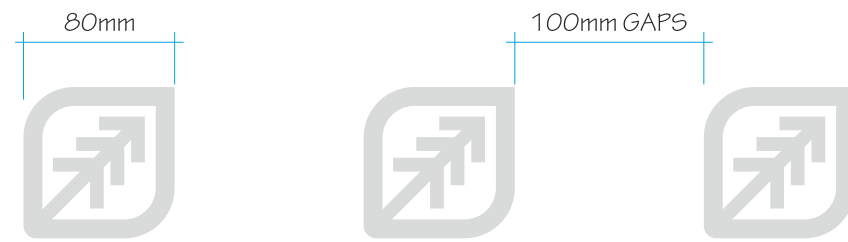

ITEM E - VINYL MANIFESTATION

SILVER FROST VINYL MANIFESTATION
APPLIED INTERNALLY
900mm & 1500mm FROM FLOOR LEVEL
TO MATCH REGULATIONS
Scale 1:4

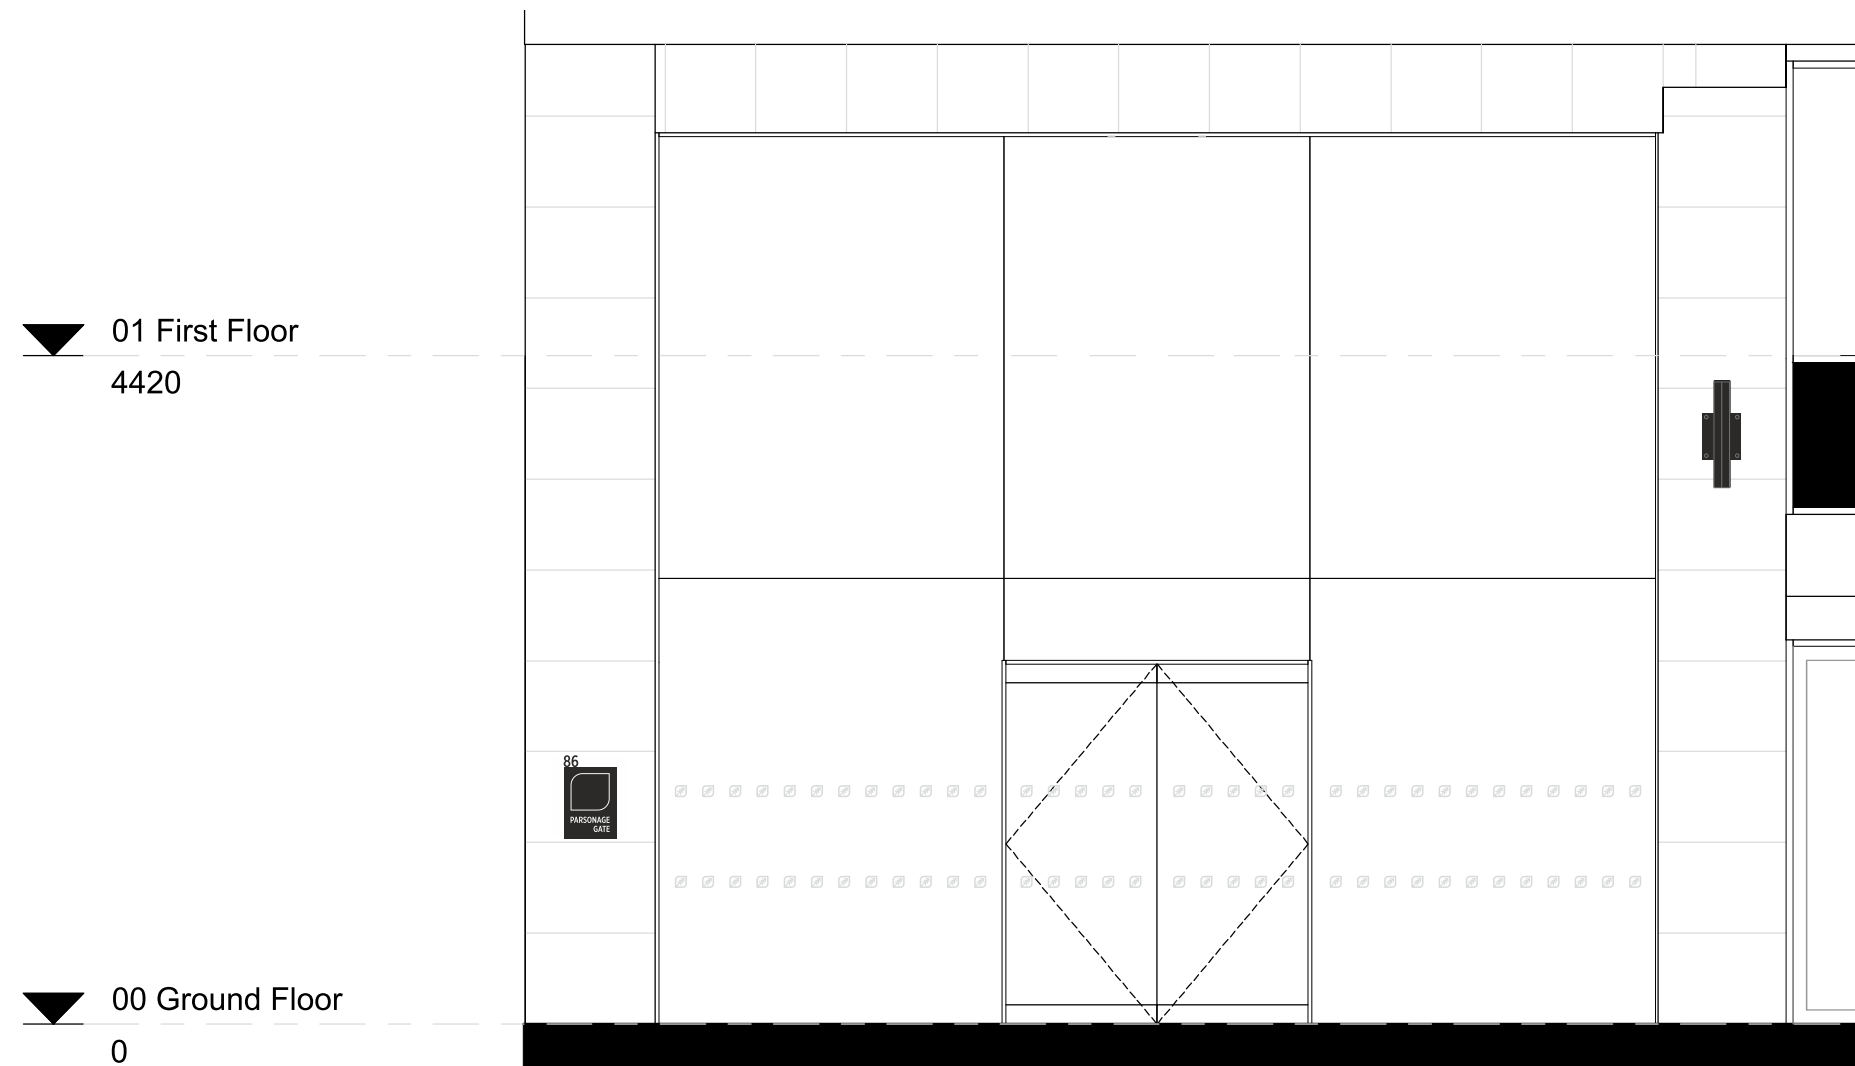

PROPOSED POSITIONING Scale 1:50

ANY COLOURS SHOWN ARE INDICATIVE ONLY AND ARE NOT TRUE REPRESENTATIONS OF THE FINISHED PRODUCT.

THIS DRAWING IS THE PROPERTY OF BENSON SIGNS LIMITED. COPYRIGHT IS RESERVED BY THEM AND IS ISSUED ON THE CONDITION THAT IT IS NOT COPIED OR DISCLOSED BY OR TO ANY UNAUTHORISED PERSONS WITHOUT PRIOR CONSENT IN WRITING OF BENSON SIGNS LIMITED.

CLIENT BLOCBC		JOB 86 DEANS GATE, MANCHESTER			
DATE 29.08.2024	SCALE AS SHOWN @ A3	DRAWN M.M.	REV. 03-08.10.24	DWG No. 27865	

Tel: 0151-298 1567 • www.benson-signs.co.uk • info@benson-signs.co.uk • 96-98 Great Howard Street, Liverpool, L3 7AX

BENSON
SIGNS