



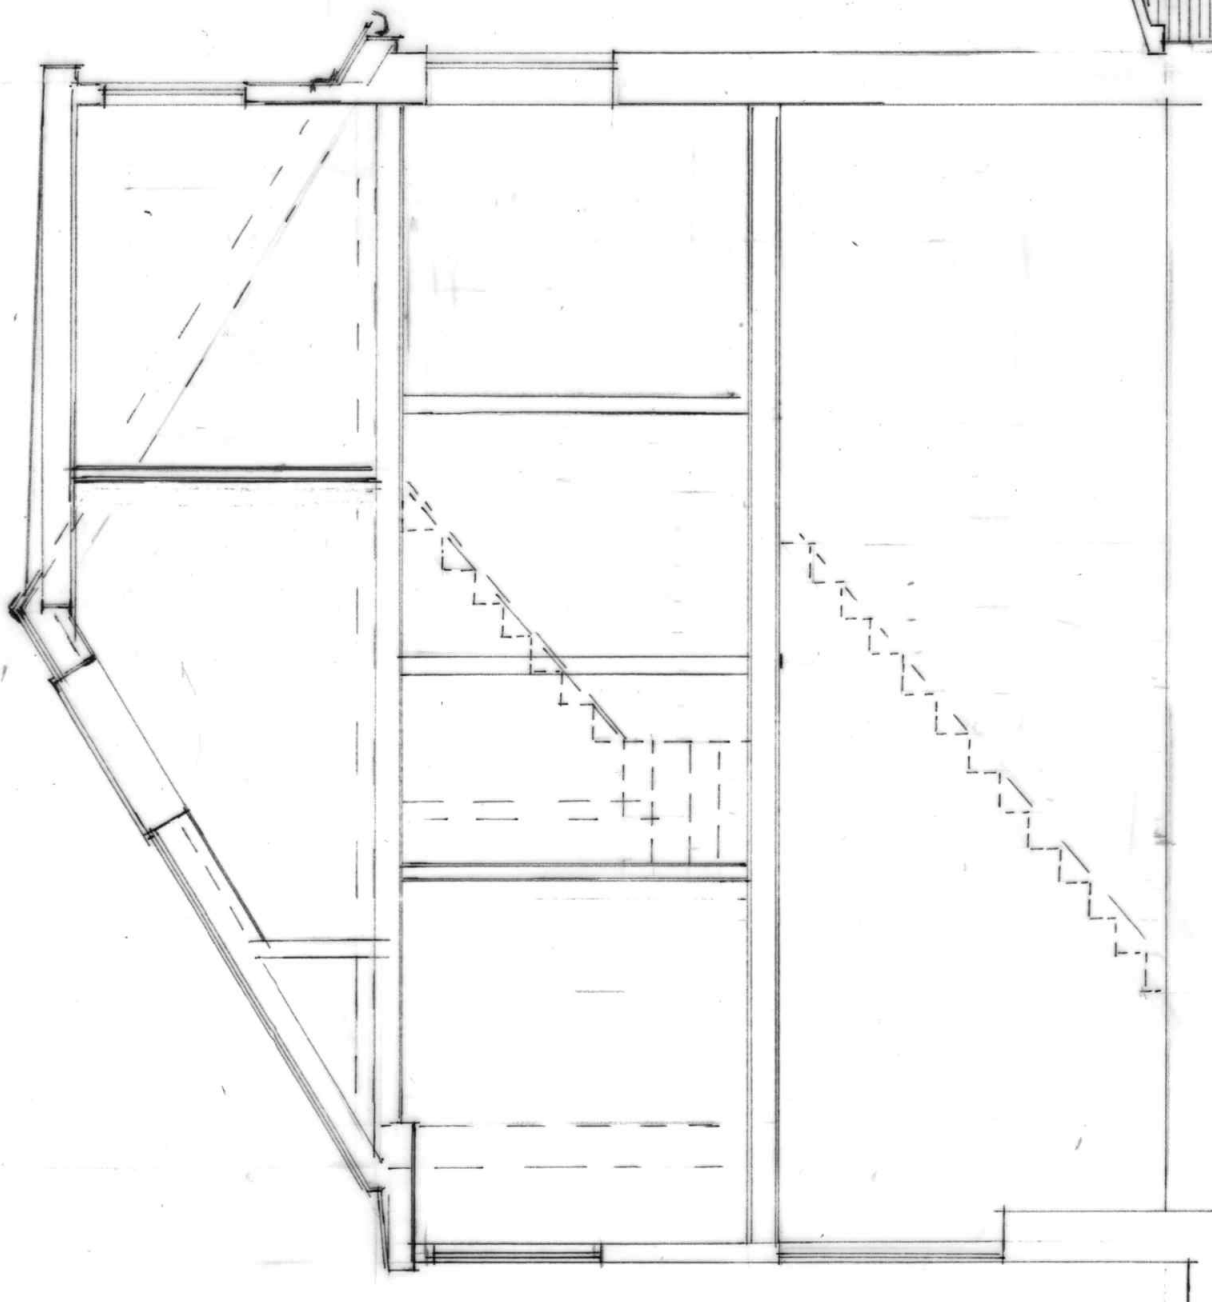


SECTION A.A

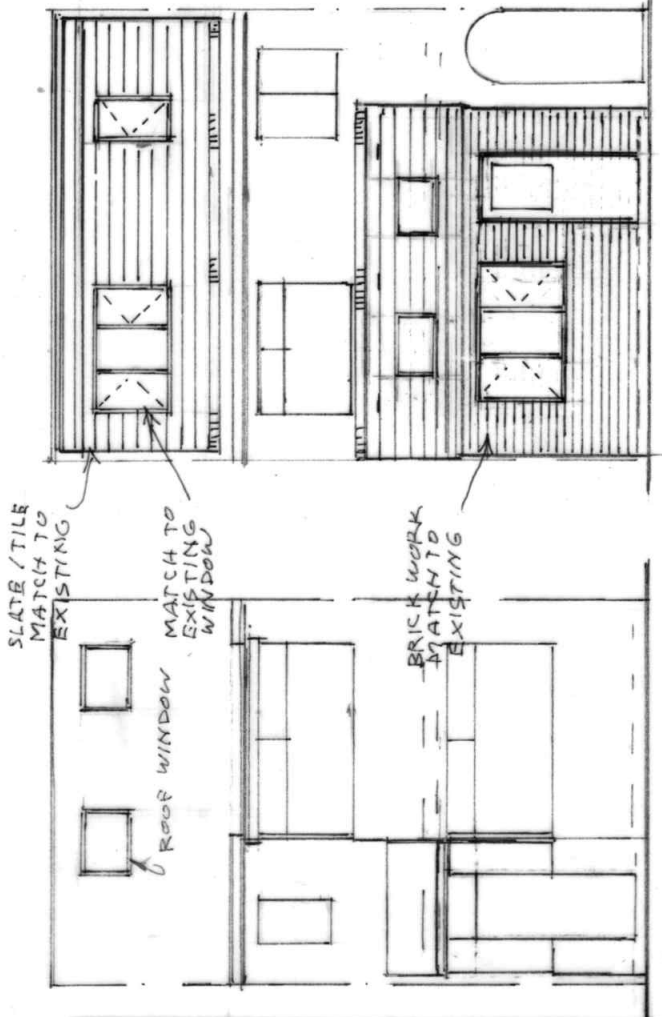

FRONT ELEVATION
(PROPOSED)

REAR ELEVATION
(PROPOSED)

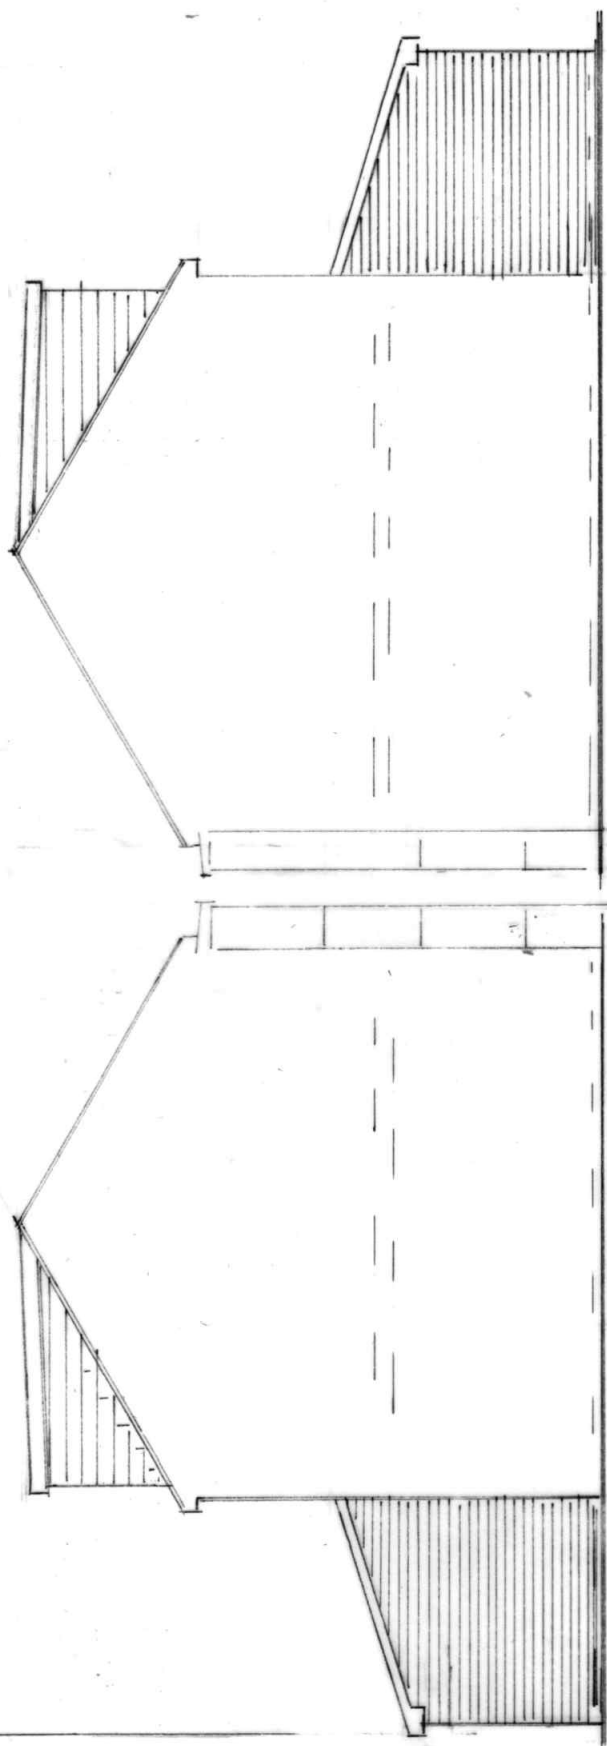

SIDE ELEVATION
(PROPOSED)

SIDE ELEVATION
(PROPOSED)

BUILDING DESIGN SERVICES M. FAROOQ 418 Bury Road Rochdale OL11 5EU. Tel: 01706 712231 Mob: 07967605763			PROPOSED SINGLE STOREY REAR EXTENSION AND REAR DORMER AT 12 LICHFIELD DRIVE MANCHESTER M8 0QF	
For: Mr & Mrs ALTAF HUSSAIN SHAH BIBI			Section Scale 1:50	2254/3
			Elevation Scale 1:100	