




1 Building 2 - Proposed North Elevation
1:100



2 Building 2 - Proposed South Elevation
1:100

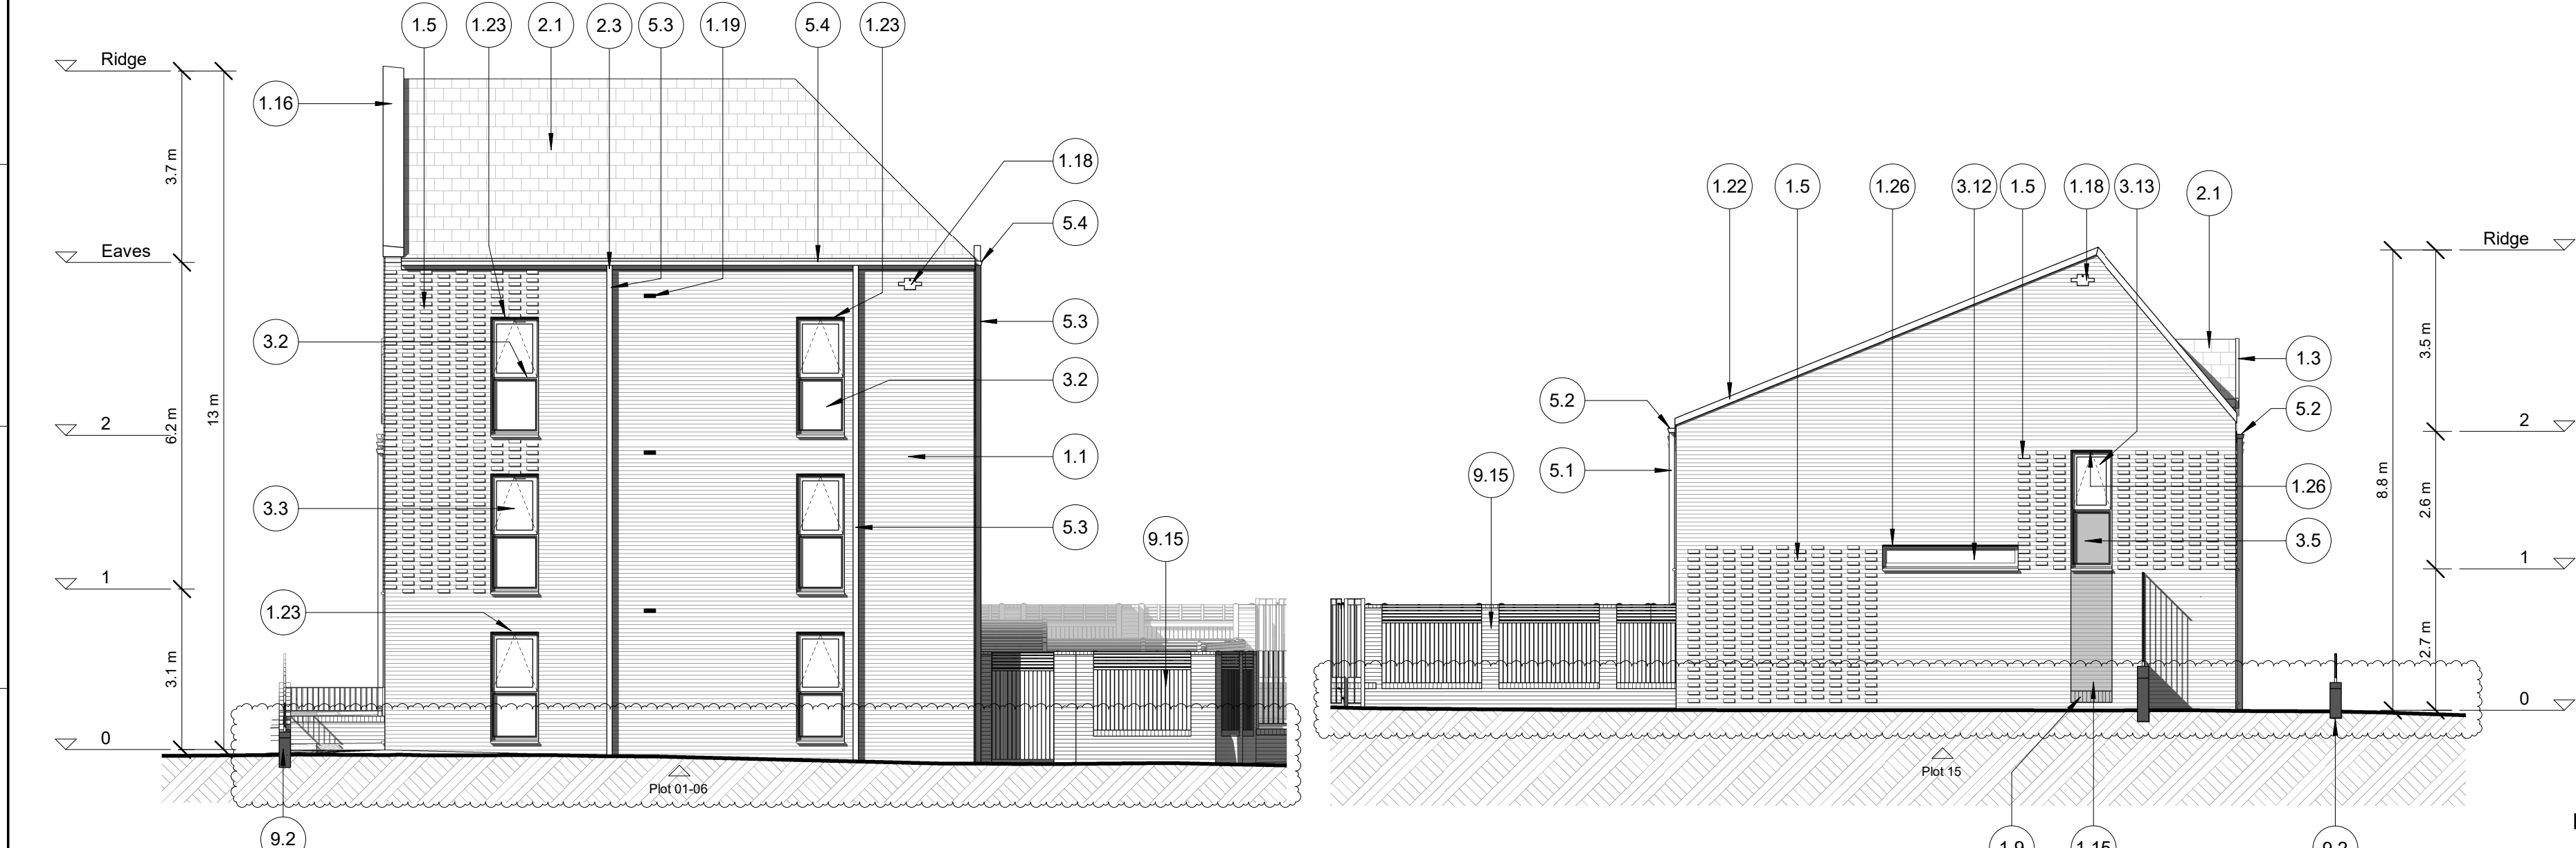

3 Building 2 - Proposed West Elevation
1:100

4 Building 2 - Proposed East Elevation
1:100


Planning Notes:

- All dimensions are approximate only
- Refer to landscape architect's plan for all landscape details
- Flush casement windows to be provided to prominent street facing elevations, standard casements to all other elevations.

Planning Key:

- No. Description**
- 1.1 Red facing brickwork
 - 1.2 Grey brick recess to front entrances
 - 1.3 Brickwork dormer gable
 - 1.5 Projecting hit and miss half lap stretcher bond brick panel
 - 1.9 Upright row brickwork band in line with recessed panel
 - 1.15 Grey brick panel recessed by 5mm
 - 1.16 Aluminium parapet capping, Colour: Stone Grey
 - 1.17 Clay Bee brick, Colour: Red
 - 1.18 Integrated clay bird & bat boxes, Colour: Red
 - 1.19 Clay air brick, Colour: Red
 - 1.22 Aluminium parapet capping, Colour: Dark grey
 - 1.23 Red brick soffits to lintels (applicable to specific apartment elevations)
 - 1.25 Aluminium soffits to underside of lintels (applicable to specific apartment elevations), Colour: Stone Grey
 - 1.26 Aluminium soffits to underside of lintels (applicable to all house types), Colour: Dark grey
 - 2.1 Contemporary concrete tiling to roofing, Colour: Dark grey
 - 2.2 UPVC fascia, Colour: Dark grey
 - 2.3 Aluminium fascia, Colour: Stone grey
 - 2.5 Dry concrete Ridge, Colour: Dark grey
 - 3.1 Aluminium effect UPVC windows (with trickle vents), Colour: Dark grey
 - 3.2 Aluminium effect UPVC windows (with trickle vents), Colour: Stone grey
 - 3.3 Restricted openable windows
 - 3.5 Back painted glazed lower fixed pane, Colour: Mid grey
 - 3.12 Fixed pane window with obscured glazing
 - 3.13 Restricted openable window with obscured glazing
 - 4.1 Composite timber doorsets to front entrances, Colour: Dark grey
 - 4.2 Aluminium effect UPVC double doors (with trickle vents), Colour: Dark grey
 - 5.1 UPVC rainwater pipe, Colour: Dark grey
 - 5.2 UPVC gutter, Colour: Dark grey
 - 5.3 Aluminium rainwater pipe, Colour: Stone grey
 - 5.4 Aluminium gutter, Colour: Stone grey
 - 9.2 0.55m metal railing on 0.45m brick wall, Total height: 1m, Colour: Dark grey
 - 9.7 0.3m trellis on 1.2m closeboard fence with timber posts to garden side, Total height: 1.5m
 - 9.12 0.3m trellis on 1.2m featheredge fence with 0.3m concrete gravel board between concrete posts, Total height: 1.8m
 - 9.14 0.3m trellis on timber closeboard gate, Total height: 2.1m
 - 9.15 0.3m trellis on 1.2m closeboard fences on 0.6m brick wall with 327.5mm x 327.5mm x 2.1m brick pier to panel intervals, Total height: 2.1m
 - 9.17 1.5m metal railing on 0.6m brick wall, Total height: 2.1m, Colour: Dark grey
 - 9.20 1.8m metal railing on 0.6m brick wall, Total height: 2.4m, Colour: Dark grey
 - 9.24 0.85m box hedge
 - 9.26 1x1.8m Wooden Cycle / Garden Store

CLIENT
One Manchester
STRUCTURAL ENGINEER
Curtins Consulting
SERVICES ENGINEER
Not yet appointed
CONSULTANT
Wilkinson Cowan Partnership
KEY PLAN

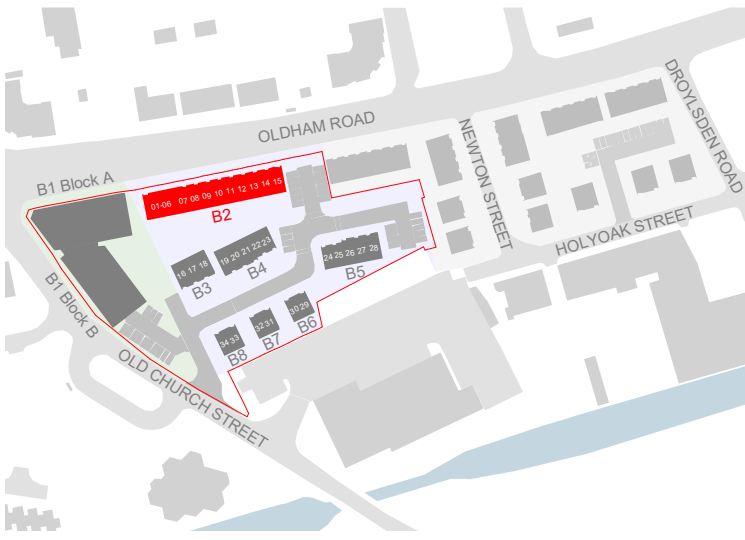

NOTES:
DO NOT SCALE. FIGURED DIMENSIONS ONLY TO BE TAKEN FROM THIS DRAWING. CHECK DIMENSIONS ON SITE AND REPORT DISCREPANCIES TO THE ARCHITECT.
THIS DRAWING IS PROTECTED BY COPYRIGHT.
ALL AREAS HAVE BEEN MEASURED FROM CURRENT DRAWINGS. THEY MAY VARY BECAUSE OF (EG) SURVEY, DESIGN DEVELOPMENT, CONSTRUCTION TOLERANCES, STATUTORY REQUIREMENTS OR RE-DEFINITION OF THE AREAS TO BE MEASURED.

15	08-07-2024	Updated for planning. Building and site levels updated to integrate with existing road. Boundary treatments updated to accommodate level changes.	JGE	ADV
14	02-02-2024	Updates following planning comments including: Brick soffits, lintels added to prominent apartment elevations. Brick reveal depths updated at windows and doors. Brick air vents added to houses. Grey brick panel below house windows omitted and replaced with back painted fixed lower window pane. Planning Key updated. Annotation updated.	JGE	ADV
13	16-11-2023	Updates for Planning. Revision clouds omitted for presentation clarity.	JMG	AJL
12	15-11-2023	Issue for client review.	JMG	AJL
11	28-07-2023	Issued for Planning.	DJW	AJL
P3	07-07-2023	General updates. Issue for comment and approval.	JMG	AJL
P2	16-06-2023	Updates to brickwork detailing and 6 number apartment arrangements.	JMG	AJL
P1	02-06-2023	First issue. Draft Issue for Consultant Coordination.	JMG	AJL
No.	Date	Comments	Drawn	Checked
Revisions				

Issue Status

Information

tp bennett
architecture
interiors
planning

Royal Mills Unit 2B 17 Redhill Street Manchester M4 5BA | UK +44 (0) 161 694 7700
www.tp-bennett.com

Project
**Residential Development
Newton Heath
Manchester**

Drawing Title
**Building 2
Proposed Elevations**

Drawn	Date	Scale @ A1	Alt. Ref.
DJW	07/12/2022	1:100	

tp bennett Project No.	Status	Zone	Drawing Number	Rev.
T8170	D	2	151	I5