






Front Elevation As Existing

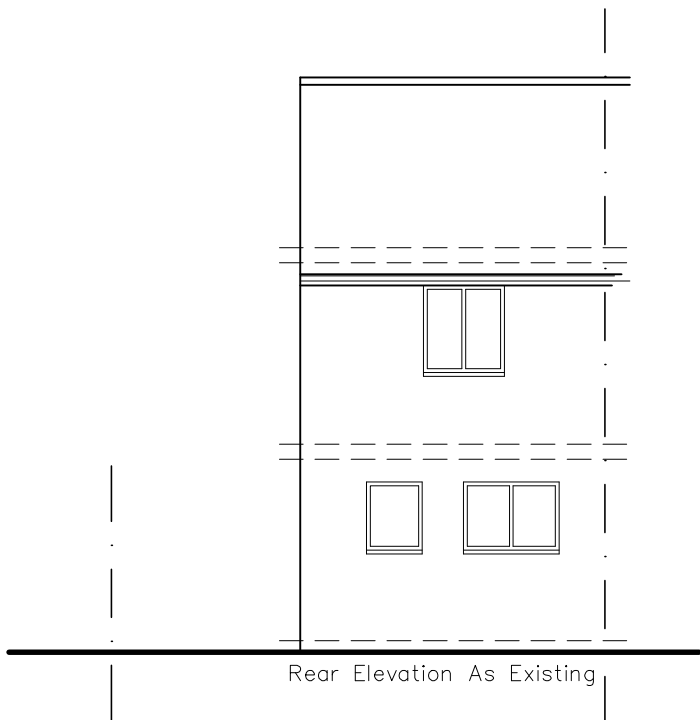


Rear Elevation As Existing

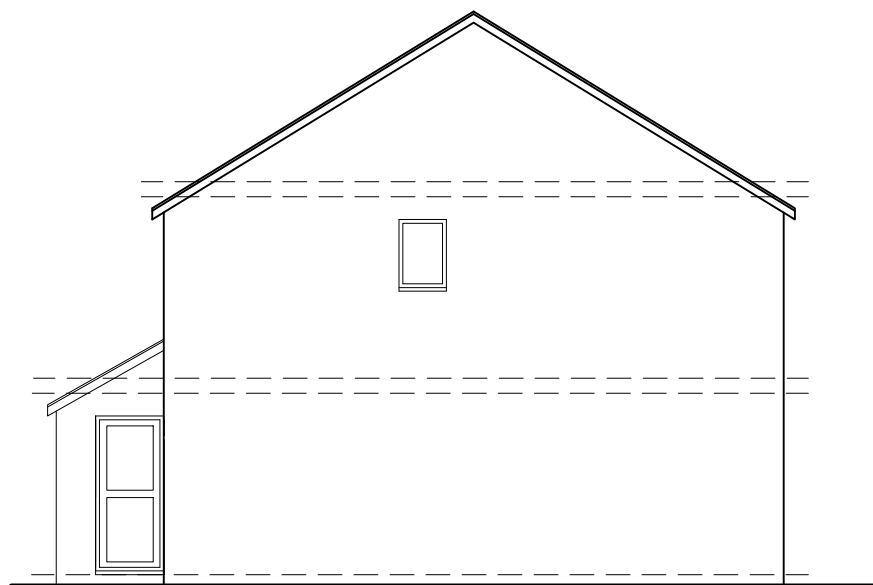


Side Elevation As Existing

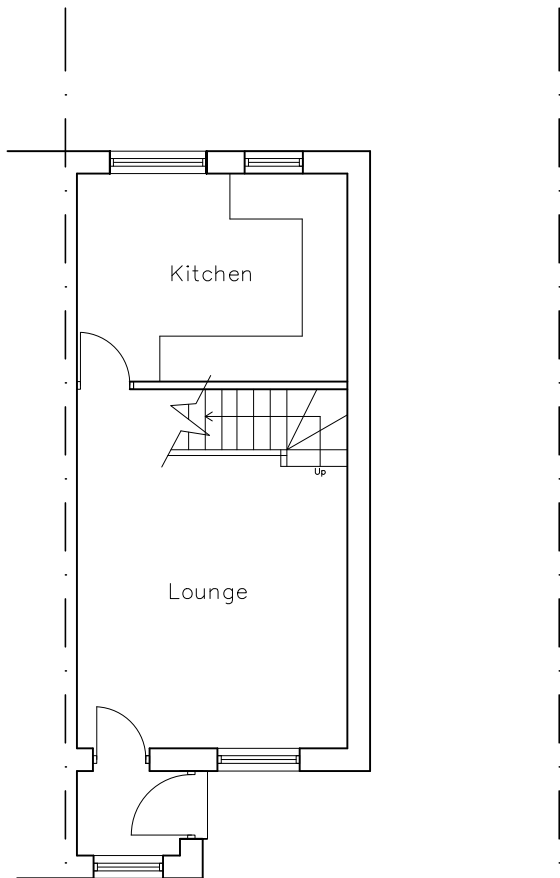


Ground Floor As Existing

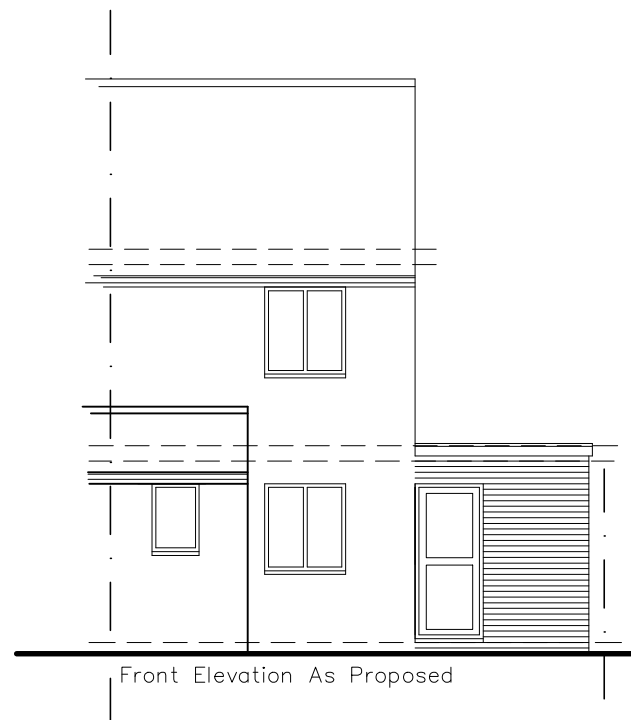


Front Elevation As Proposed

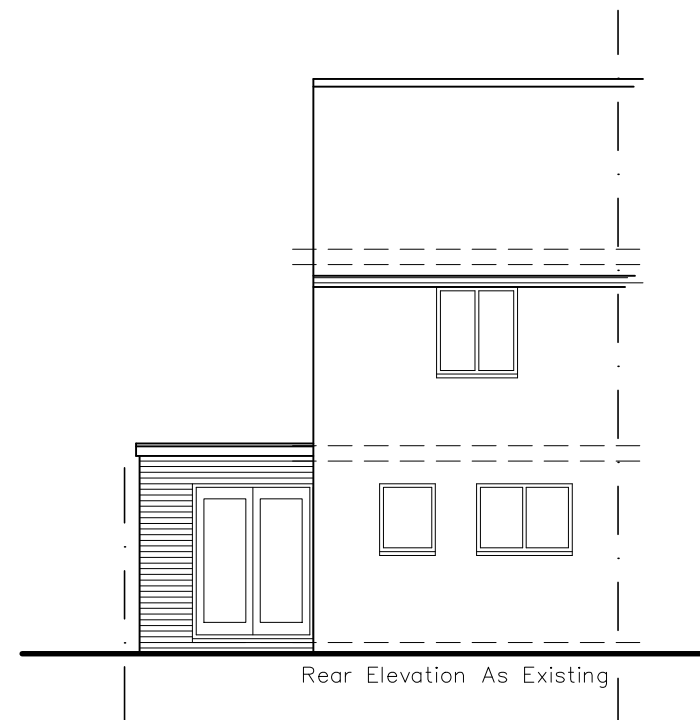

Rear Elevation As Existing

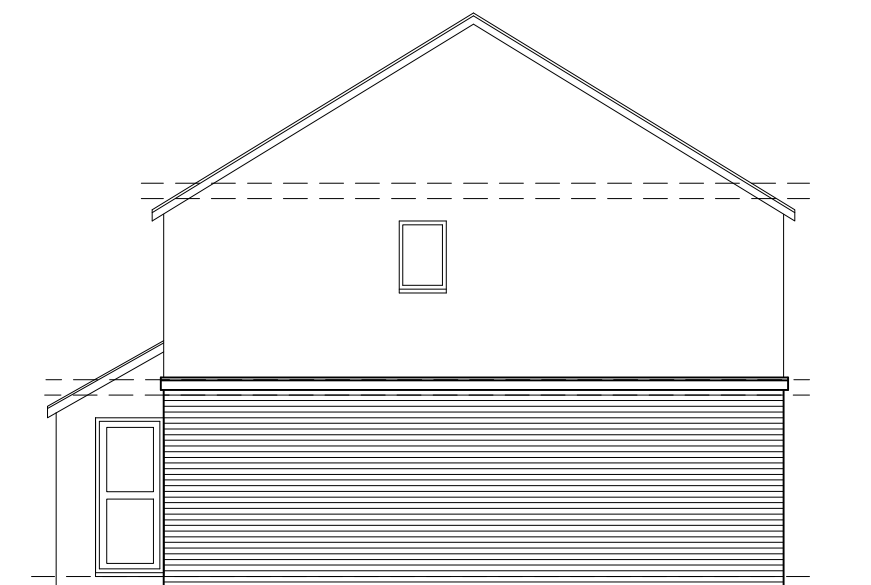

Side Elevation As Proposed

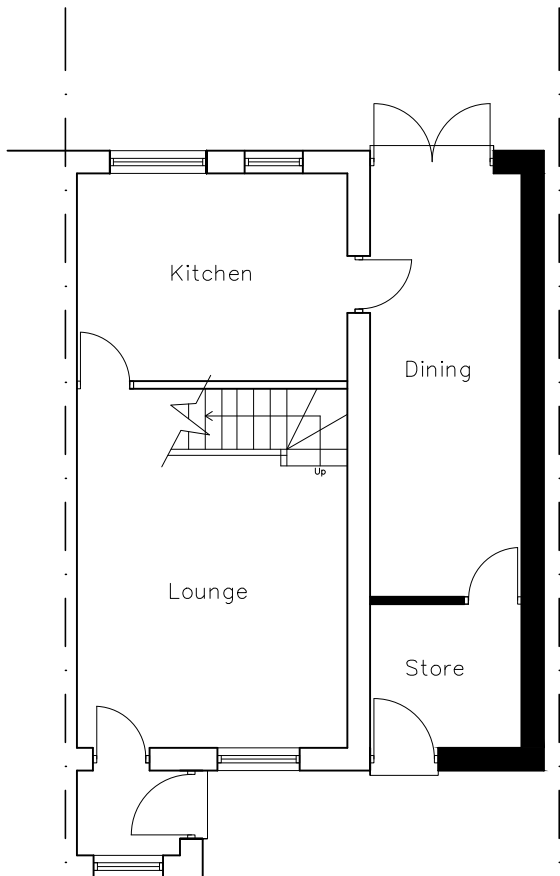

Ground Floor As Proposed

REV.	DATE	DESCRIPTION
------	------	-------------



Proposed Extension at 46 Haslington Road for Mr Castle

PLANS AND ELEVATIONS AS EXISTING AND PROPOSED

PLANNING DRAWING

SCALE 1:100	DATE 17.01.25
DRAWN JB	
REF.	

DRAWING NO. 2025/0014/0001	REV.
-------------------------------	------