


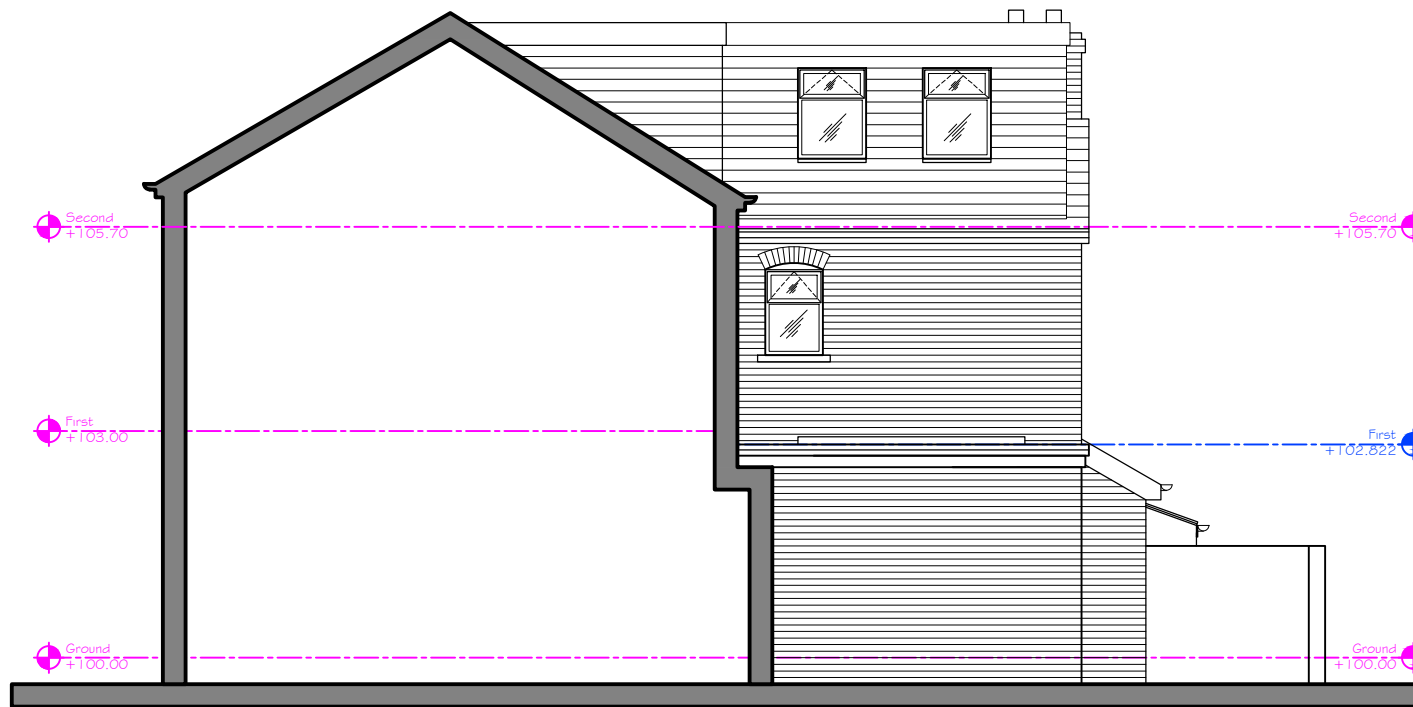

West

Revision	Description	Int.	Date
----------	-------------	------	------

PLANNING

 47A Park Lane, Portland, Devon, SA1 2 1RD Tel: 01425 403 516, Fax: 01425 403 516 Email: info@pzo-architects.co.uk		Project: 7 Bankfield Avenue, near single storey extension and dormer extension	
		Client: 	
Drawing No: NN876-PL-206		Rev: -	Drawing Title: PROPOSED WEST ELEVATION
Drawn By: D.J.J.	Checked: J.Albutt	Scale: 1:100@A4	Date: 02.09.2024