


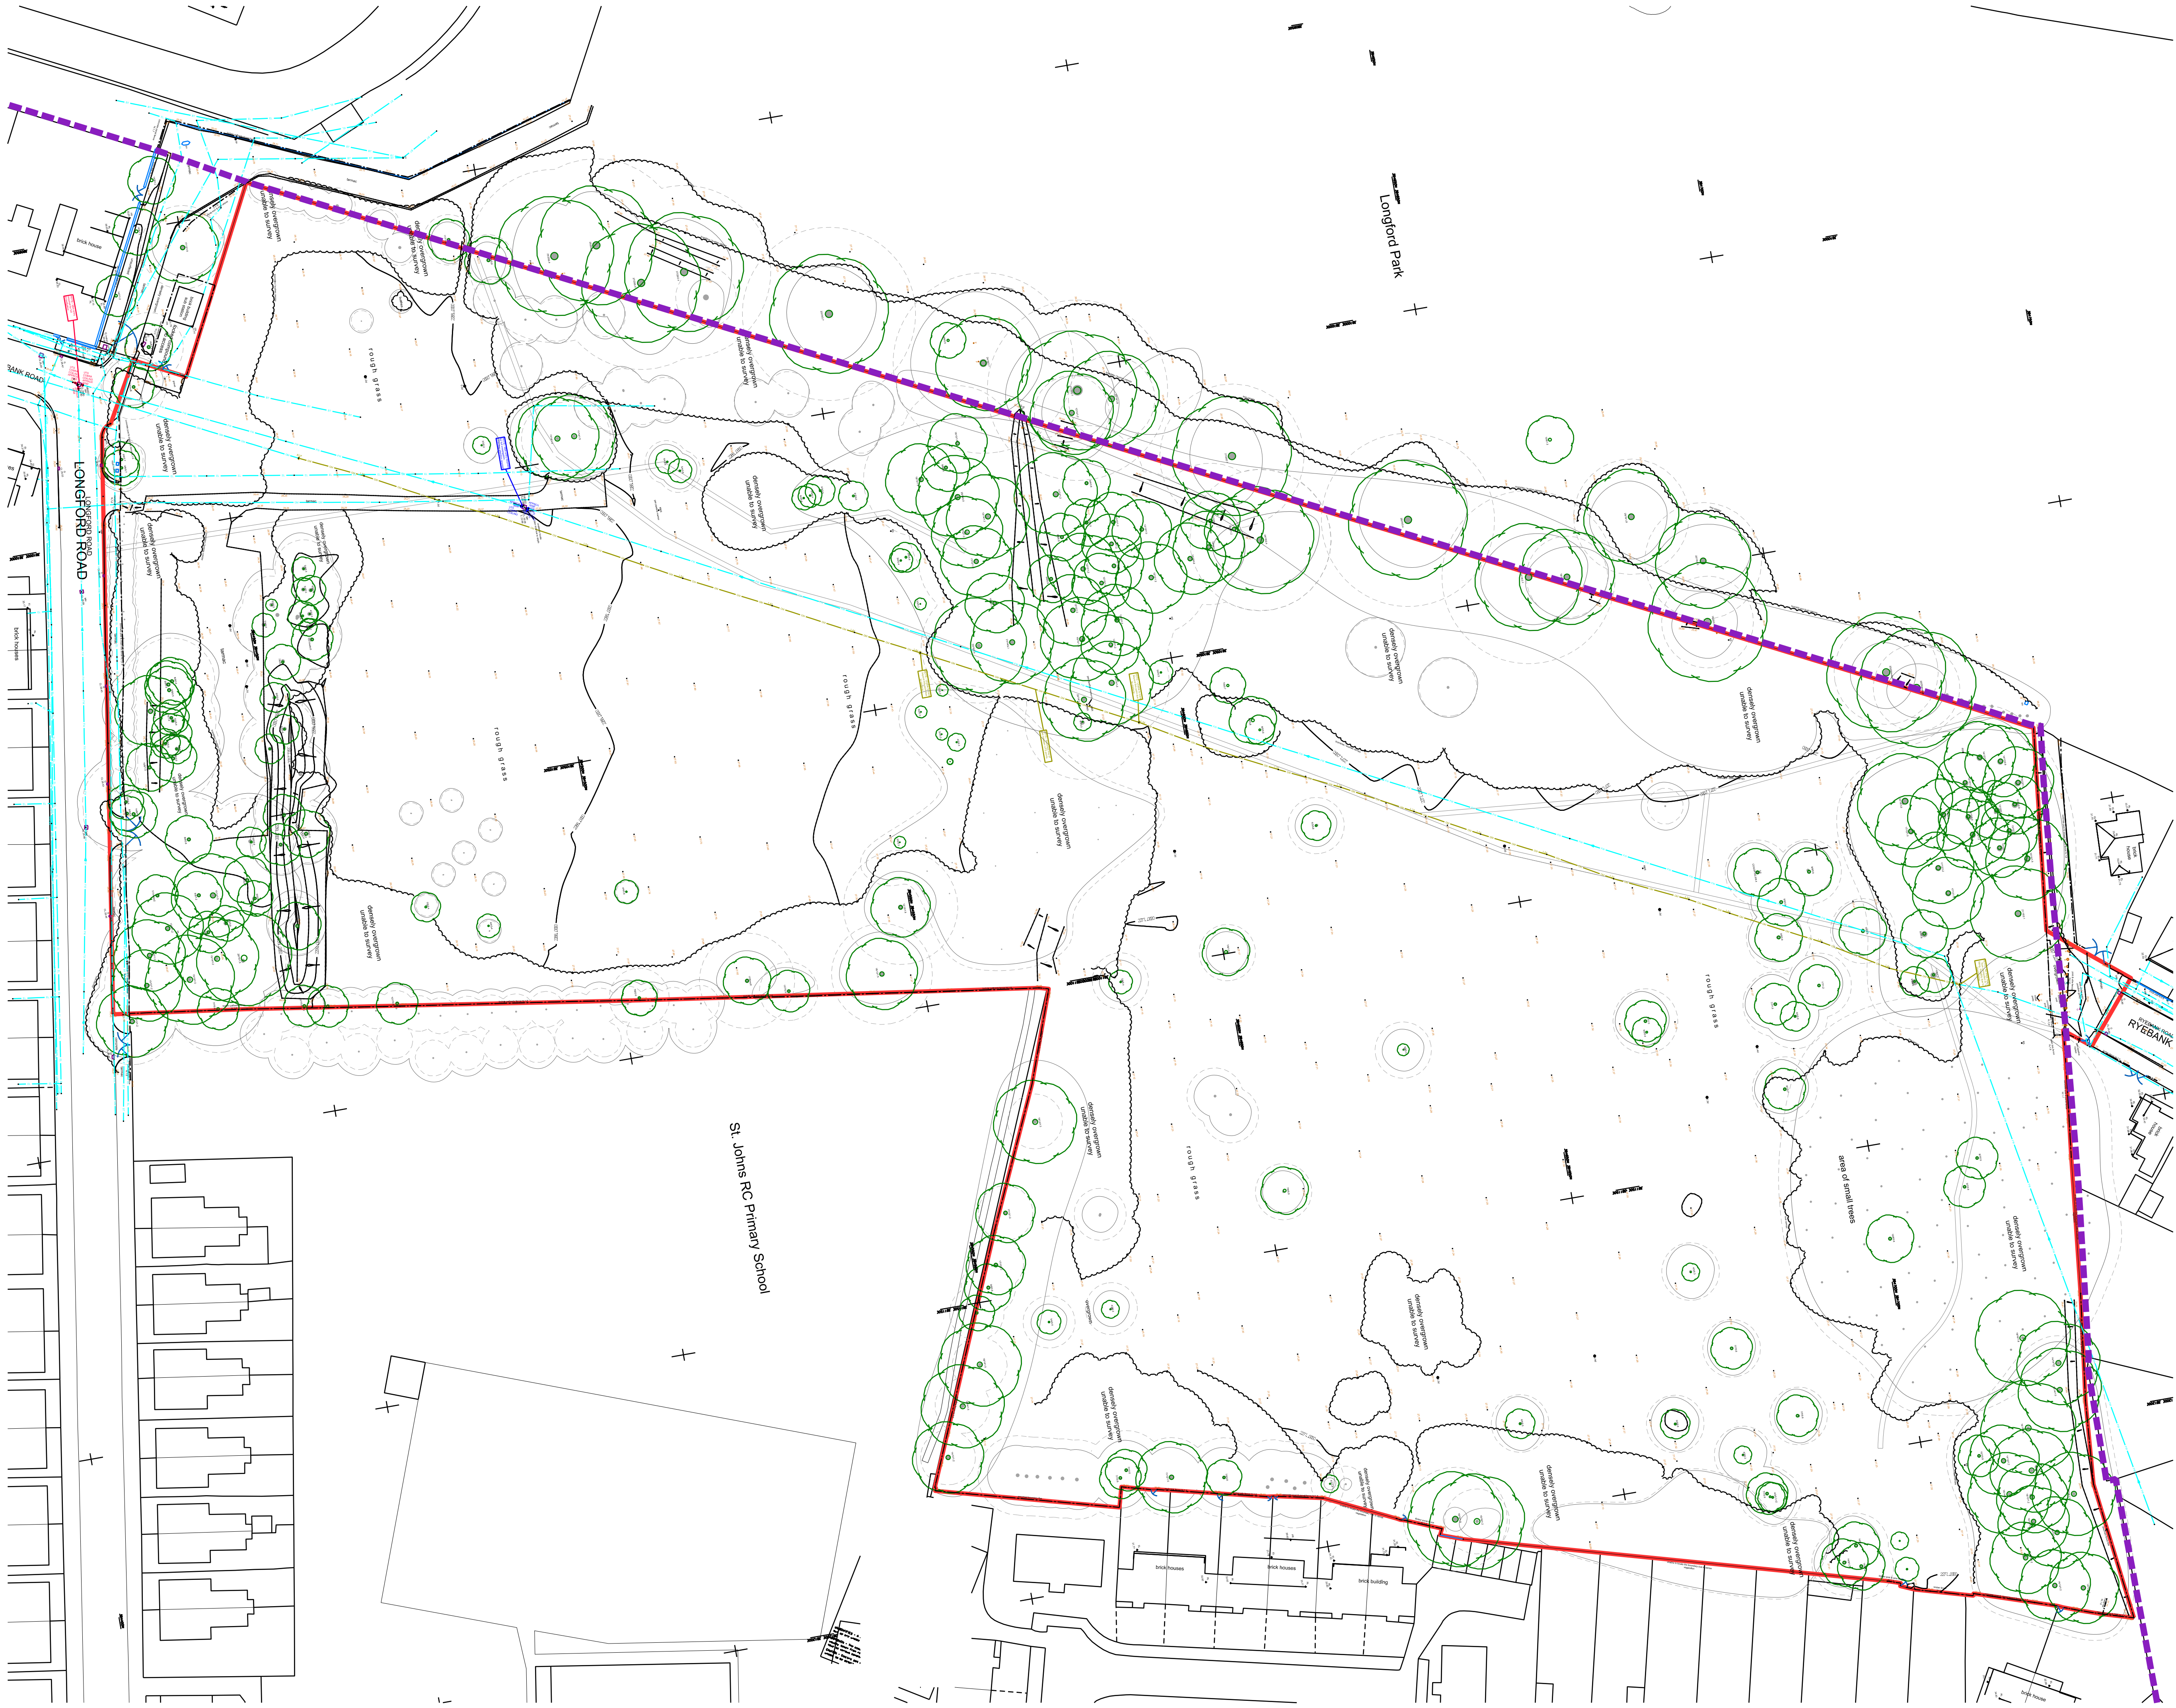

Copyright of this drawing is vested in 5plus Architects and it must not be copied or reproduced without written consent.
Figured observations only are to be taken from this drawing. DO NOT SCALE OFF THIS DRAWING. P. IN COURT
NOTE:
All contractors must take the site and be responsible for taking and checking all dimensions relative to trade work.
Notes on drawings are to be taken as part of any written contract, drawings and site conditions.
Electronic data drawings based on 'hard copy' and should not be interpreted for measurement.
All dimensions and levels should be 'read only' from these values unless it is clear, on the drawings.
KEY PLAN:
NOTE:
Drawing based on survey information by others. For Topo reference drawing 24C079 Provisional by Survey Operations. Note areas of restrictions.
(Please print in colour)
Application boundary
Trafford/Manchester Boundary
B 19/12/24 Planning Issue
A 05/12/24 Draft Planning Issue
- 25/11/24 Draft Planning Issue
REV: DATE: DETAILS:
NORTH
5plus architects
PROJECT: Ryebank Road
Chorlton
TITLE: Existing Site Plan
Topographical Survey
SCALE: 1:500 @ A1 ORIGIN DATE: 19/09/24 DRAWN: FP CHECKED: PD
STATUS: Planning
PROJECT DRAWING NO: 05476 5PA-MP-XX-DR-A-000002 REV: B
Architecture | Masterplanning | Interiors | Graphics | Branding