
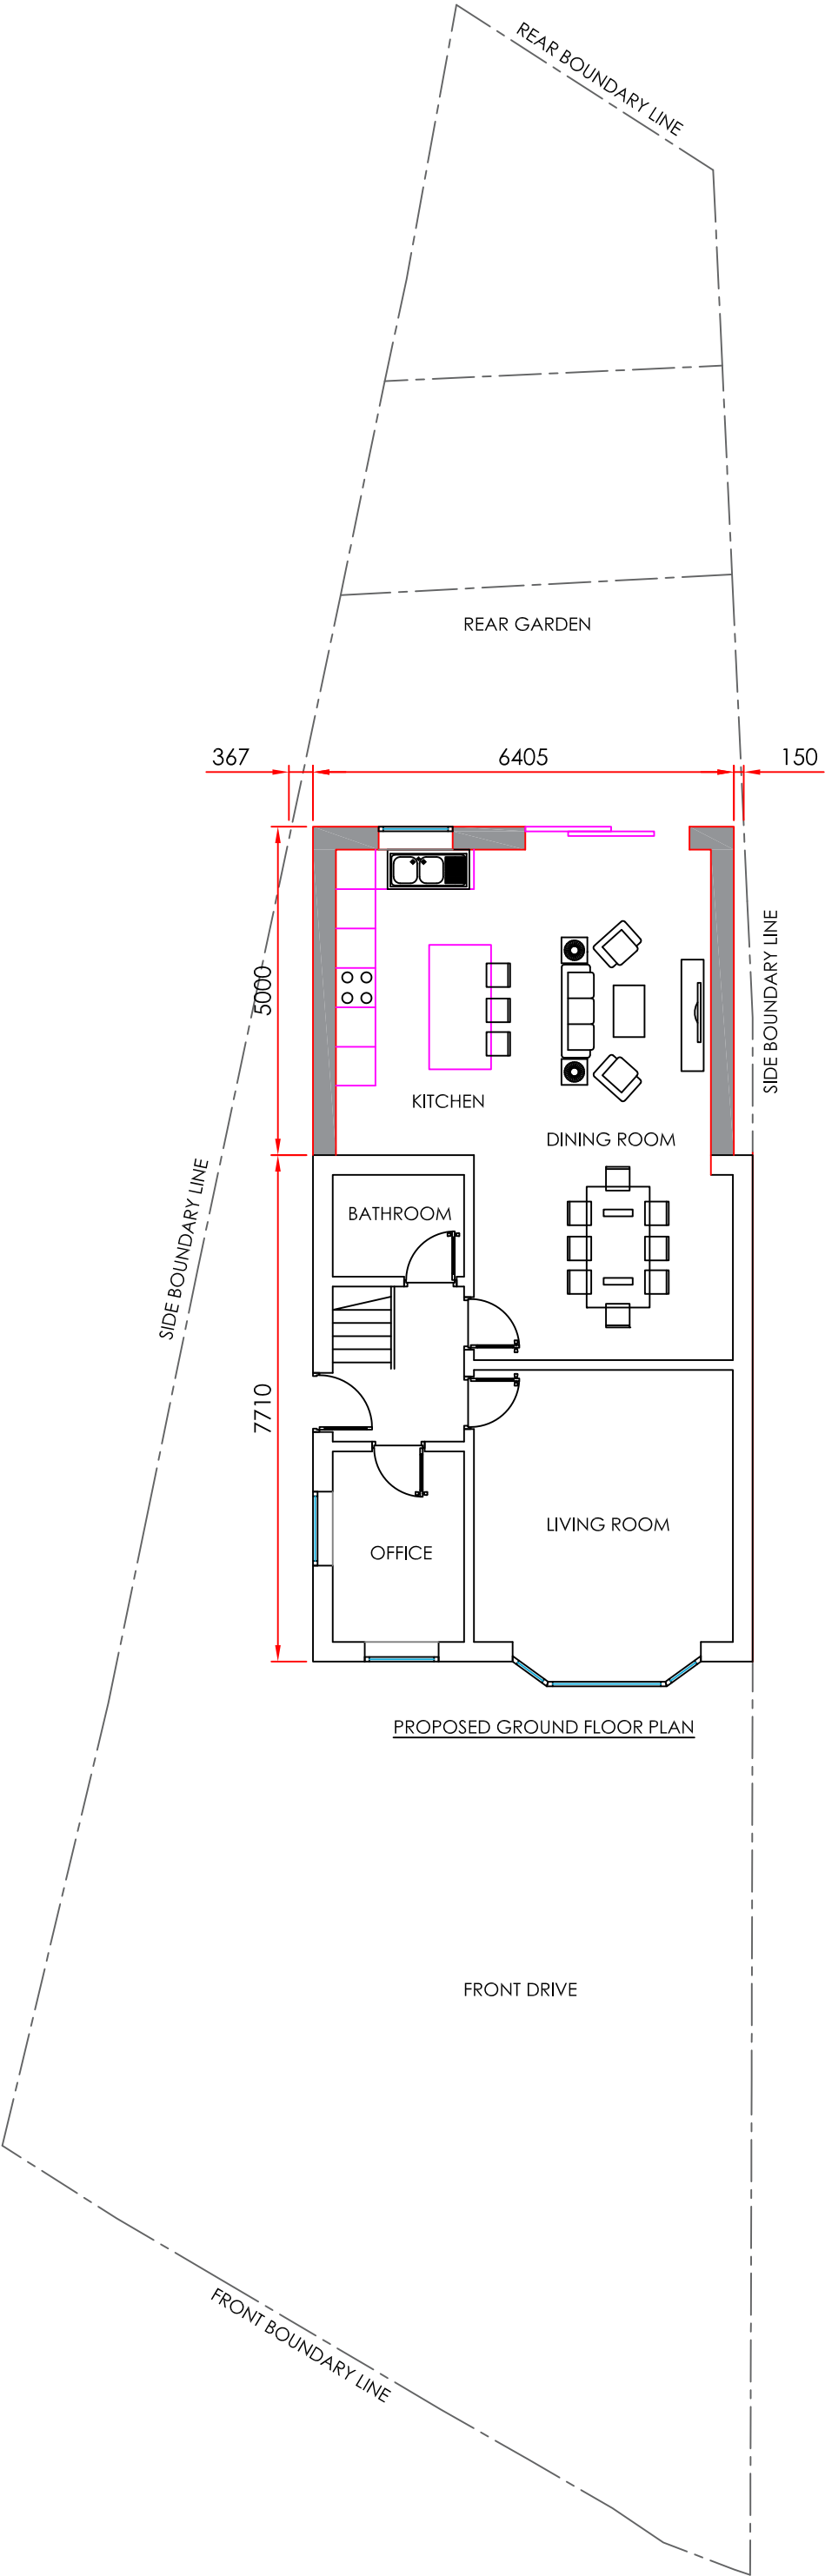


 

71 Ainsford Road
Proposed Ground Floor Plan
Scale: 1:100 @ A3