


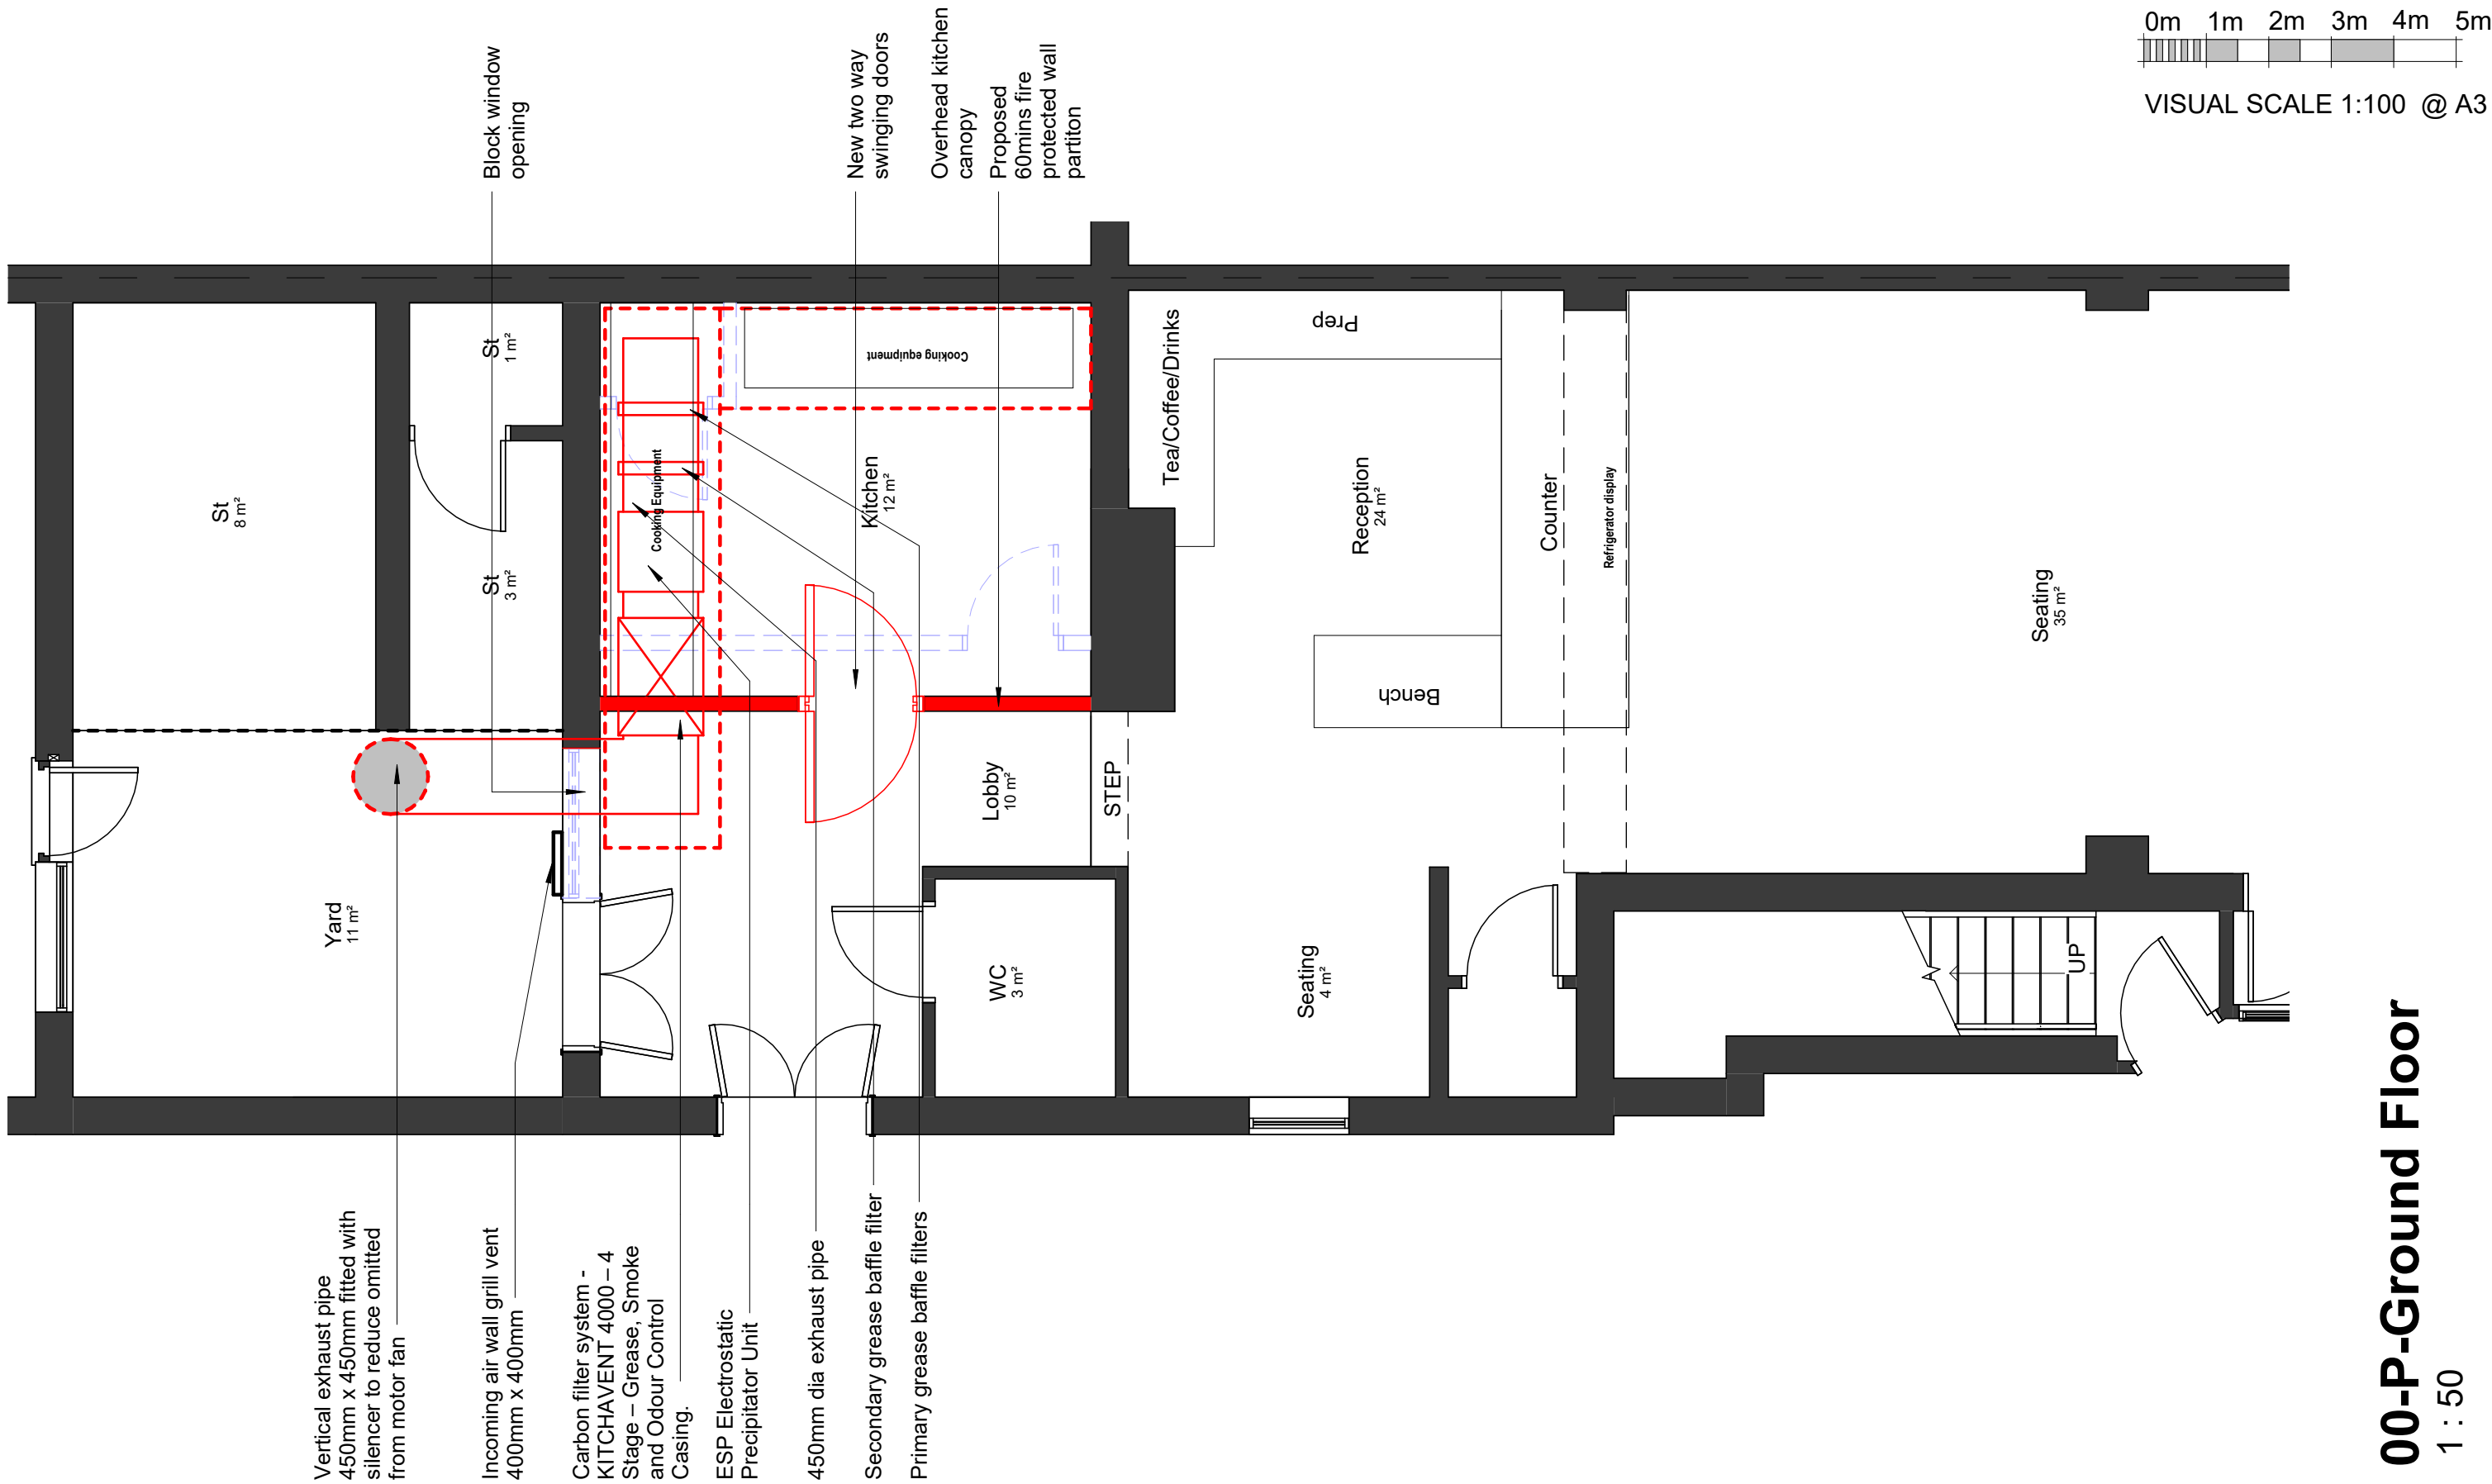

COPYRIGHT © ALL RIGHTS RESERVED BY VIKAS ALYAS LTD. DO NOT SCALE FROM DRAWING. DRAWING INDICATES DESIGN INTENT ONLY. REPORT ANY DISCREPANCIES TO CLIENT / VA LTD. NOT TO BE USED FOR CONSTRUCTION UNLESS STATED SO. TO BE READ IN CONJUNCTION WITH OTHER DRAWINGS OR SPECIFICATION WHERE PROVIDED.

ARCHITEK

BUILDING DESIGN CONSULTANCY

0161 511 8479

vikas@architek.uk

916 Stockport Road, Levenshulme, Manchester, M19 3AB

No.	Description	Date
P1	Issue to Planning	16.12.2024

PROJECT		ADDRESS		CLIENT		
MANCHESTER CITY COUNCIL		Upgrade of existing canopy, extract and duct system		Mr Sohail Raza		
		PURPOSE OF ISSUE	SHEET	Date	Project number	Scale (@ A3)
		Planning	Proposed Floor Plans	29.11.2024	1301	1 : 50
				Drawn by	DRAWING NUMBER	
				VA	A104	
				Checked by		REV
				VA		P1