




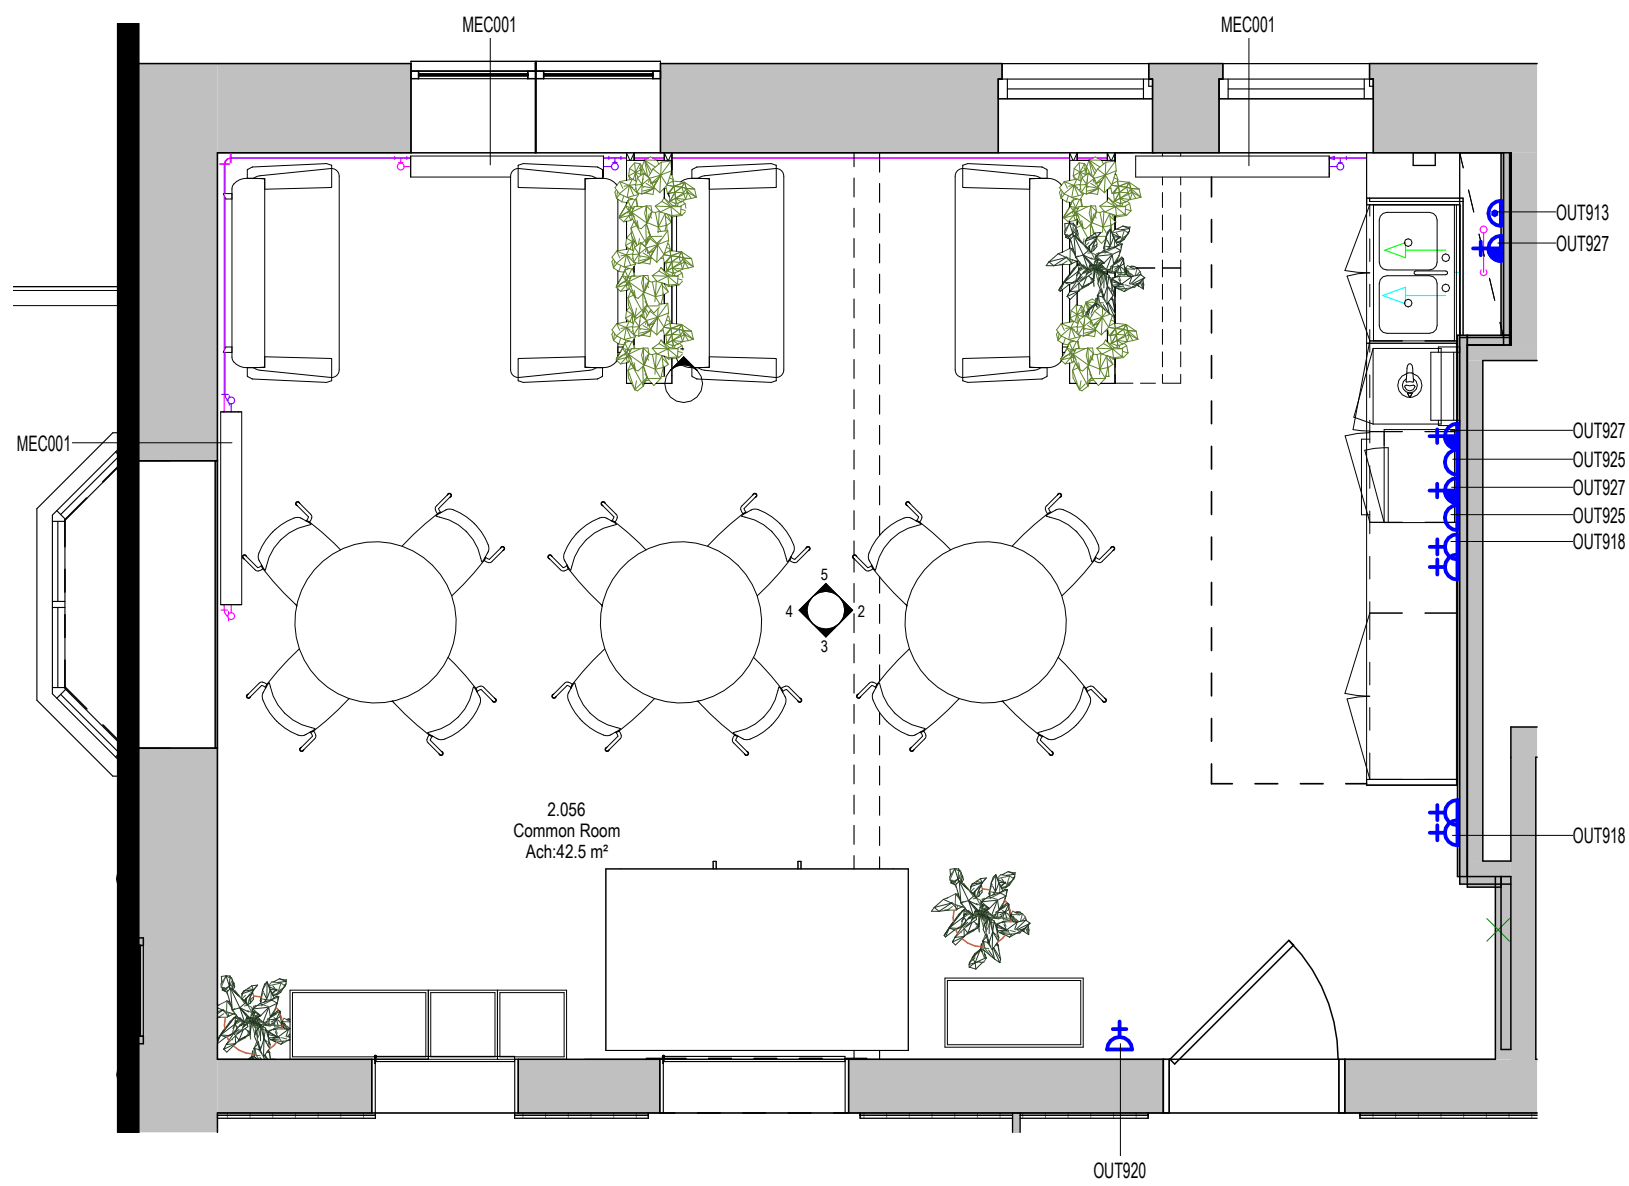


1 2.056 - Common Room Floor Plan
1 : 50

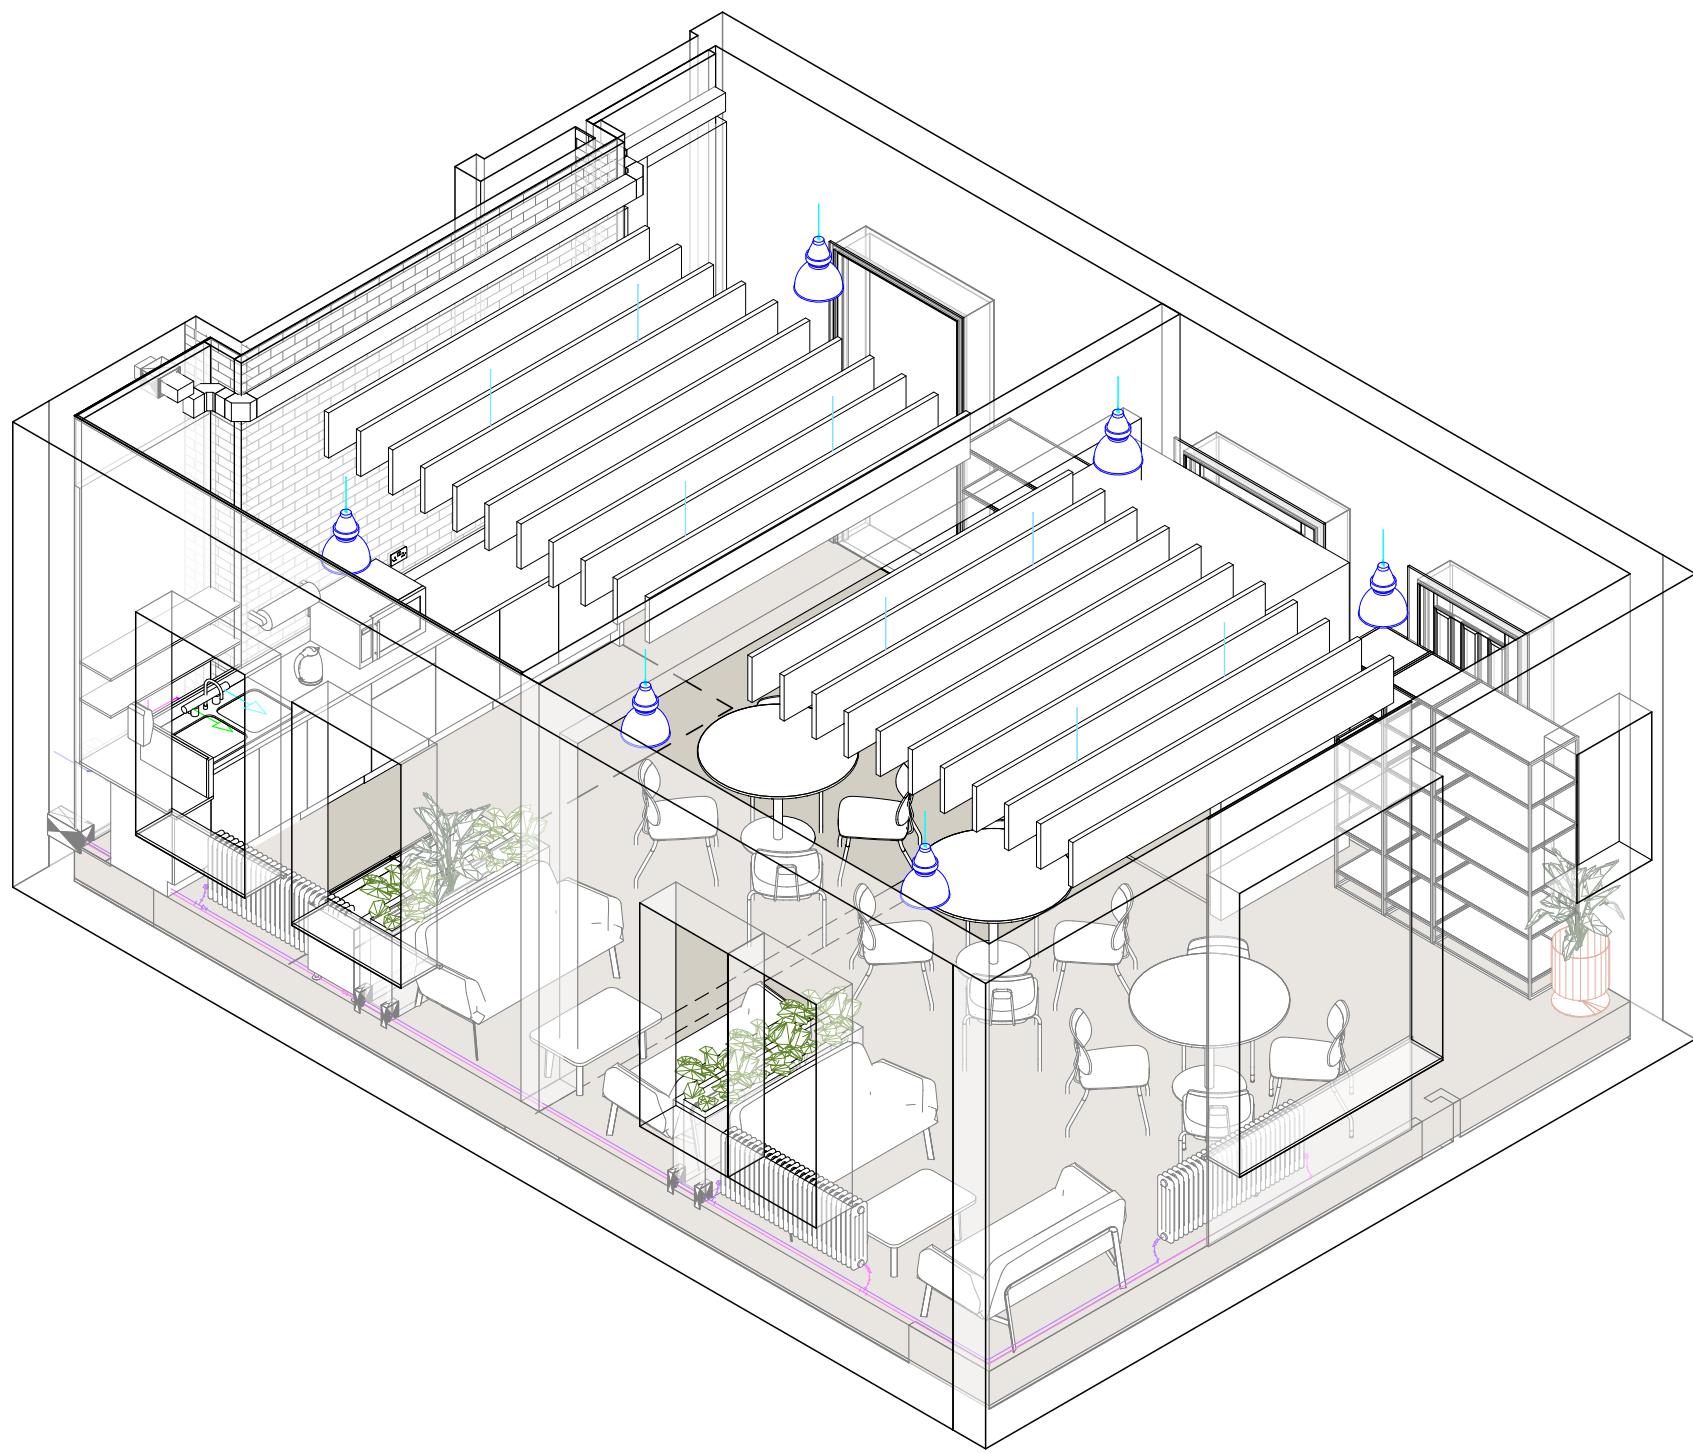


6 2.056 - Common Room Isometric View

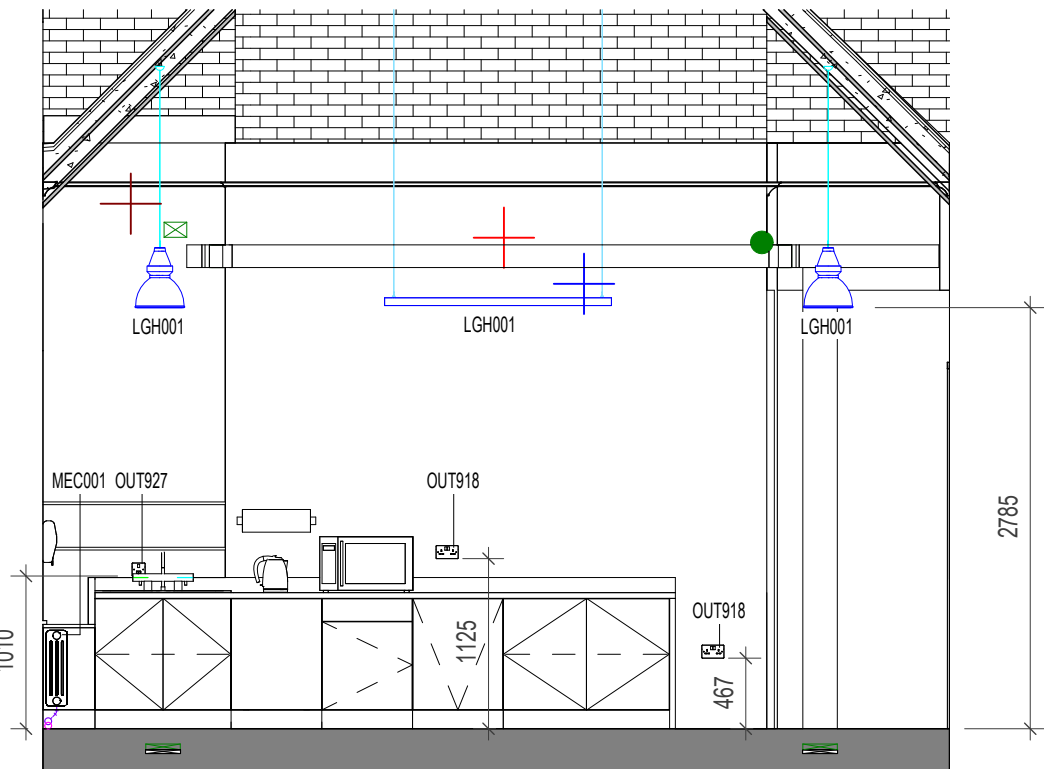


2 ELEVATION 2
1 : 50

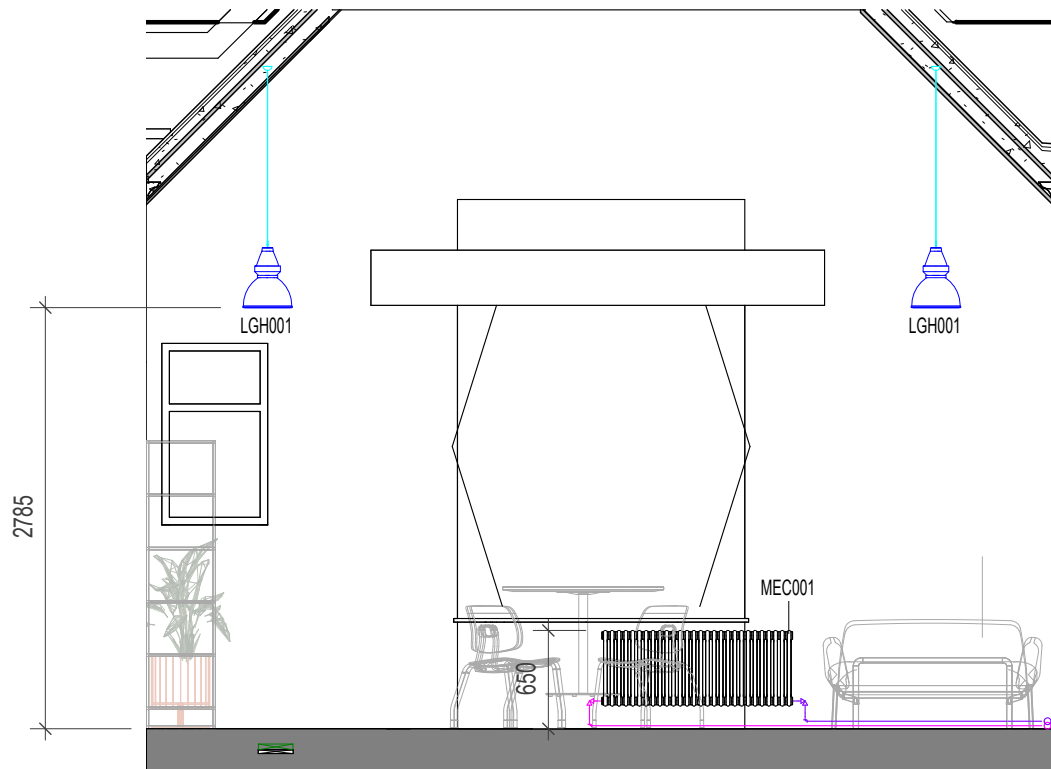

4 ELEVATION 4
1 : 50

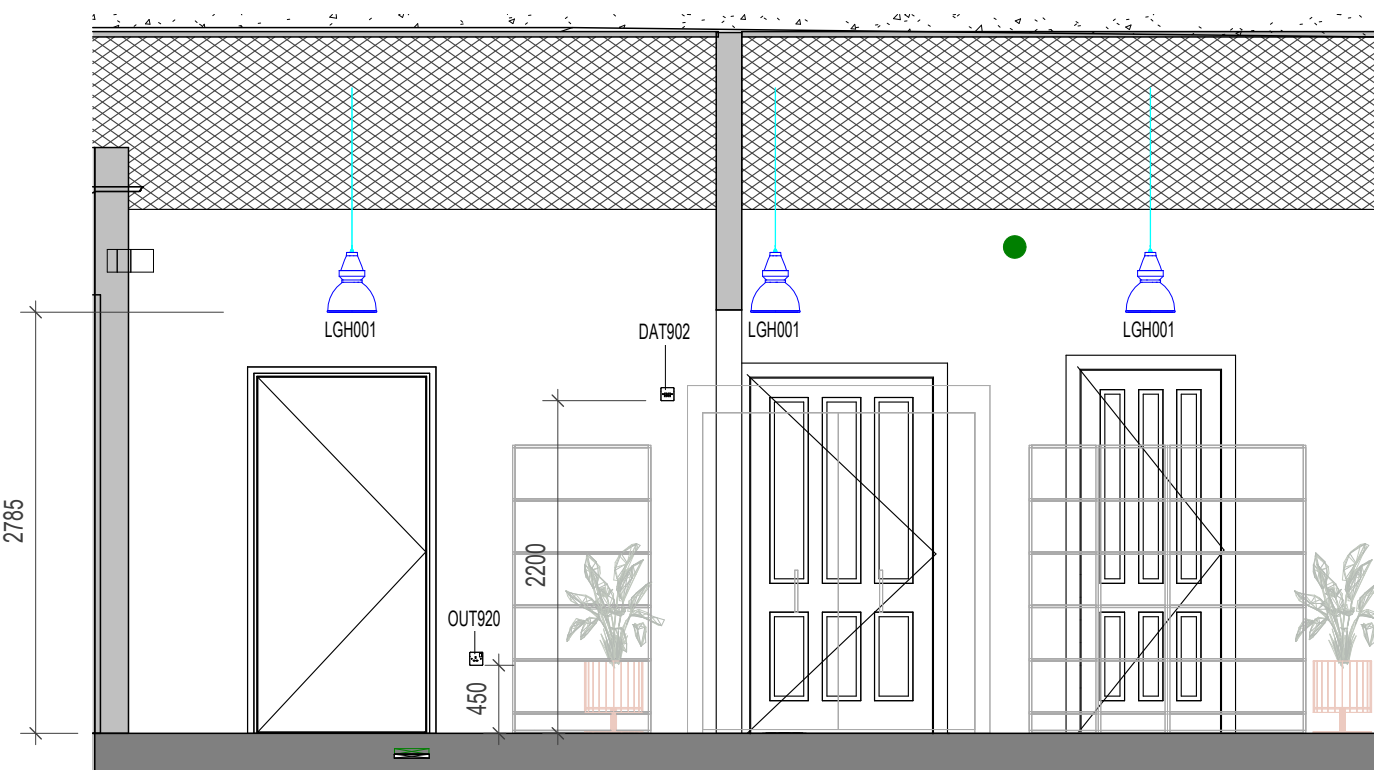

3 ELEVATION 3
1 : 50

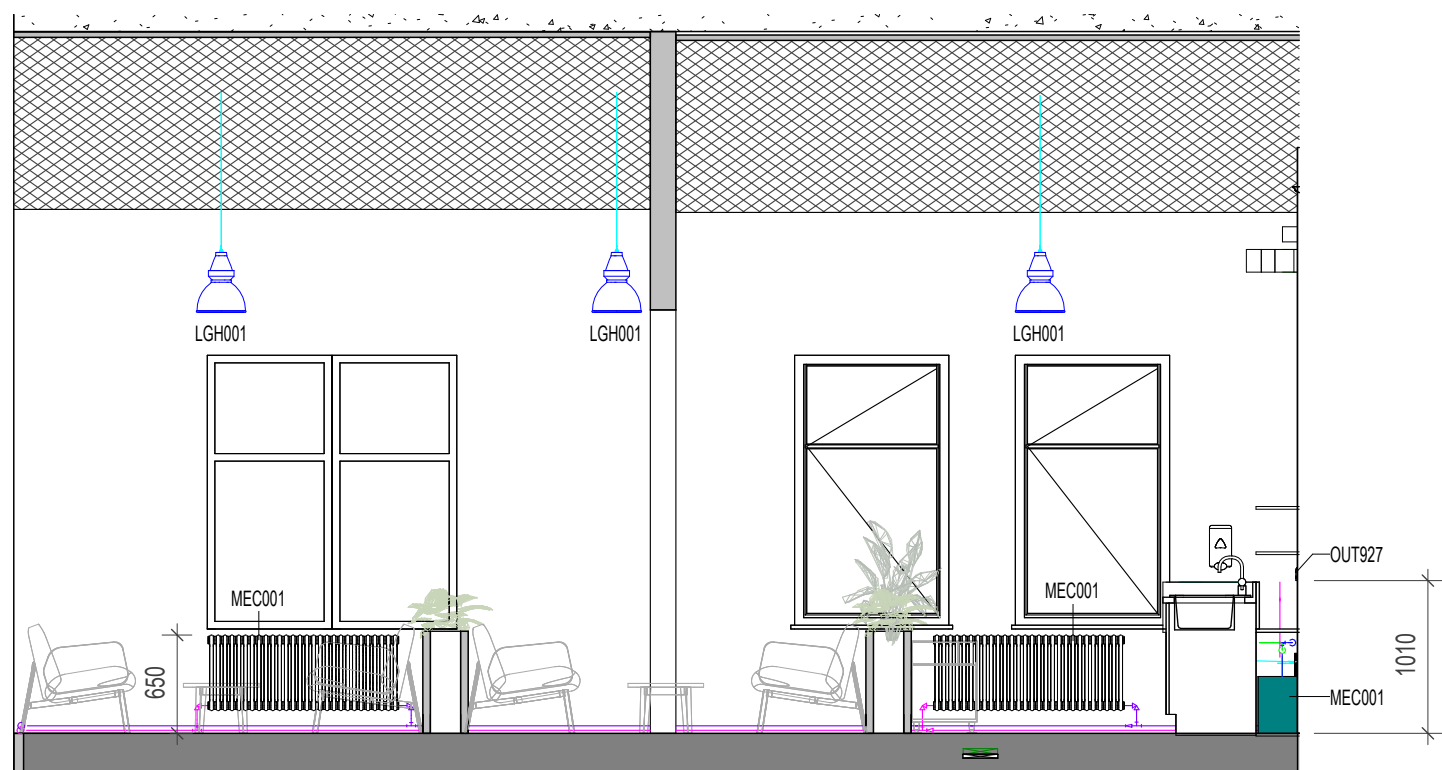

5 ELEVATION 5
1 : 50

Space Number	Space Name	ADBCode	ADBDescription	ADBGroup
2.056-1	Common Room-1	DAT902	Double Gang RJ45 Outlet	1
2.056-1	Common Room-1	EFX001	Electrical Fixture	1
2.056-1	Common Room-1	LGH001	Lighting Fixture	1
2.056-1	Common Room-1	MEC001	Mechanical Equipment	1
2.056-1	Common Room-1	OUT918	Double Switched Socket Outlet - Plastic	1
2.056-1	Common Room-1	OUT920	Single Switched Socket Outlet - Plastic	1
2.056-1	Common Room-1	OUT927	Switched Fused Connection Unit - Plastic	1

Notes:

- This drawing is copyright.
- Do not scale dimensions from this drawing.
- This drawing is to be read in conjunction with all other relevant drawings.
- All discrepancies on this drawing are to be reported to the architect.
- Do not modify any element of this drawing.
- Use drawing only for purpose(s) issued.
- This drawing may contain colour.

Scale Bar

Key Plan

The following external model files are included within this drawing:

P3	2024/12/13	C-sheets issued to MCC	AB	RM
P2	2024/07/26	C-sheets issued to MCC	AB	RM
P1	2024/07/12	Co-ordination with MEP	AB	RM
Rev	Date	Revision Notes	Drawn	Review



Project
Rutherford Building

Drawing Title
2.056 - Common Room

Job Number 141532	Date	Security Classification	Drawn By AJ
Scale@A1 1 : 50	Purpose LISTED BUILDING CONSENT	Reviewed By AB	Revision
Drawing Number 4918-RBUM-ARC-XX-ZZ-DR-A-4918			P3