


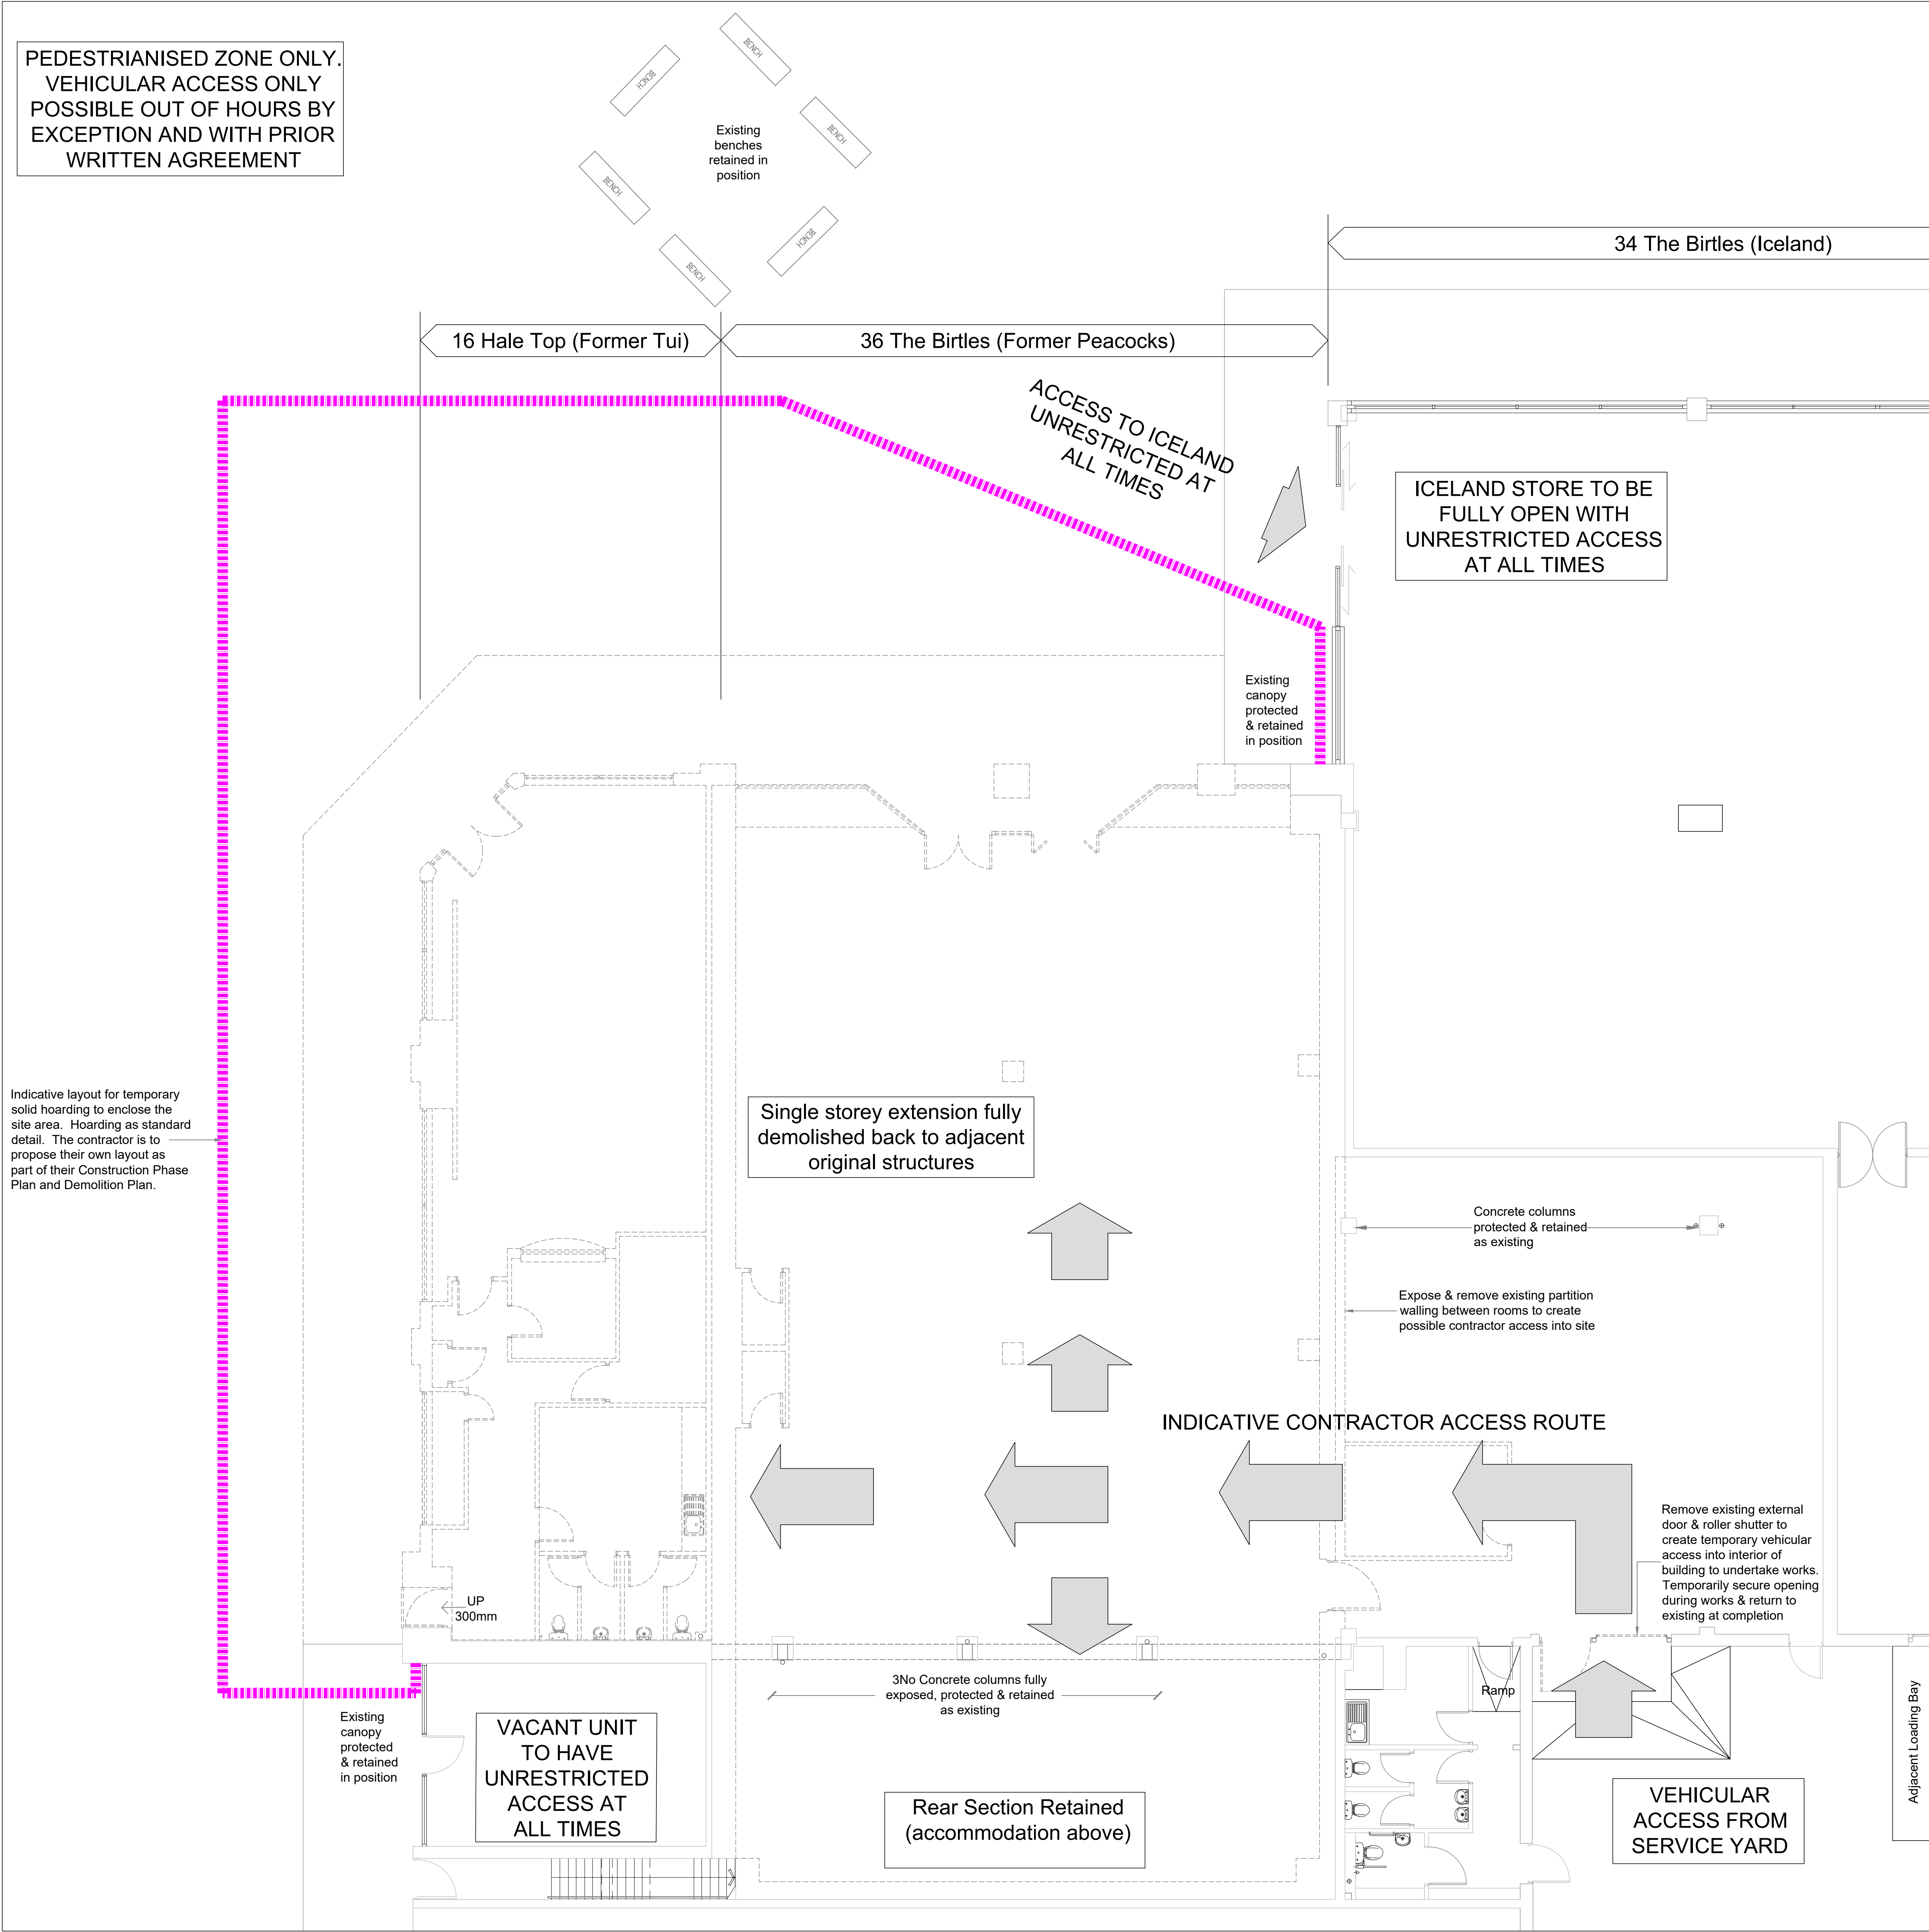


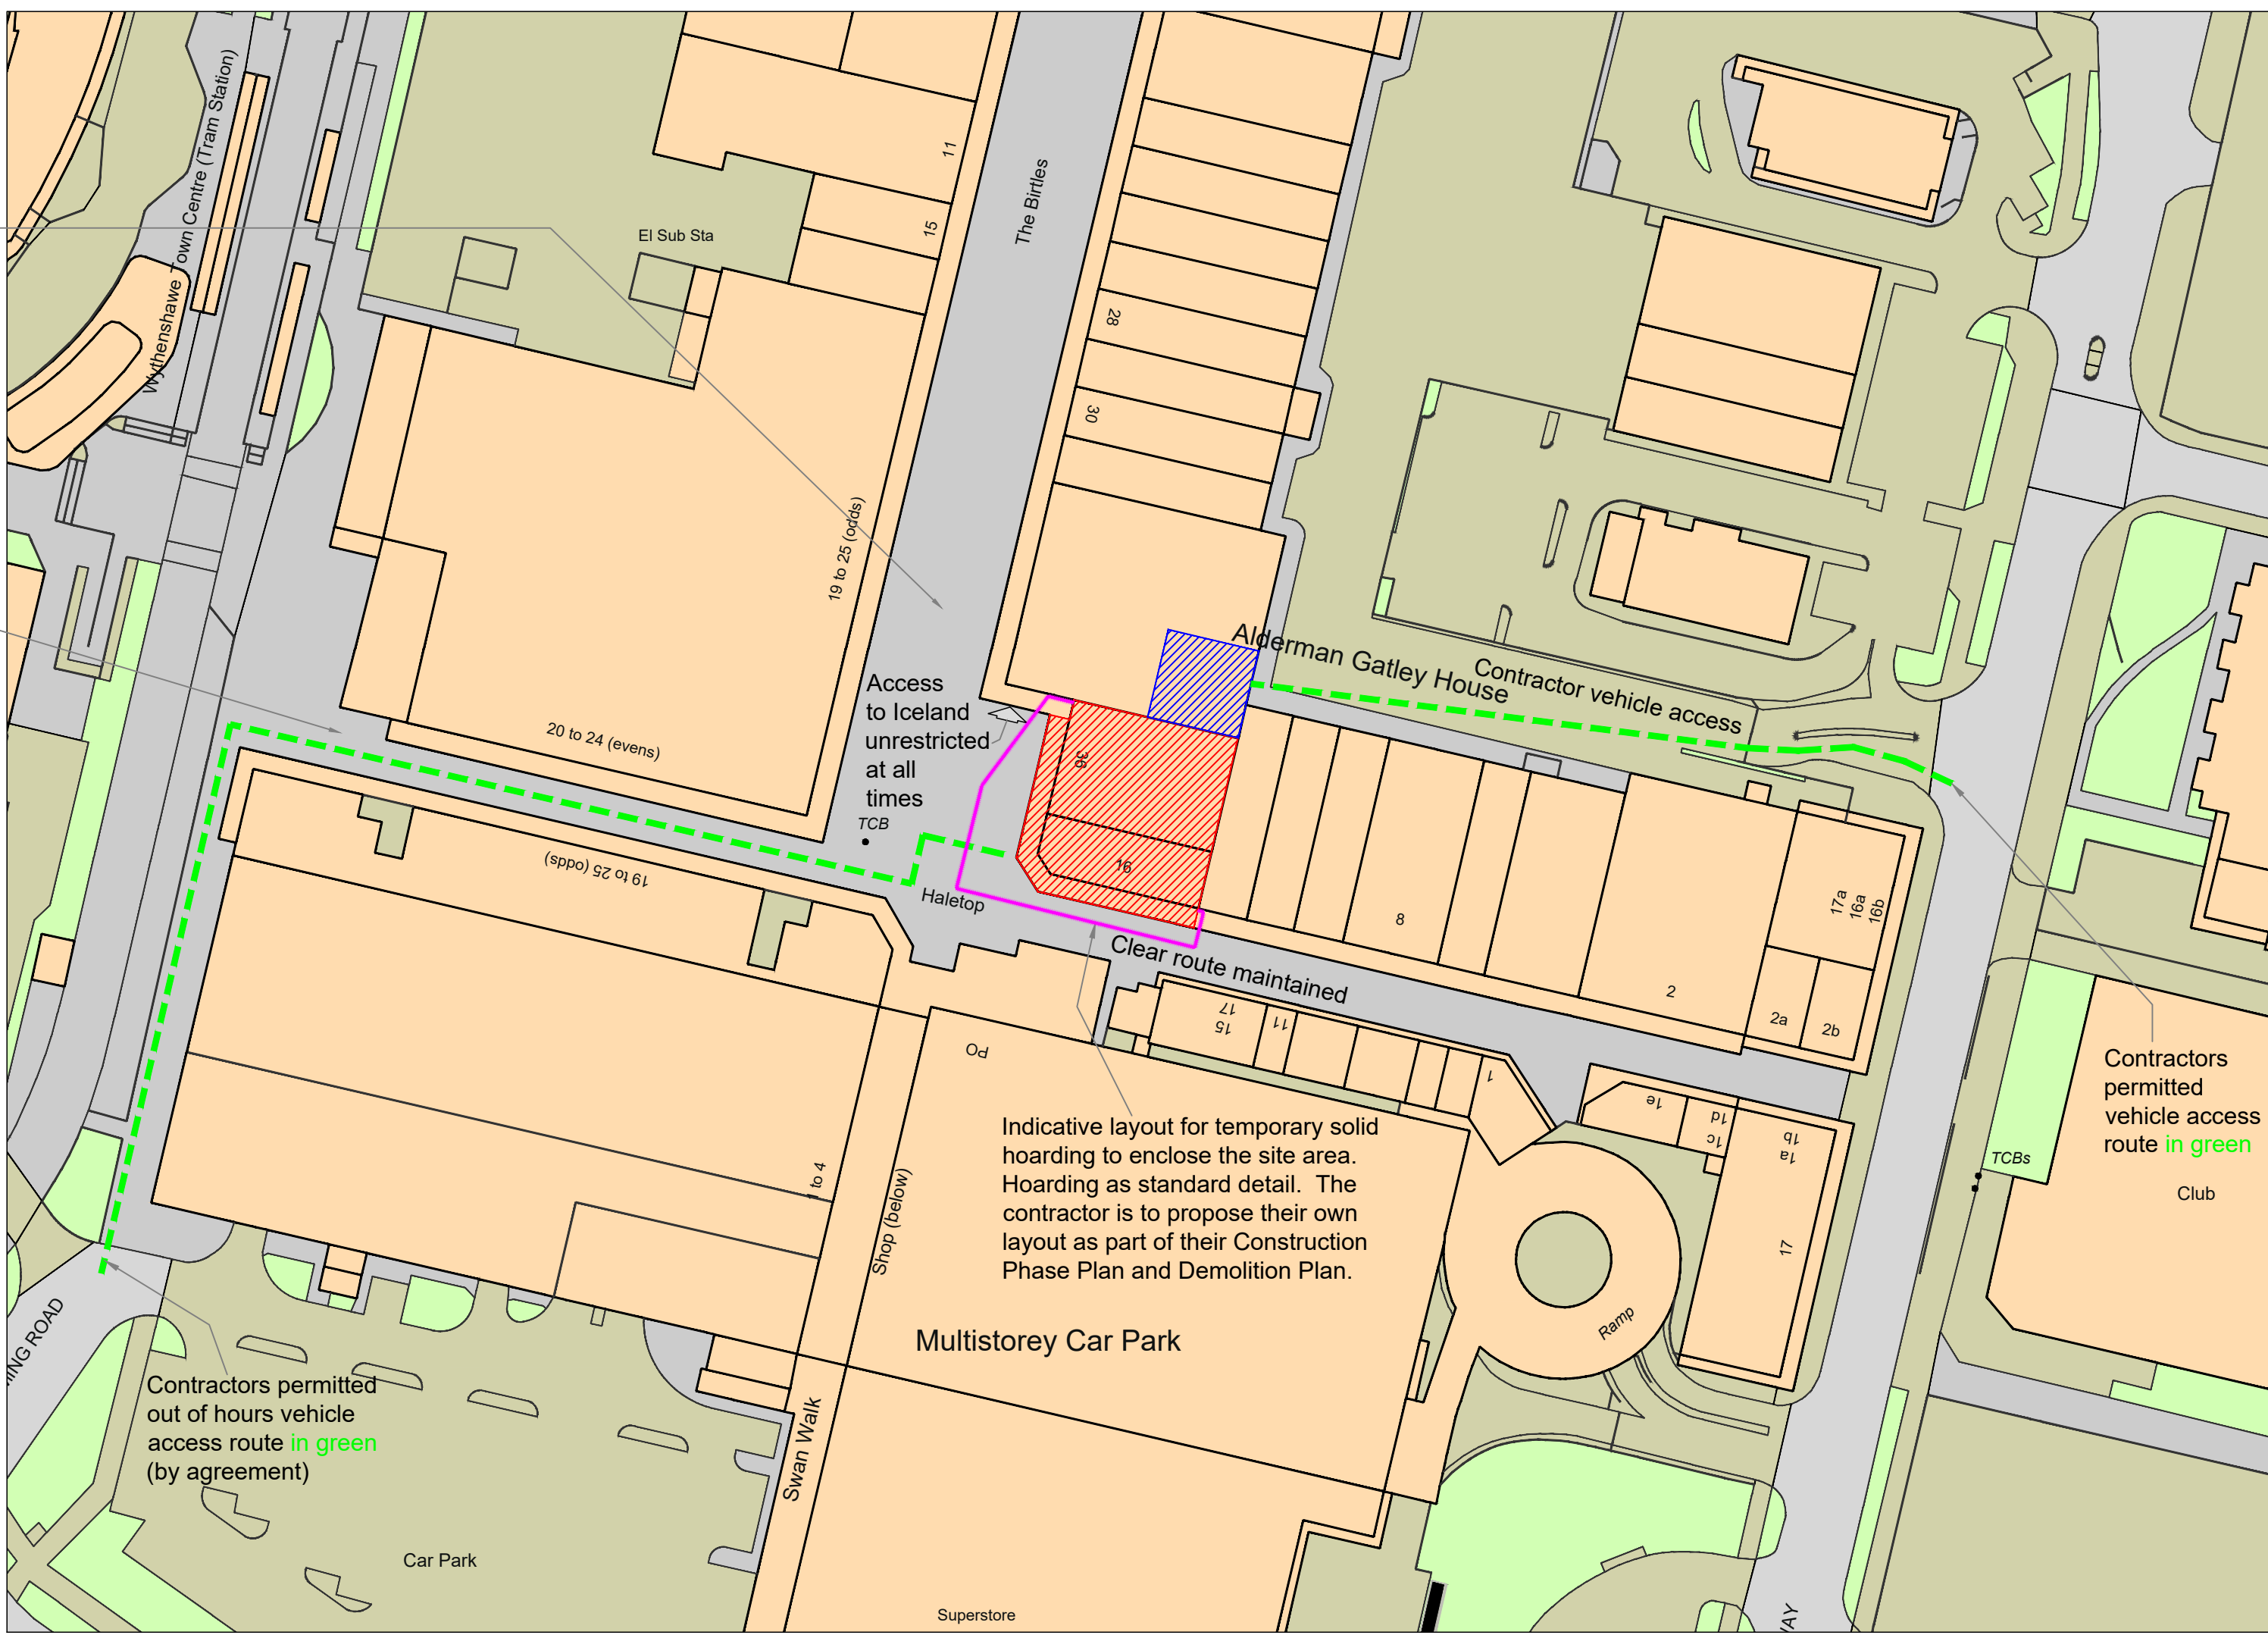

Site Access Plan @ 1:75

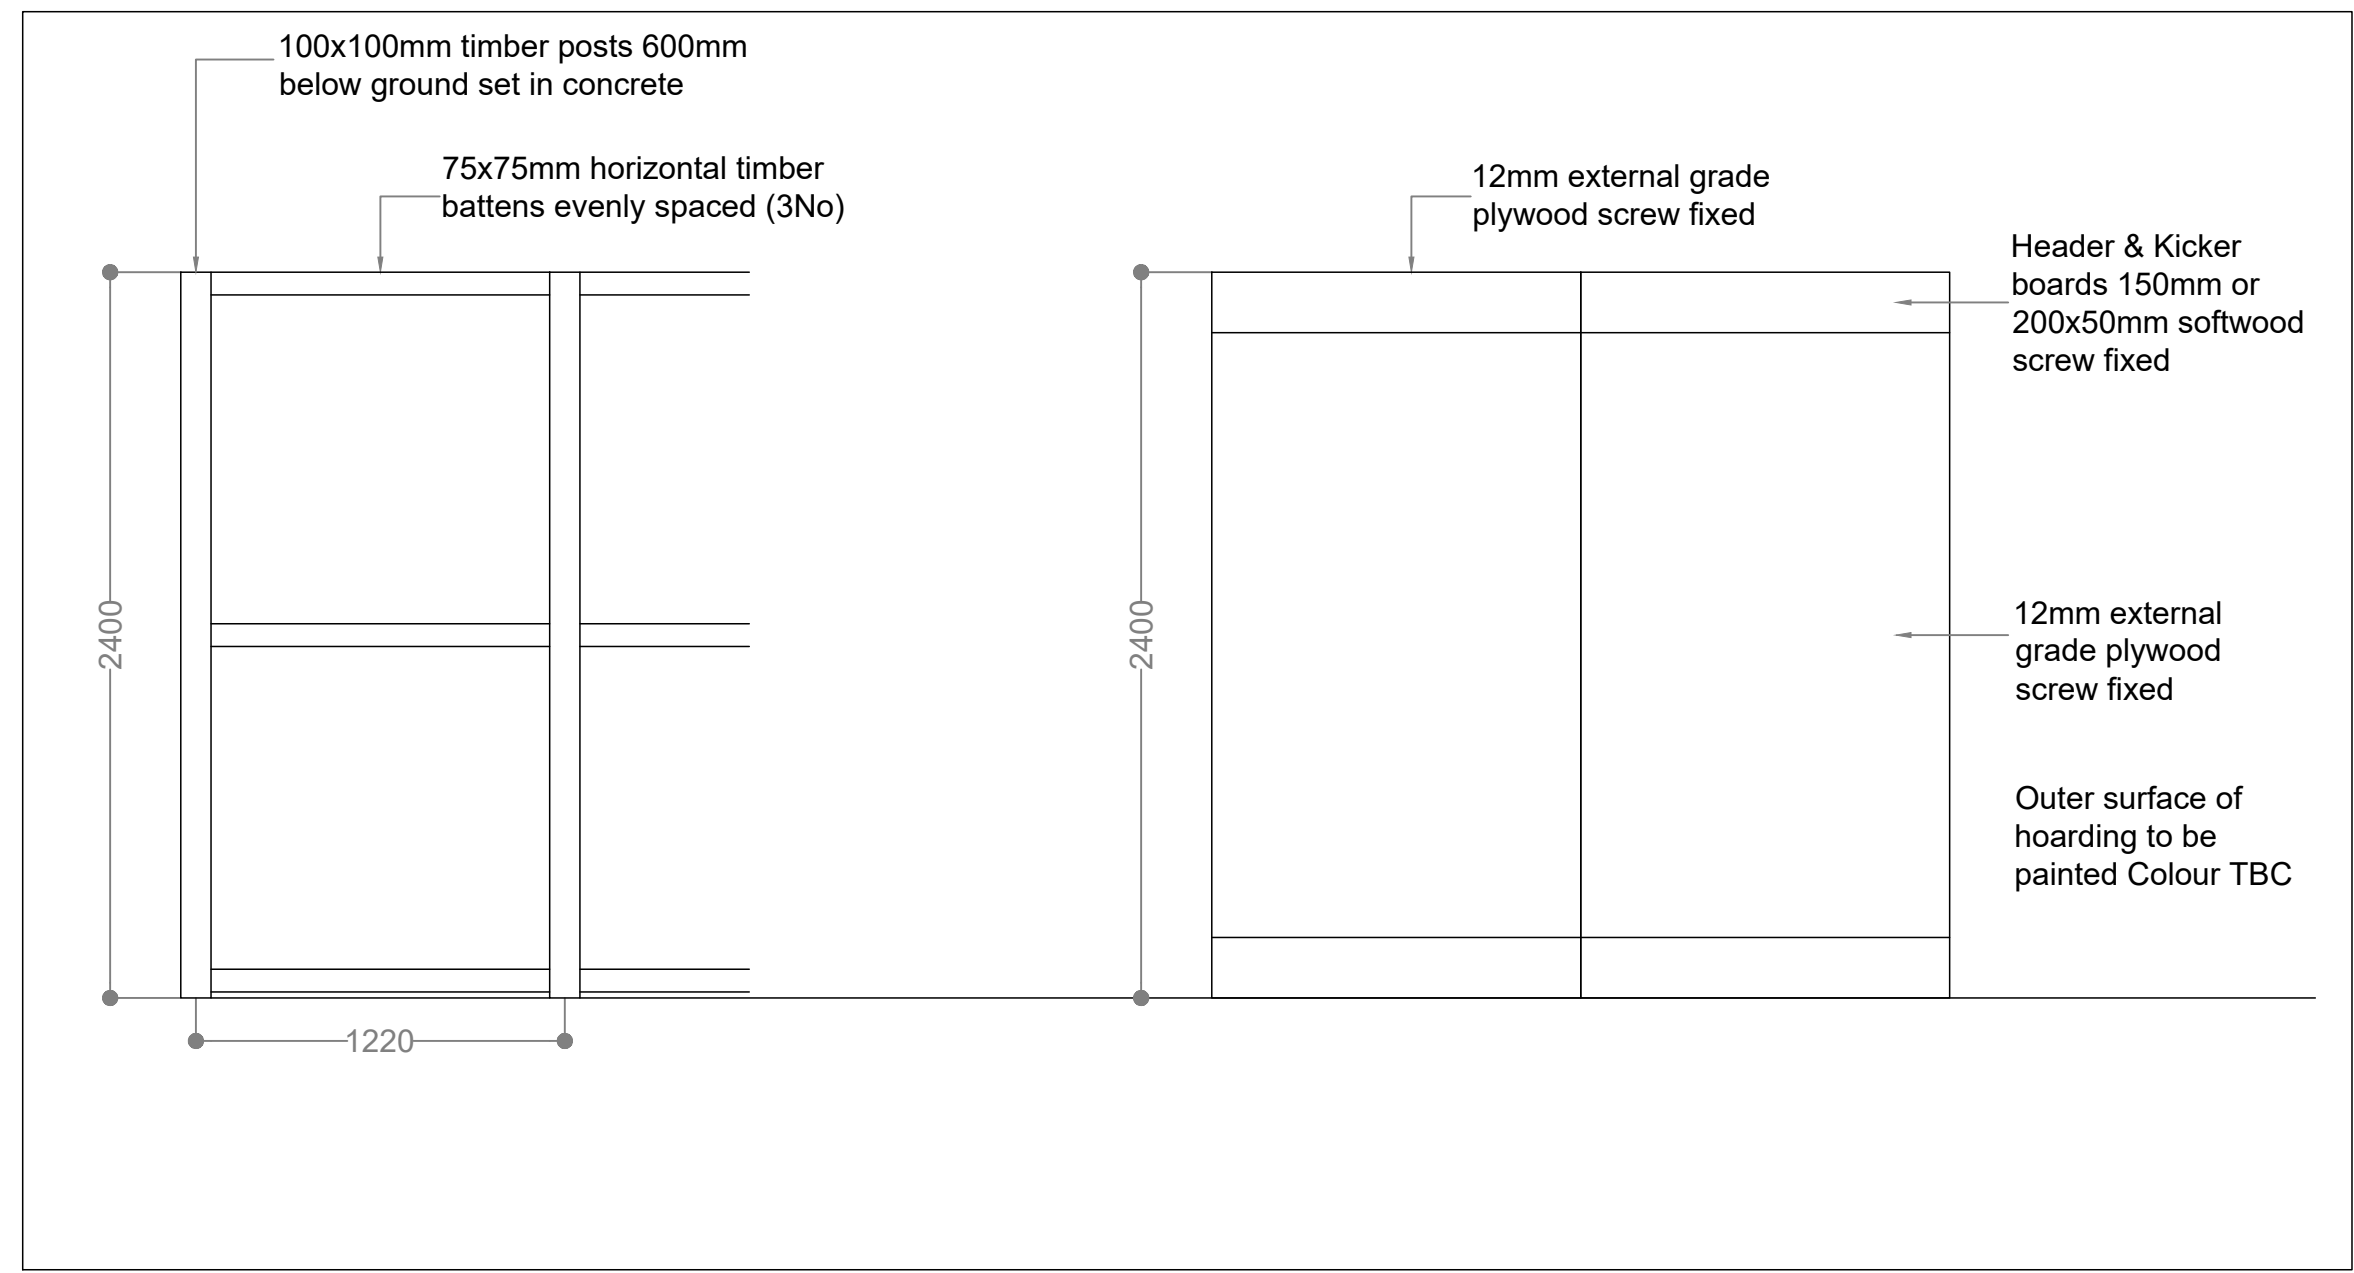

Site Plan @ 1:750

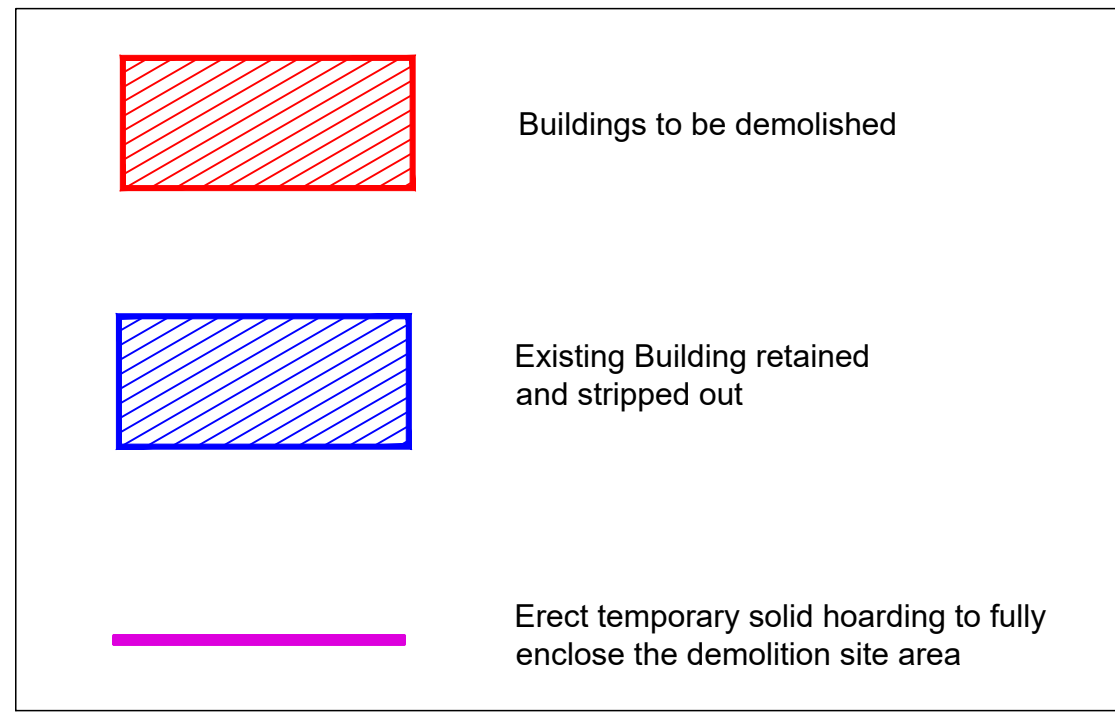

Standard Hoarding Elevation @ 1:25

- NOTES
1. All dimensions are in millimetres unless otherwise stated
 2. This drawing is to be read with all other relevant documentation
 3. Do not scale from this drawing, all measurement data should be taken directly from the model



**Capital Programmes
Division**

DRAWING STATUS For Review & Comment

PROPERTY TITLE
Wythenshawe Town Centre, Commercial Block
Simonway, Wythenshawe
Manchester M22 5HZ

UPDN 000077056477 DFE NO. 0000

PROJECT TITLE
Demolition of 36 The Birtles (Former Peacocks Retail Unit) &
16 Hale Top (Former Tui Retail Unit)

DRAWING TITLE
Site Access & Logistics Plan

JOB NO. DXH45584 DATE 25/05/2023 REV C

SCALE As shown@A0 AUTHOR A. Unsworth CHECKED BY T. Holland APPROVED BY T. Holland

DRAWING NO. WCC-MCC-B01-GF-DR-B-0014-S3