




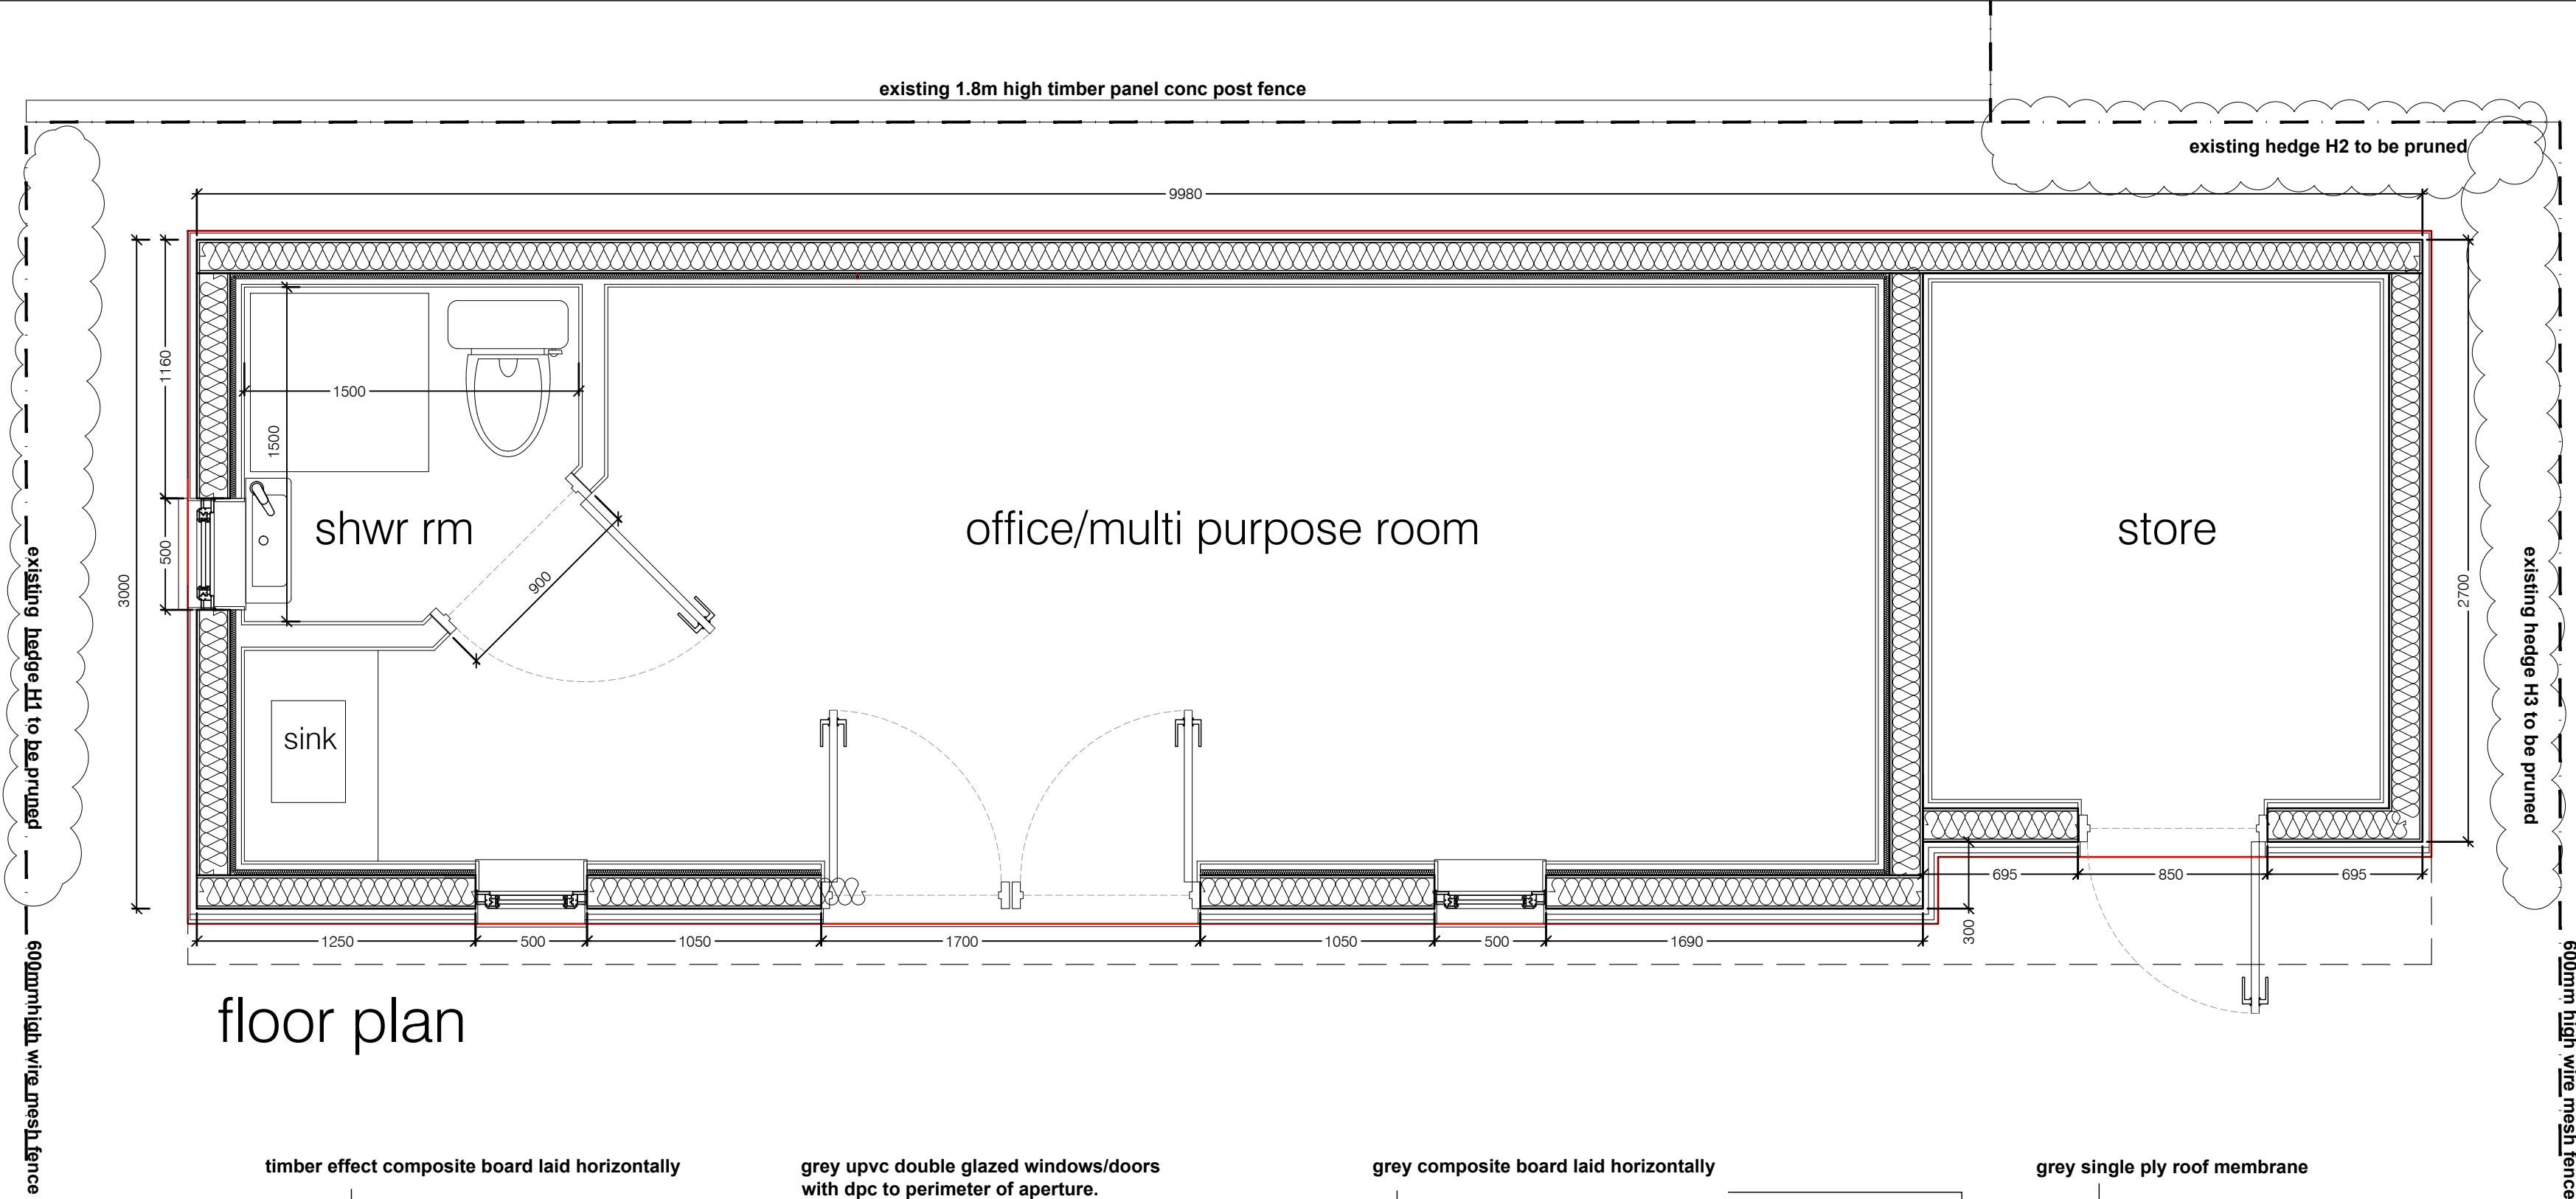


floor plan

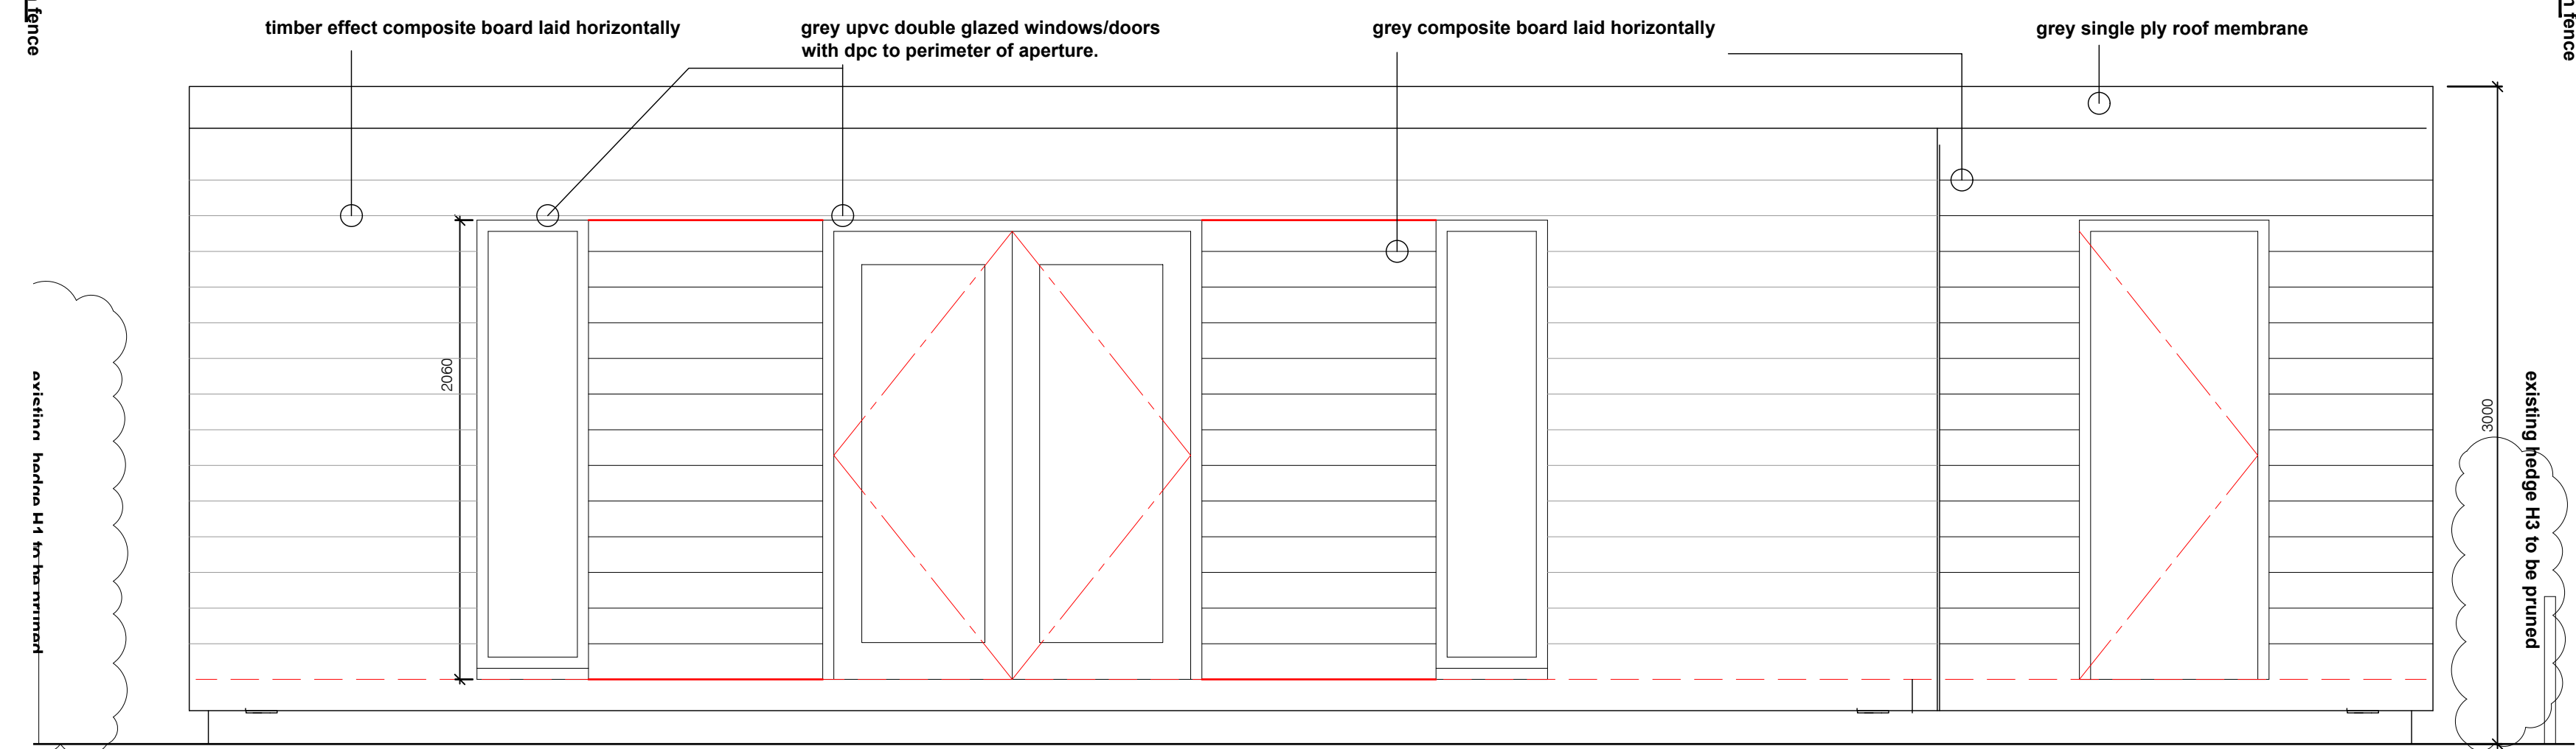


front elevation

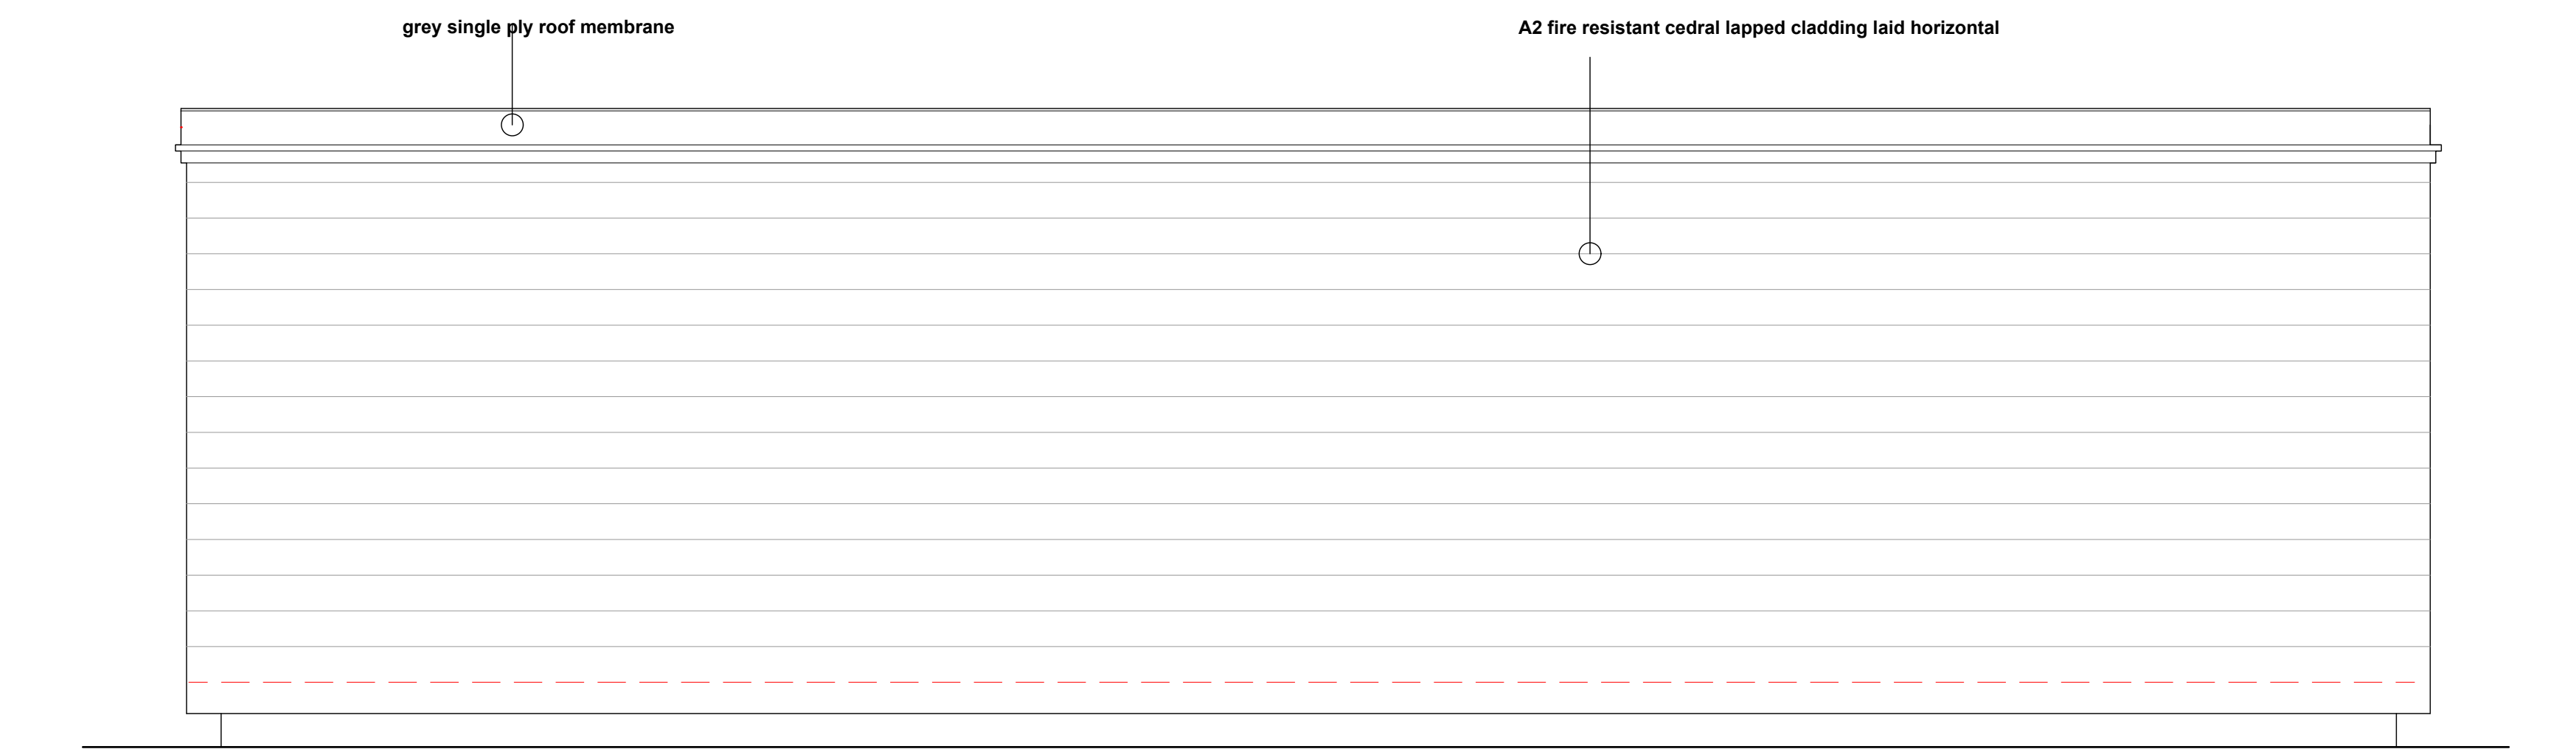


rear elevation

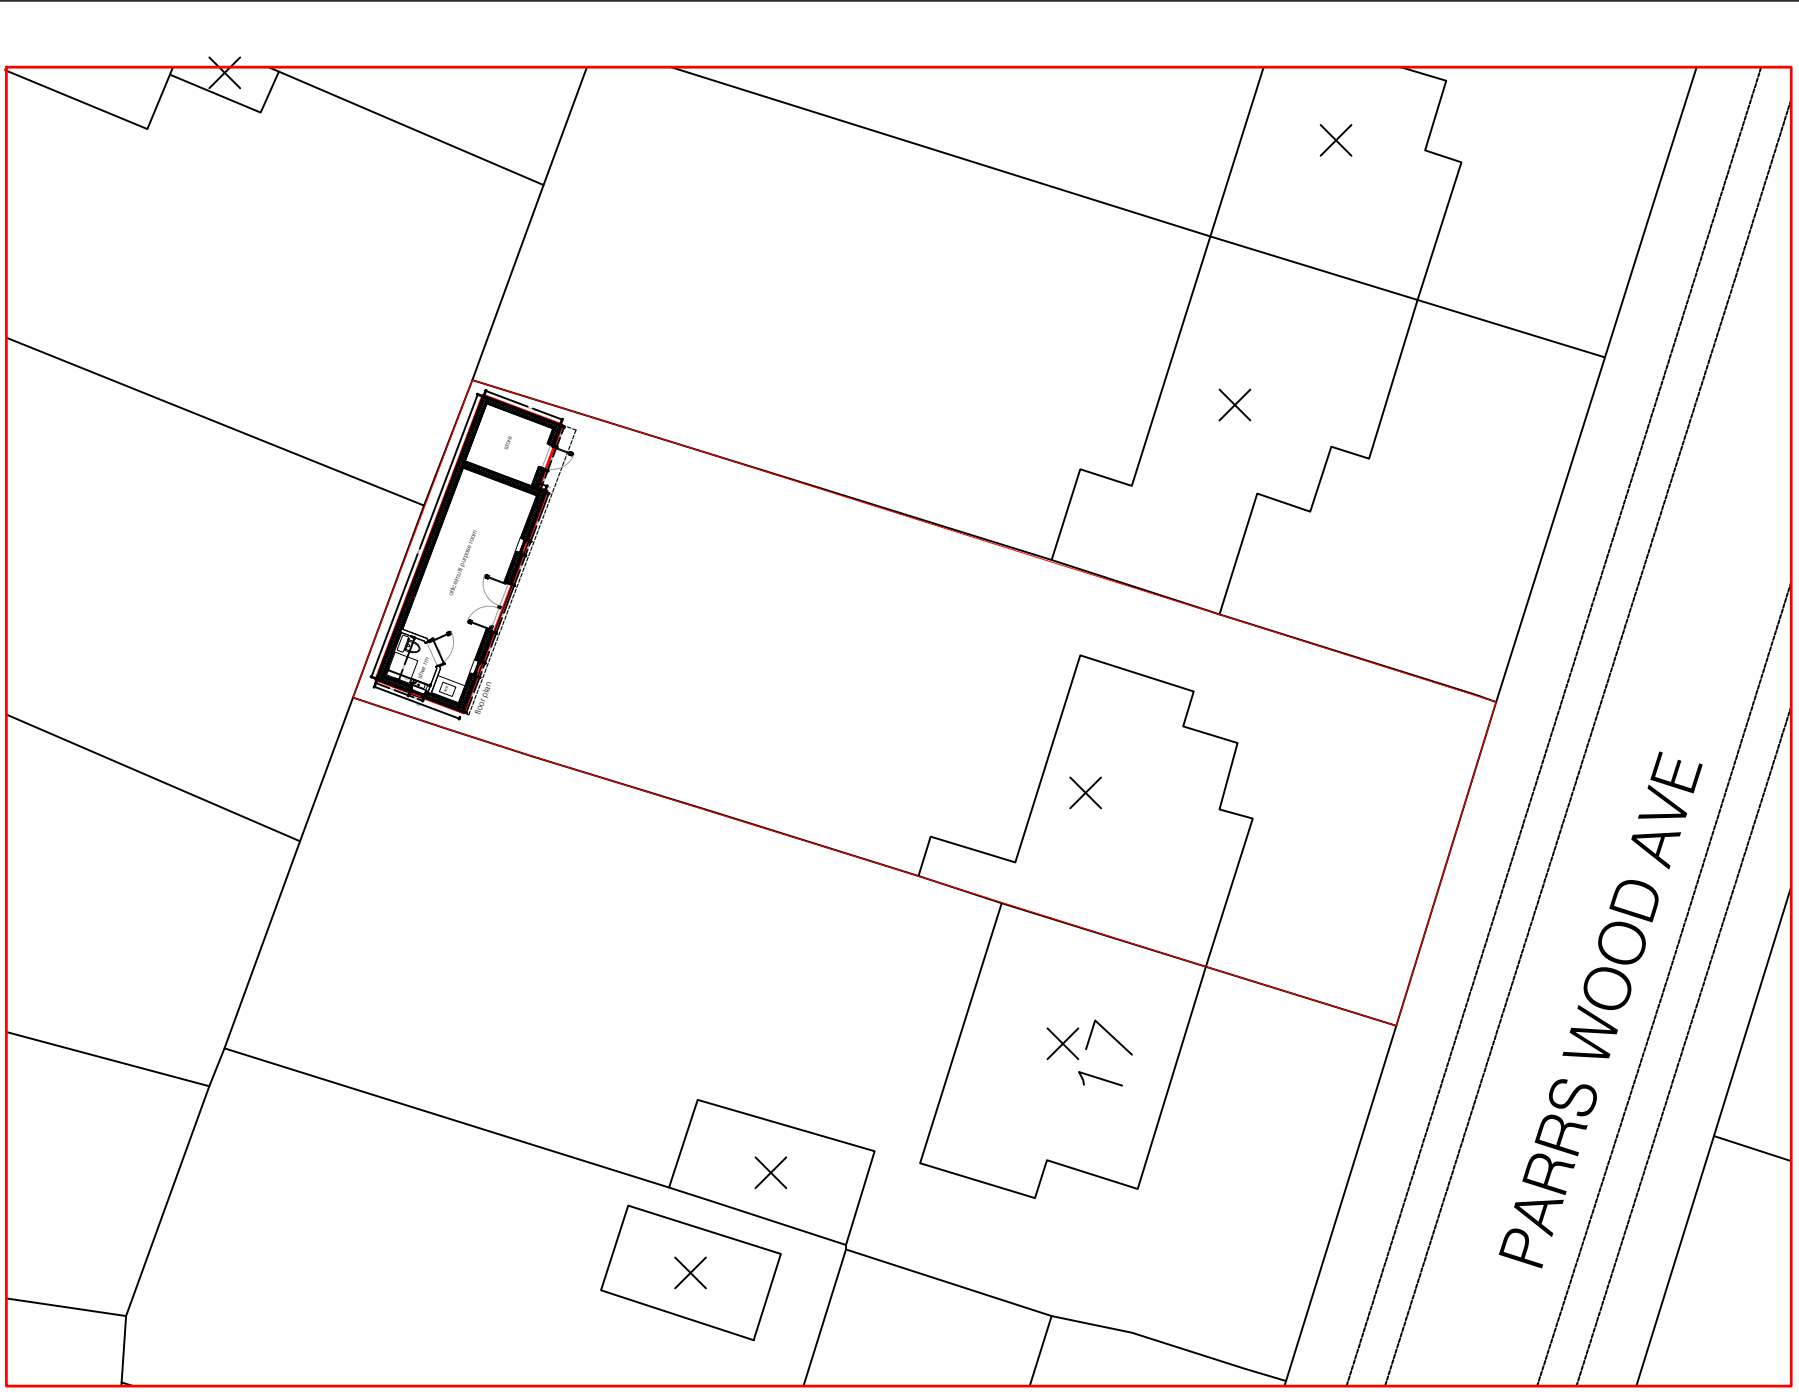

BLOCK PLAN 1:250

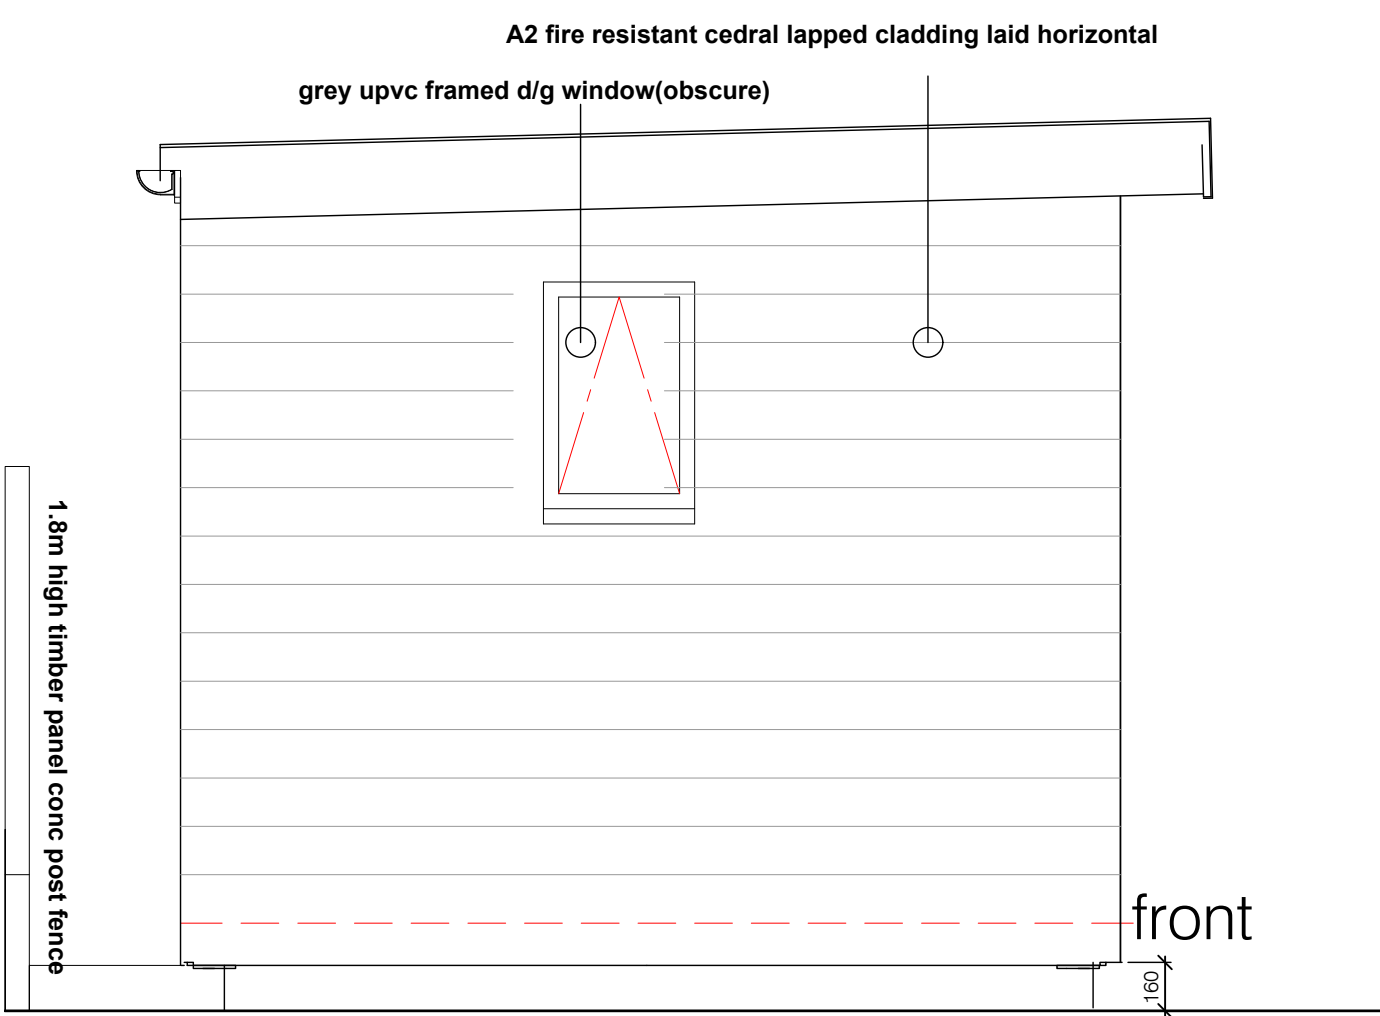

side elevation

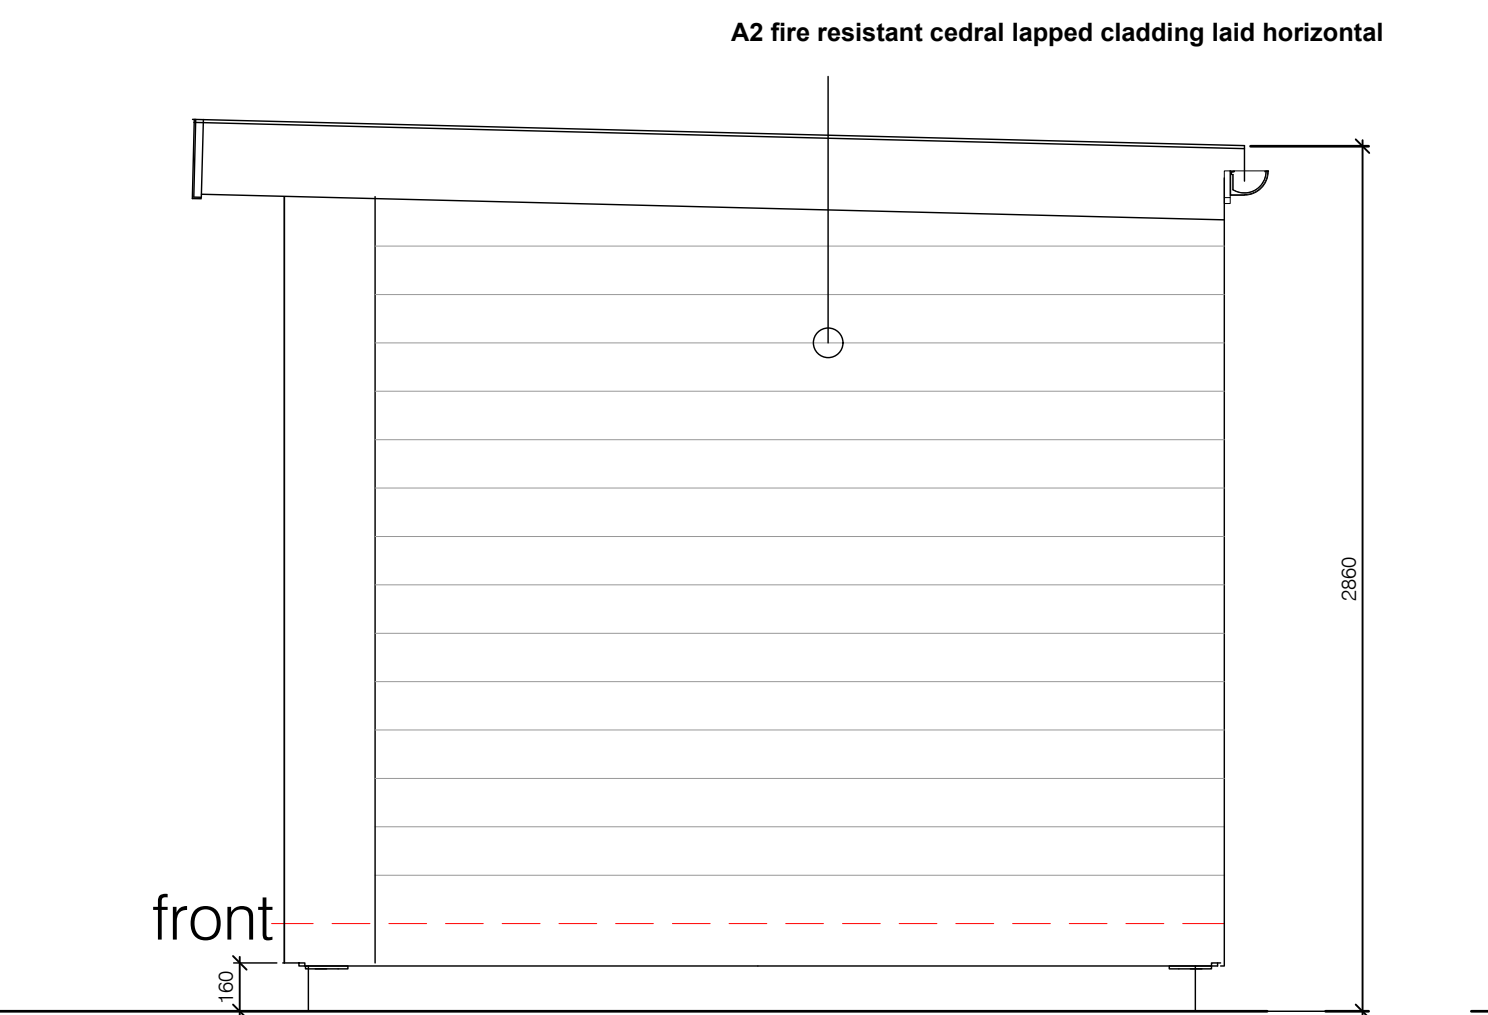

side elevation

Simon R Miles
Chartered Architect
Didsbury
Manchester
T: 07778 137830
E: srmilesarchitect@gmail.com

Revision Date Revision note

Notes

Do not scale. Contractors must check all dimensions on site before preparing production drawings or commencing any work. This drawing and its design is the copyright of S.R.Miles Ltd and may not be reproduced in any form whatsoever without their prior express written consent.

Project :
19 Parrs Wood Avenue Didsbury
Title :
Proposed Outbuilding - plan and elevations
Drawing number :
24 456 PL100
Issue :
P1
Client :
M DUKE

Scale :
25, 250@A1
Date :
07.02.2025
CAD Ref :
24 456
Drawn by :
SRM

SRM

Simon R Miles BA(Hon) Dip Arch RIBA
Chartered Architect