


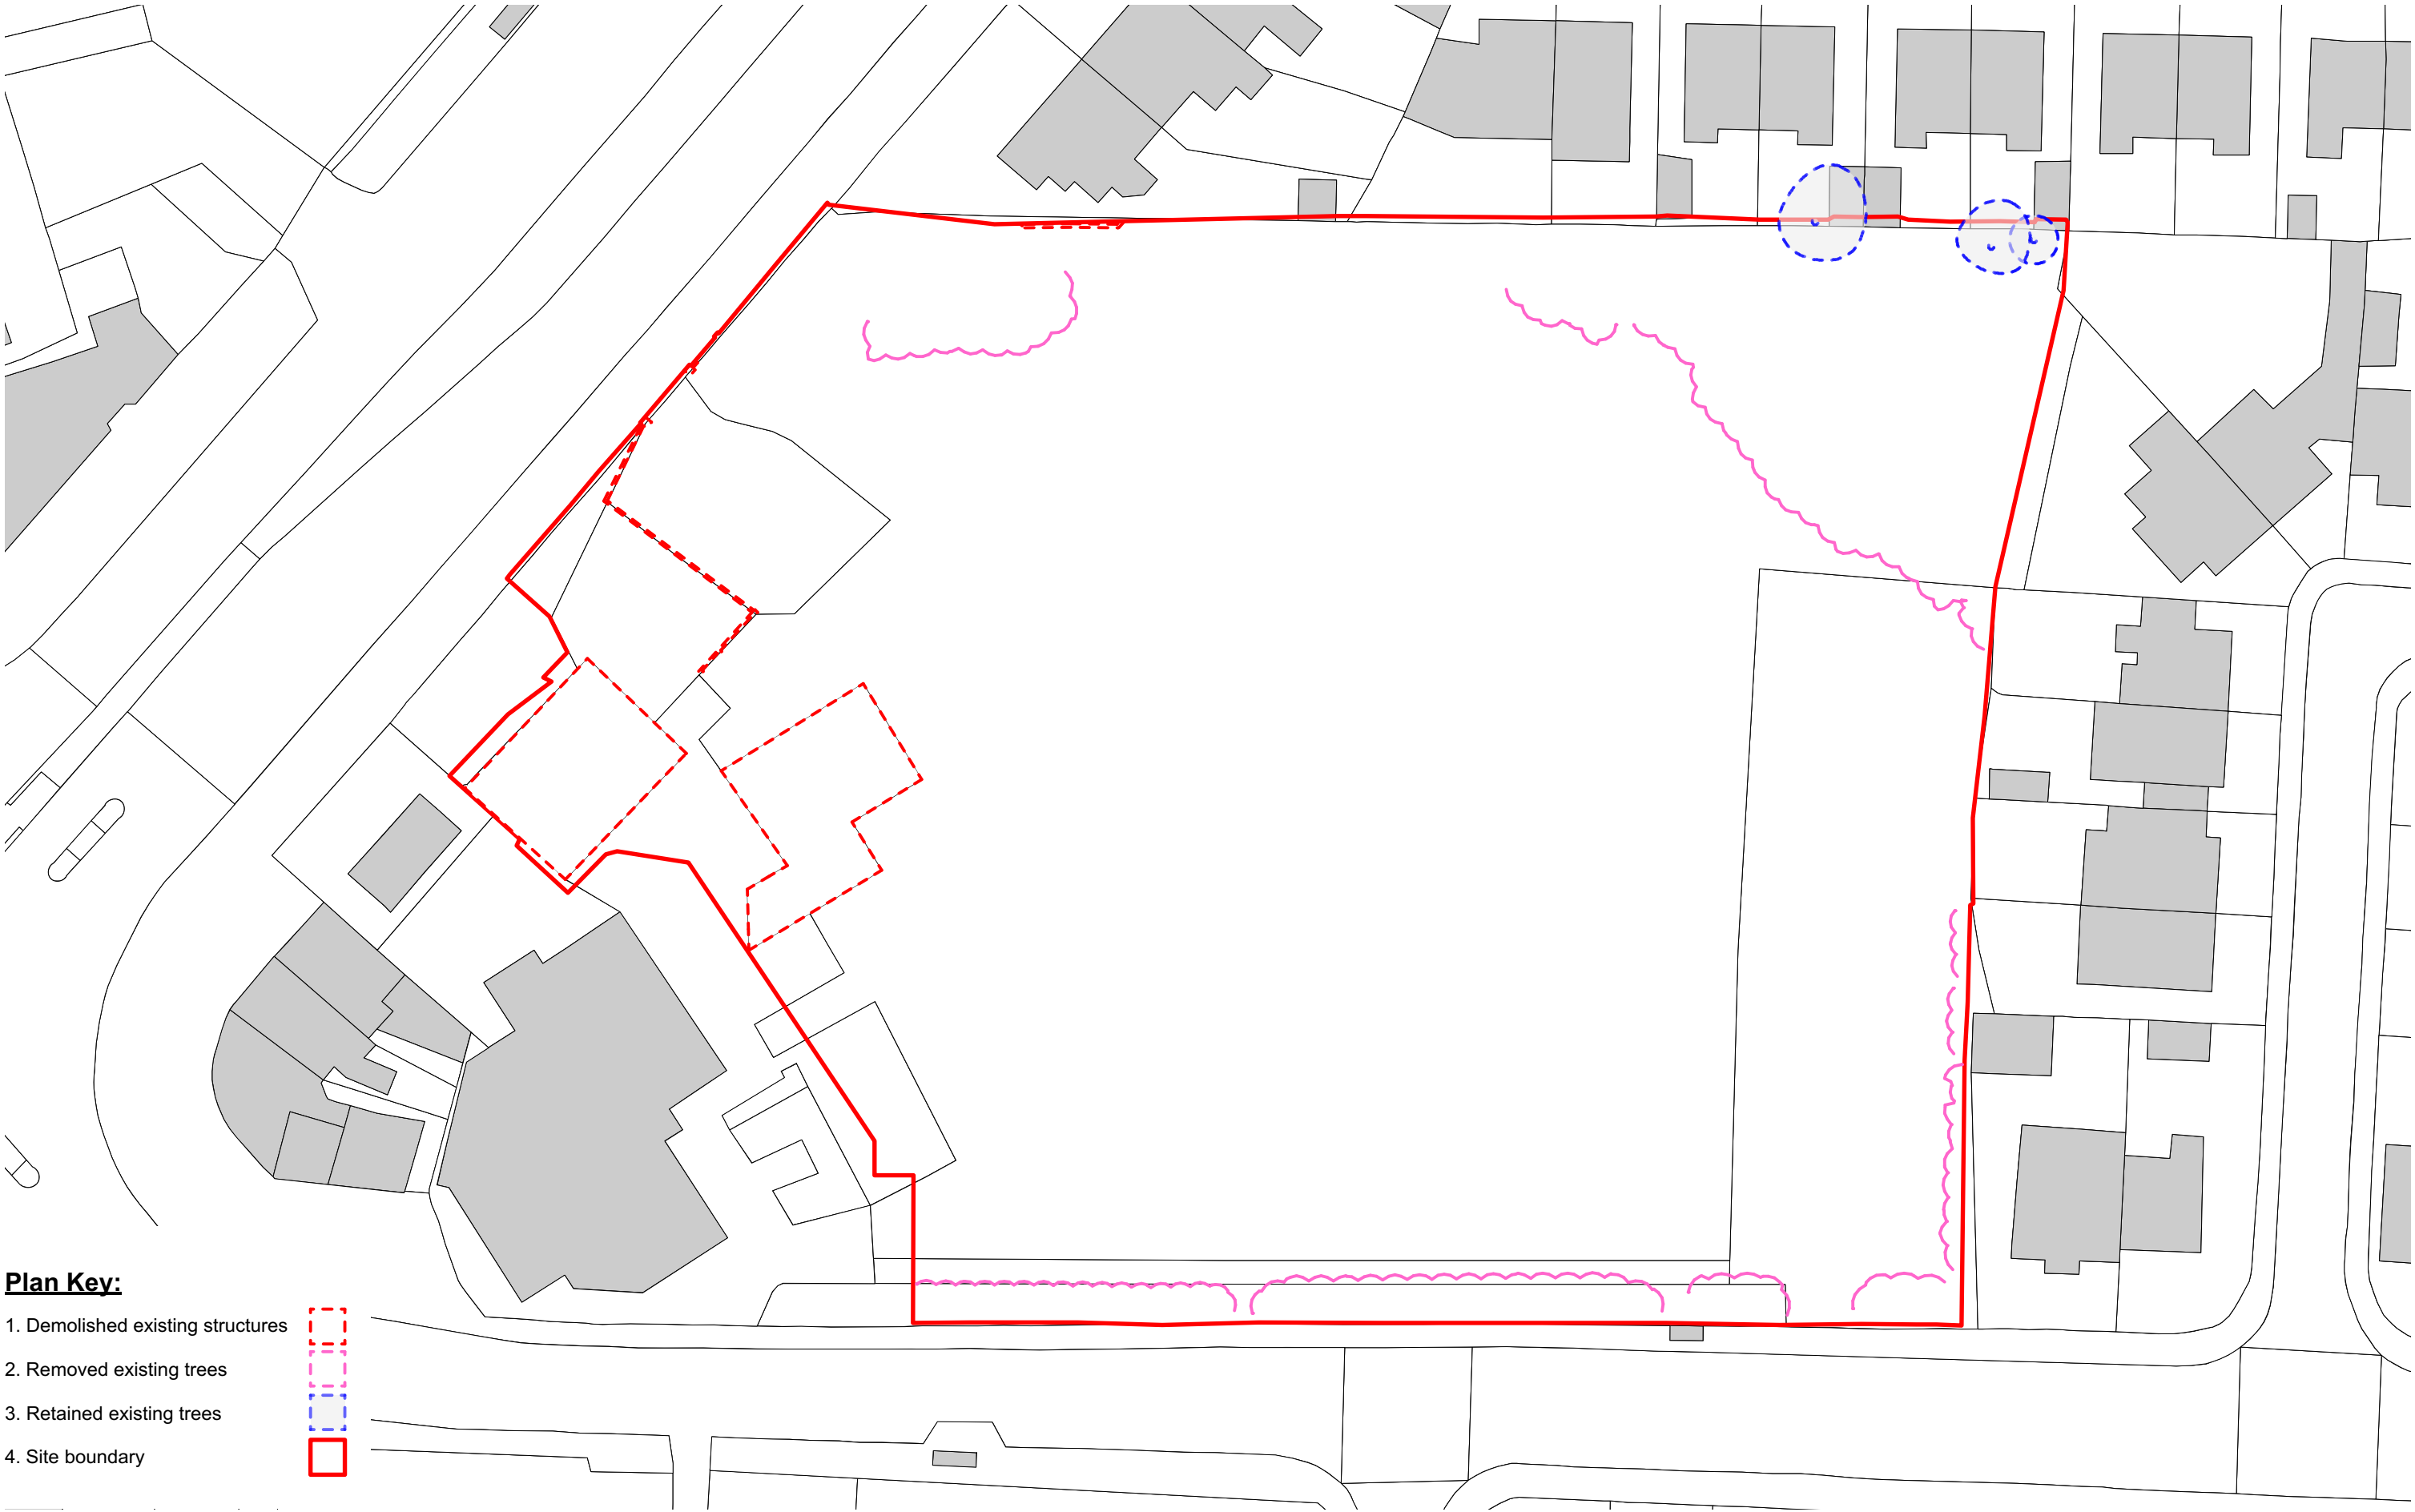

Plan Key:

- 1. Demolished existing structures
- 2. Removed existing trees
- 3. Retained existing trees
- 4. Site boundary



DEMOLITION SITE PLAN
1:500@A3

0510152025 M

A	24/02/25	AMENDED SITE BOUNDARY
REVISION	DATE	DESCRIPTION

CLIENT: VIEWS	
PROJECT: PROPOSED RESIDENTIAL DEVELOPMENT	
ADDRESS: BURNAGE CRICKET CLUB, M19 1AX	
DRAWING TITLE: DEMOLITION SITE PLAN	
SCALE: 1:500@A3	DATE: AUGUST 2024
DRAWING NO: A815_P_004A	

OLLIER SMURTHWAITE ARCHITECTS
40 King Street, Manchester, M2 6BA
T 0161 883 0838
F 0161 883 0839
E mail@olliersmurthwaite.com