



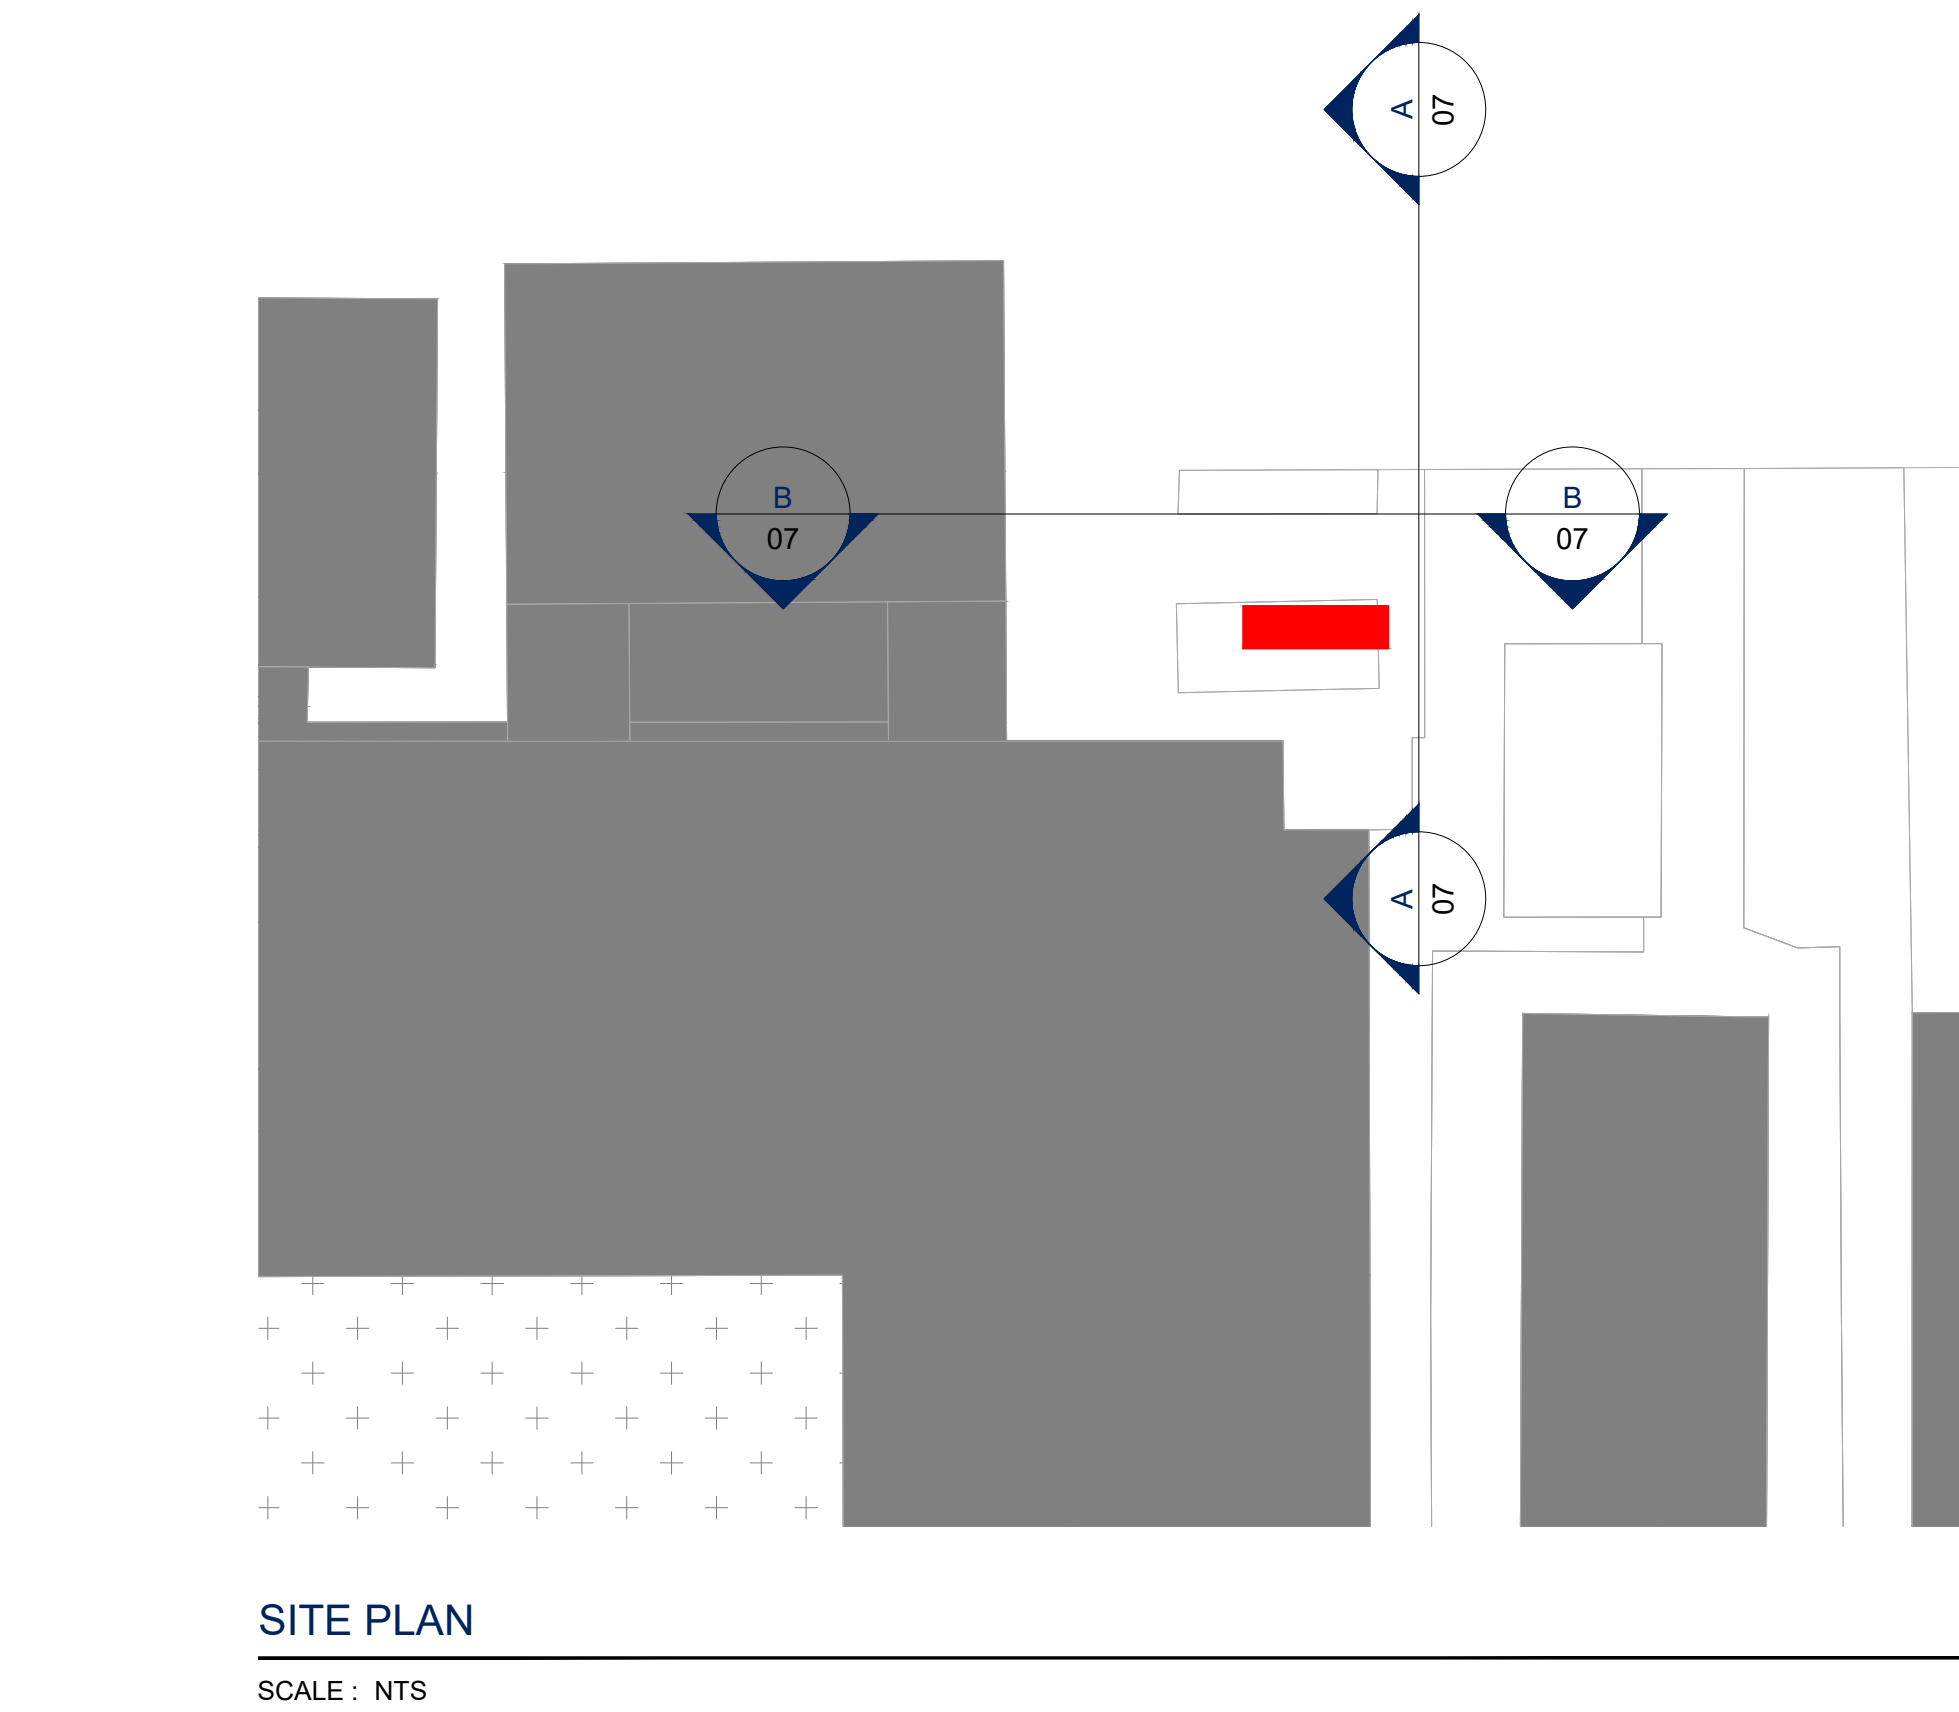


NEW PROPOSED
GENERATOR
LOCATION

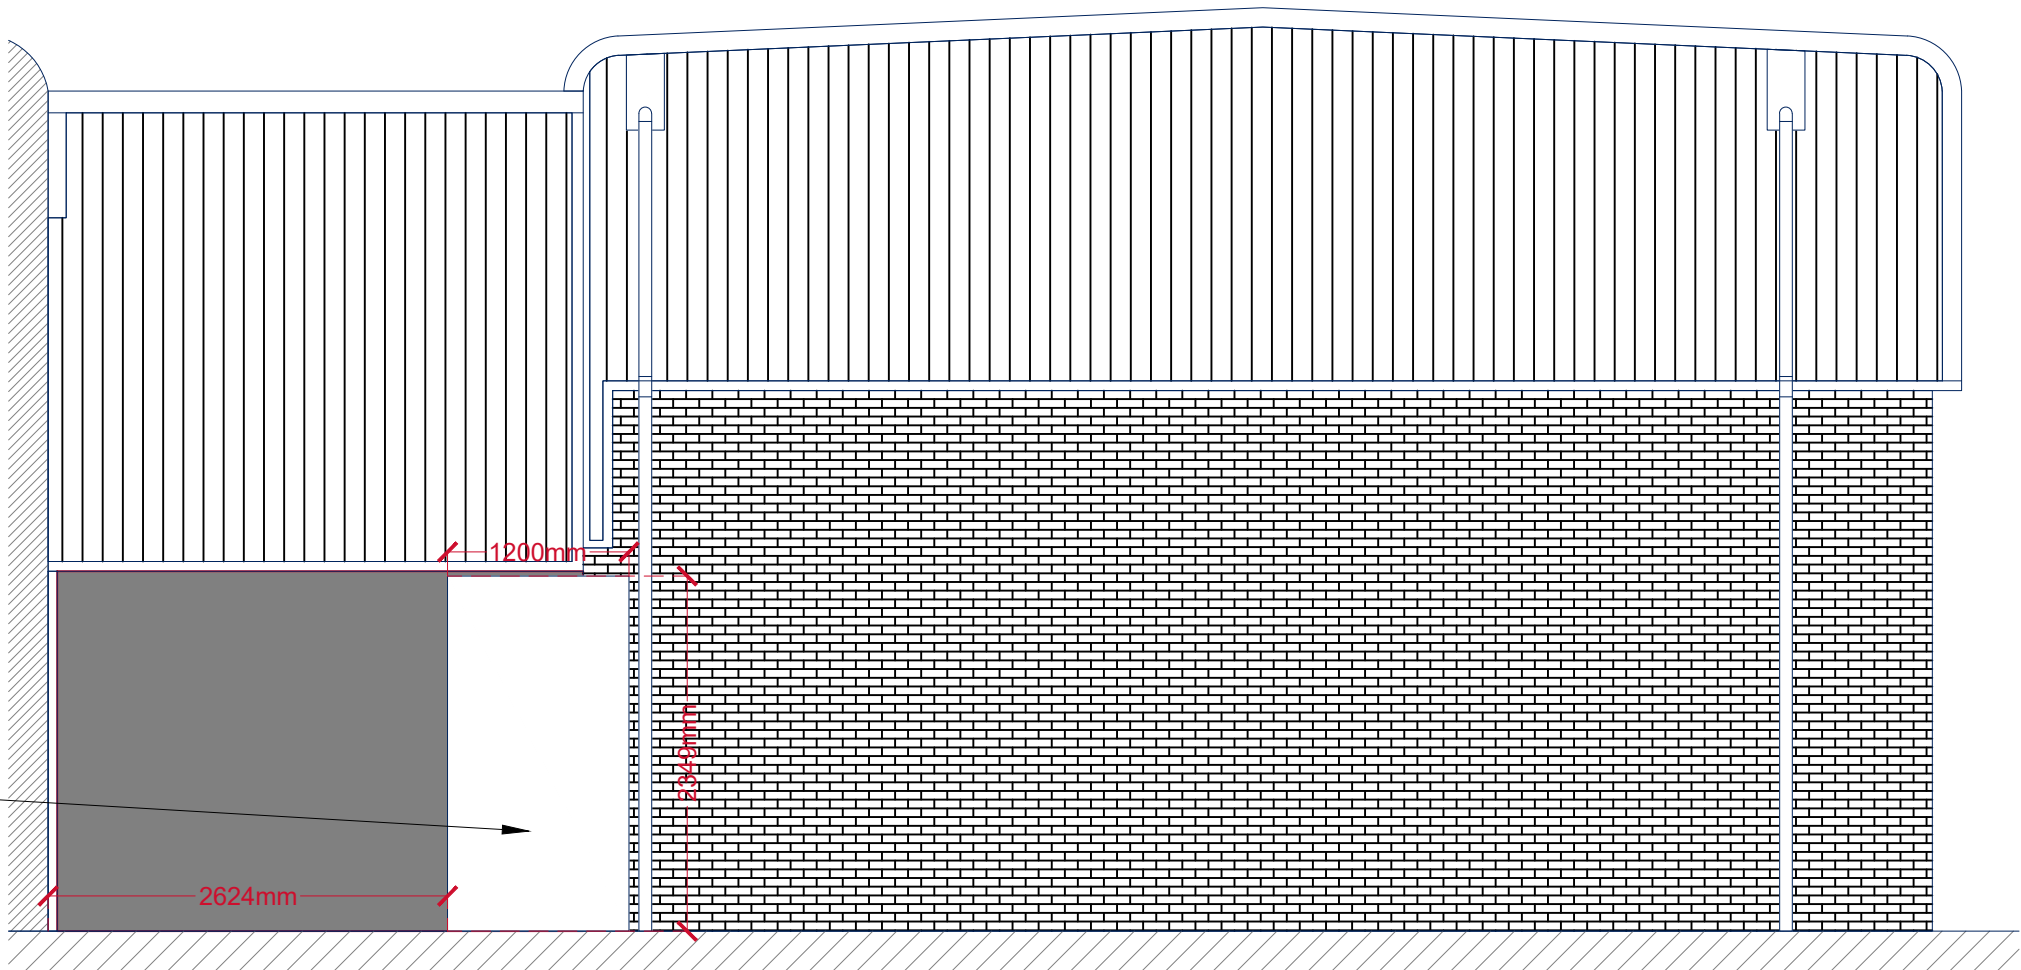

A - NORTHWEST ELEVATION

SCALE : 1:50

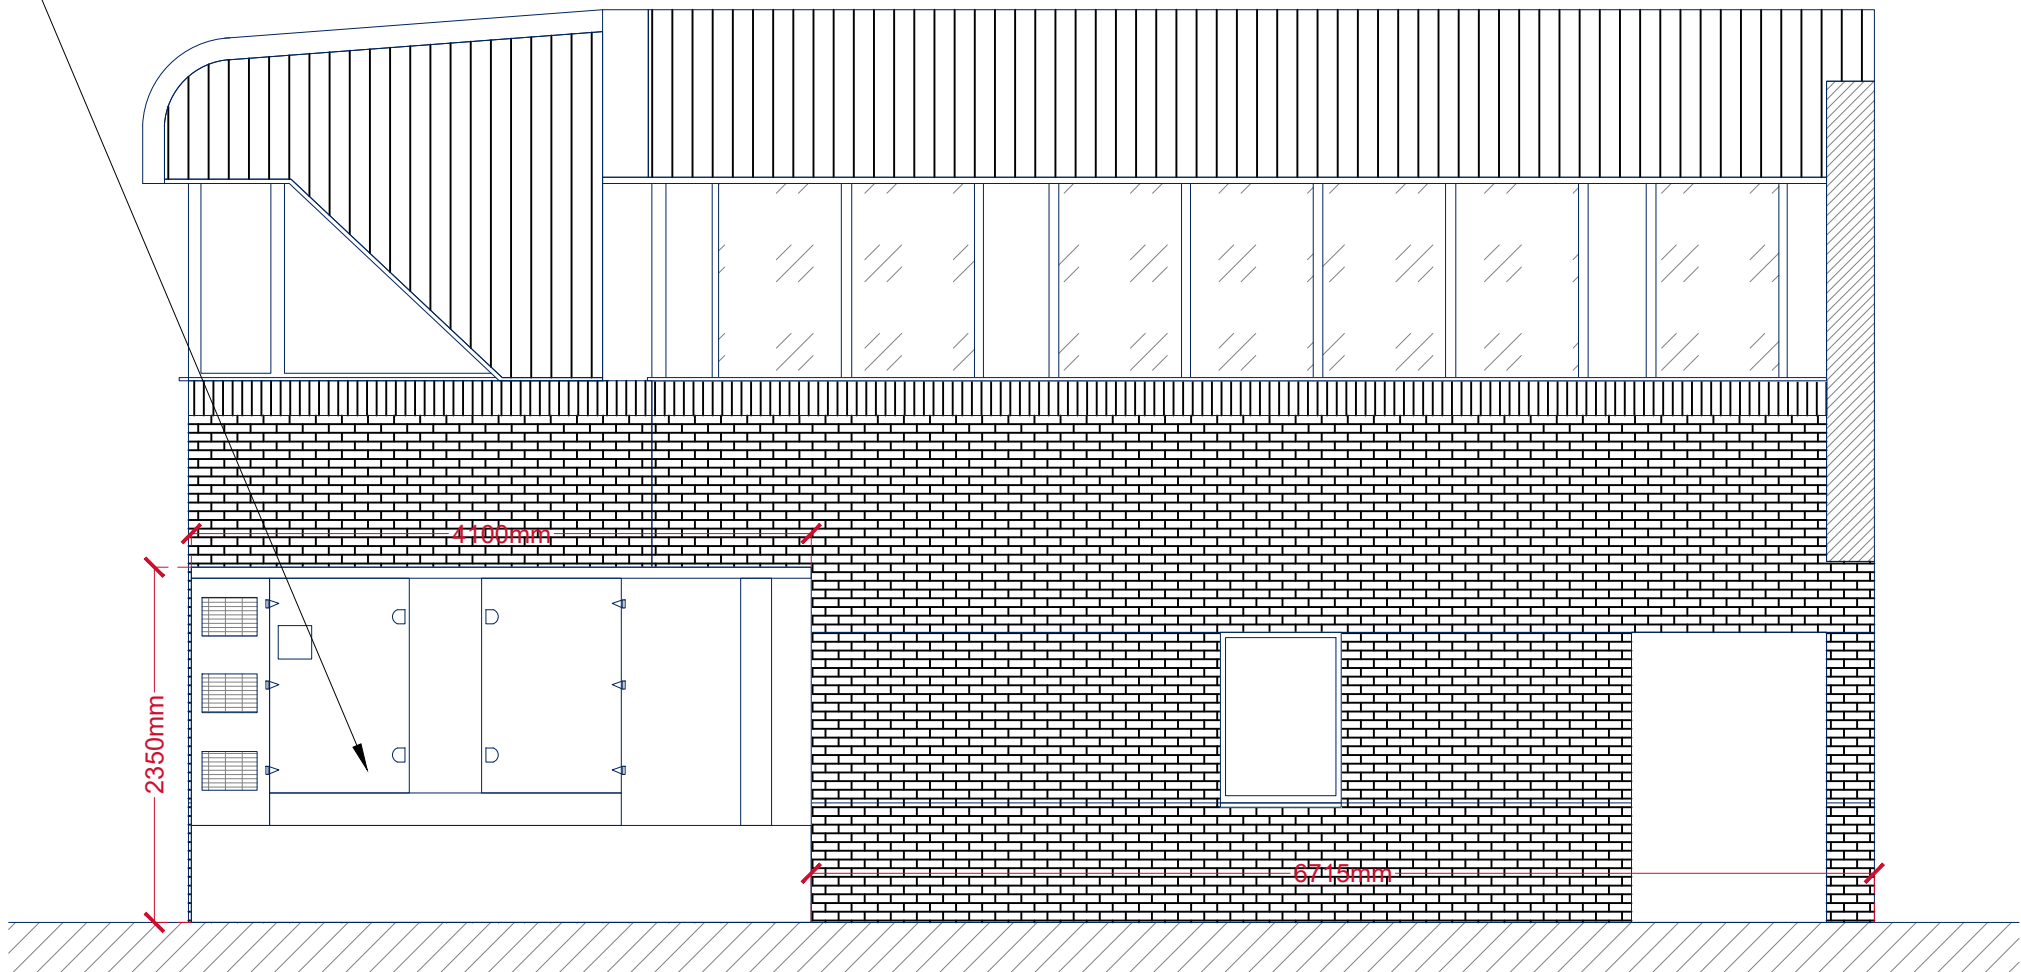

B - NORTHEAST ELEVATION

SCALE : 1:50

Rev	Description	Date
P01	PRELIMINARY ISSUE	08/07/24
P02	PLANNING ISSUE	23/10/24
P03	PLANNING ISSUE	27/02/25

Client:

MITIE

Project Title:

BUILDING 302

RLB ID:

012690

Drawing Number:

07

Drawing Title:

07 PROPOSED ELEVATIONS

Stage:	Status:	Revision:
RIBA 4	S4	P01
Date:	Size	Scale:
27/02/2025	A1	1:50



1 King Street, Manchester, UK, M2 6AW
+44 (0) 161 868 7700 RLB_UK RLB.com

Contact: Nick.street@uk.rlb.com
Author: Killian.doherty@uk.rlb.com
QA: Nick.street@uk.rlb.com

This drawing is to be read in conjunction with all other associated specifications, schedules, drawings and information issued.
Do NOT scale this drawing. Check and verify ALL dimensions and levels and on site before work commences. For discrepancies or omissions contact Rider Levett Bucknall.

All work and materials to conform with current applicable statutory legislation and regulations.

All work to comply with Construction Design Management (CDM) 2015.

Drawings to be printed in colour, to the scale stated in the title block.

Print colour check (CMYK) Print size check 15mm

This information is not to be shared or replicated without permission from RLB. Copyright © 2021 Rider Levett Bucknall UK Limited.

0 1m 2m 4m 6m 8m 1:100