

All dimensions are to be checked on site, any discrepancies are to be reported to the Architect before work commences. Do not scale from this drawing.

This drawing is to be read in conjunction with all relevant consultants and specialists drawings / documents, any discrepancies are to be reported to the Architect before the affected work commences.

All structural components shown are indicative only. Details / calculations of structural members are to be provided by the Structural Engineer.

This drawing is copyright.


This drawing and the copyright, design rights and all other intellectual property. No licence or assignment of any such rights is granted hereunder. This drawing is not to be copied or divulged to a third party without written permission.

REVISION	DATE	COMBANT



FRONT ELEVATION


0m 1m 2m 3m 4m 5m

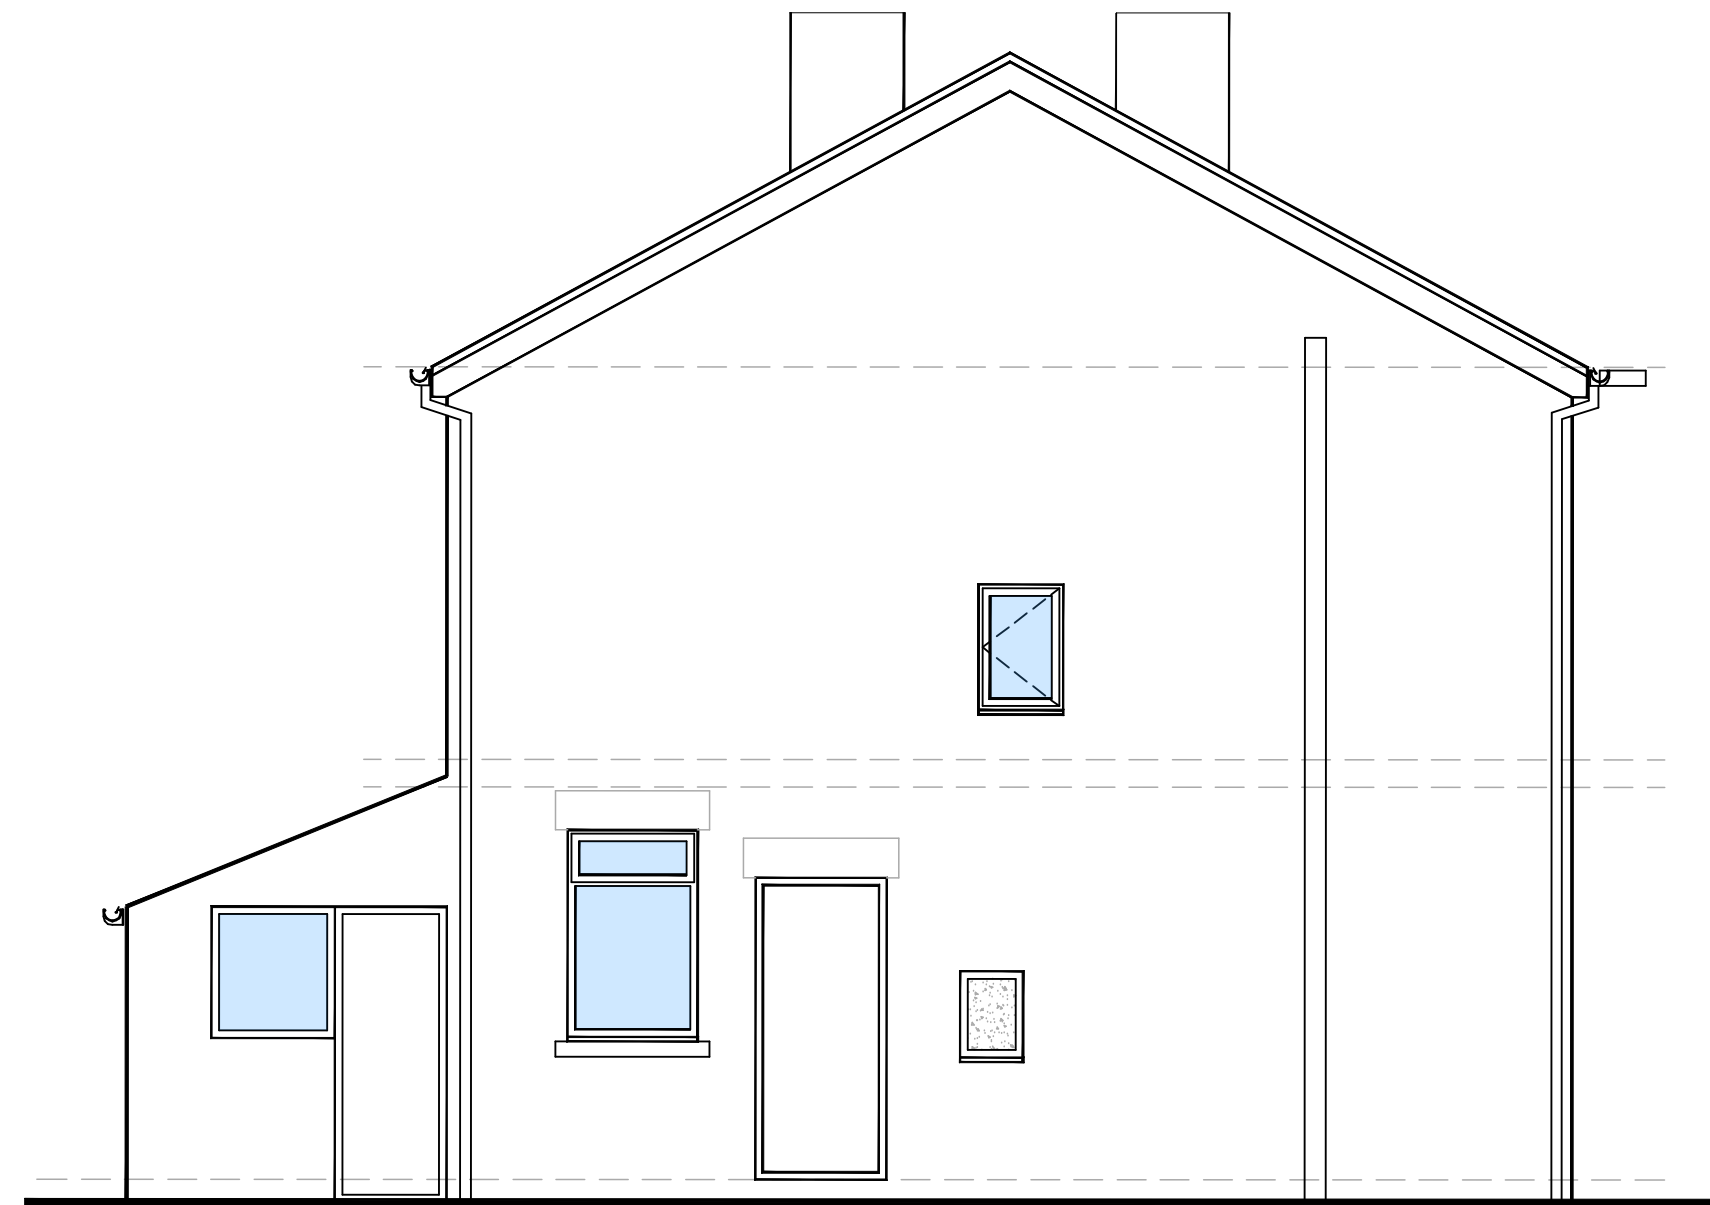

SIDE ELEVATION




REAR ELEVATION

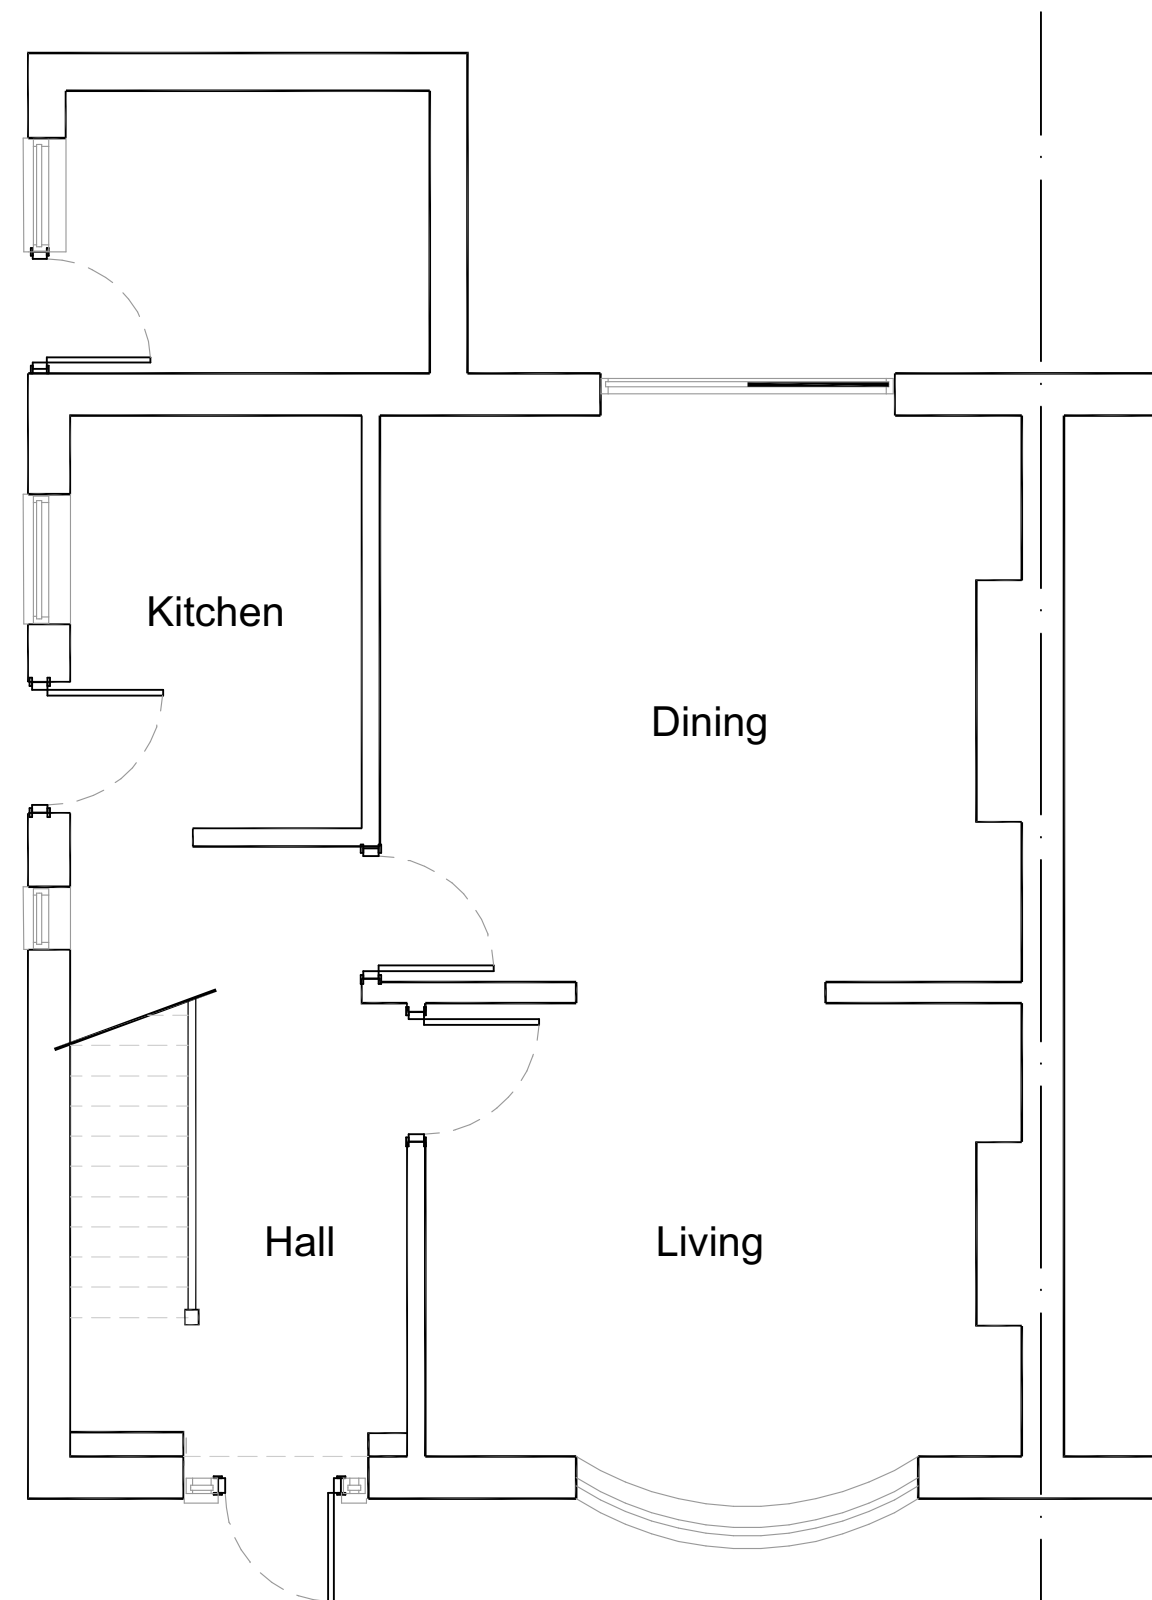


GROUND FLOOR PLAN

0m 1m 2m 3m 4m 5m

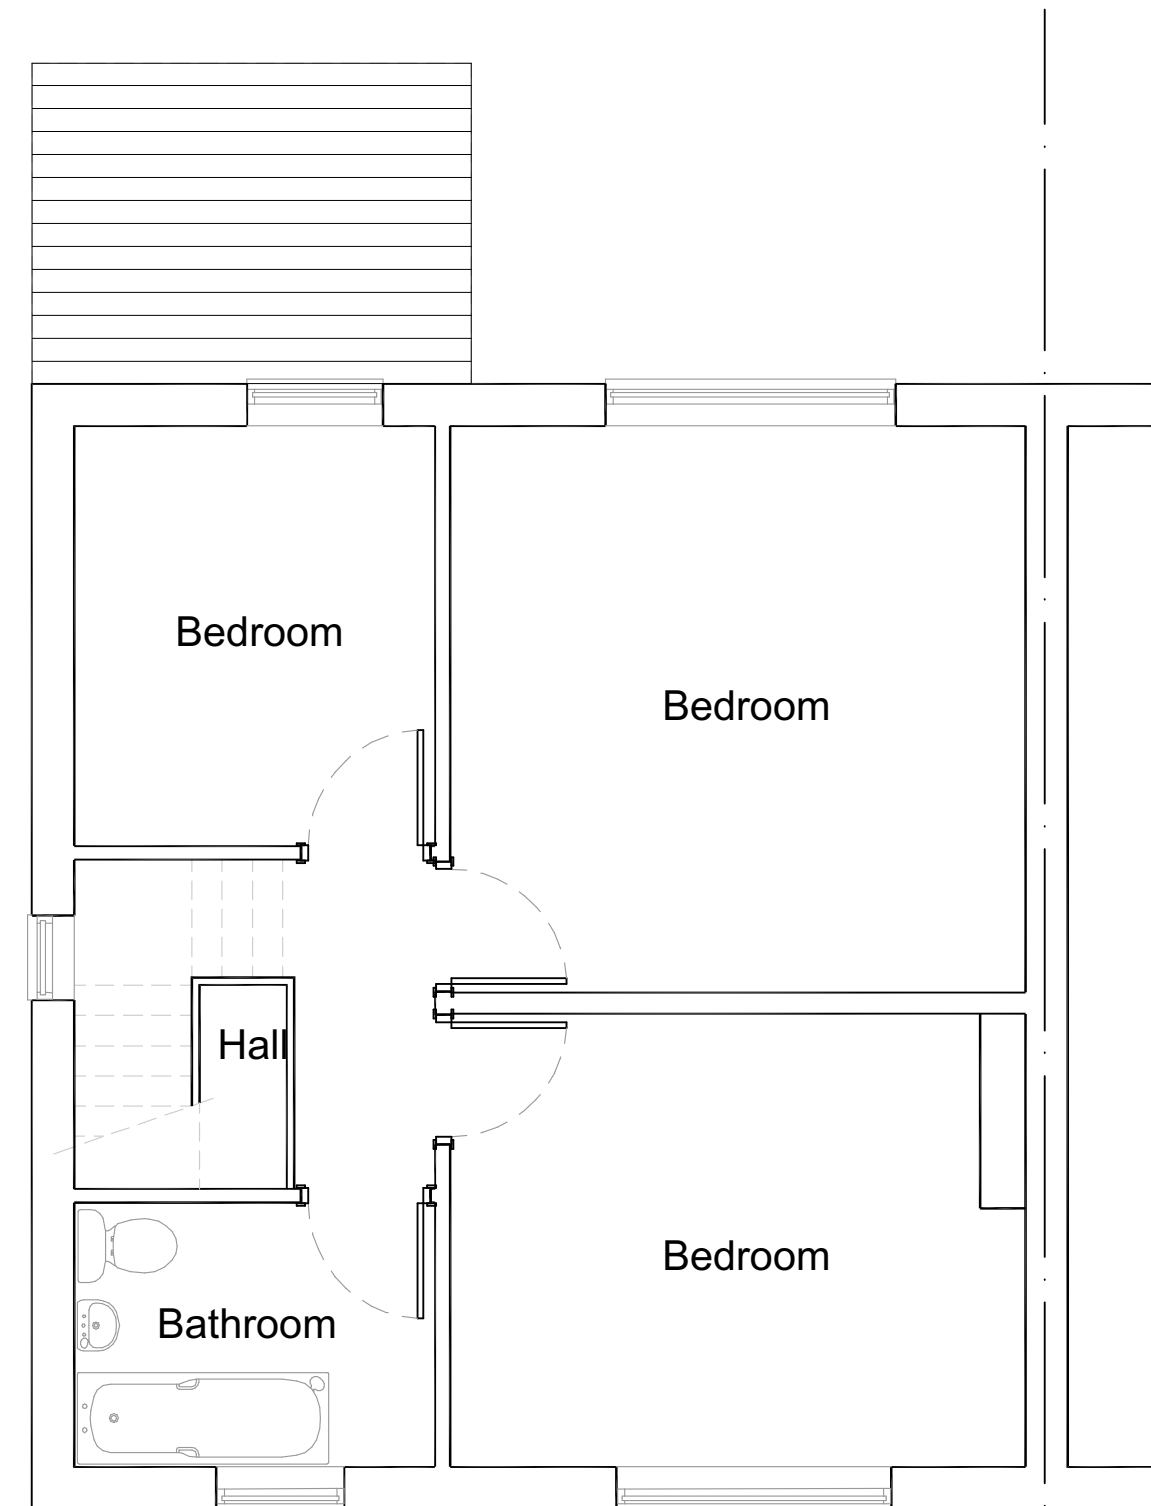

FIRST FLOOR PLAN

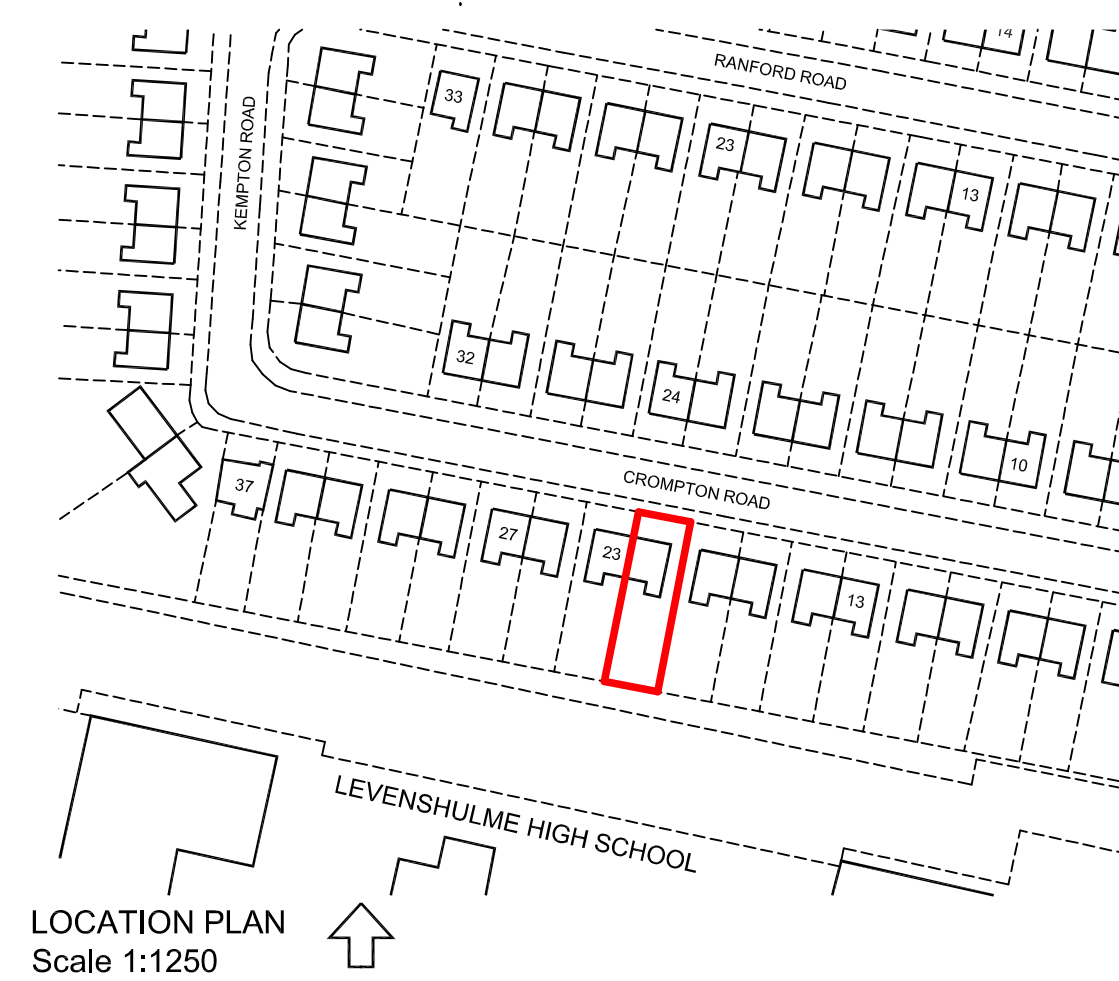

CLIENT DETAILS CROMPTON ROAD MANCHESTER		DRAWING No CRMP.PL.001		REVISION	
DRAWING INFO Existing Plans		SCALE 1:50/1250	DATE 03/02/25	DRAWN BY JH	