






Note:
Do not scale from this drawing.
Dimensions are to be checked on site.
If in doubt please ask.

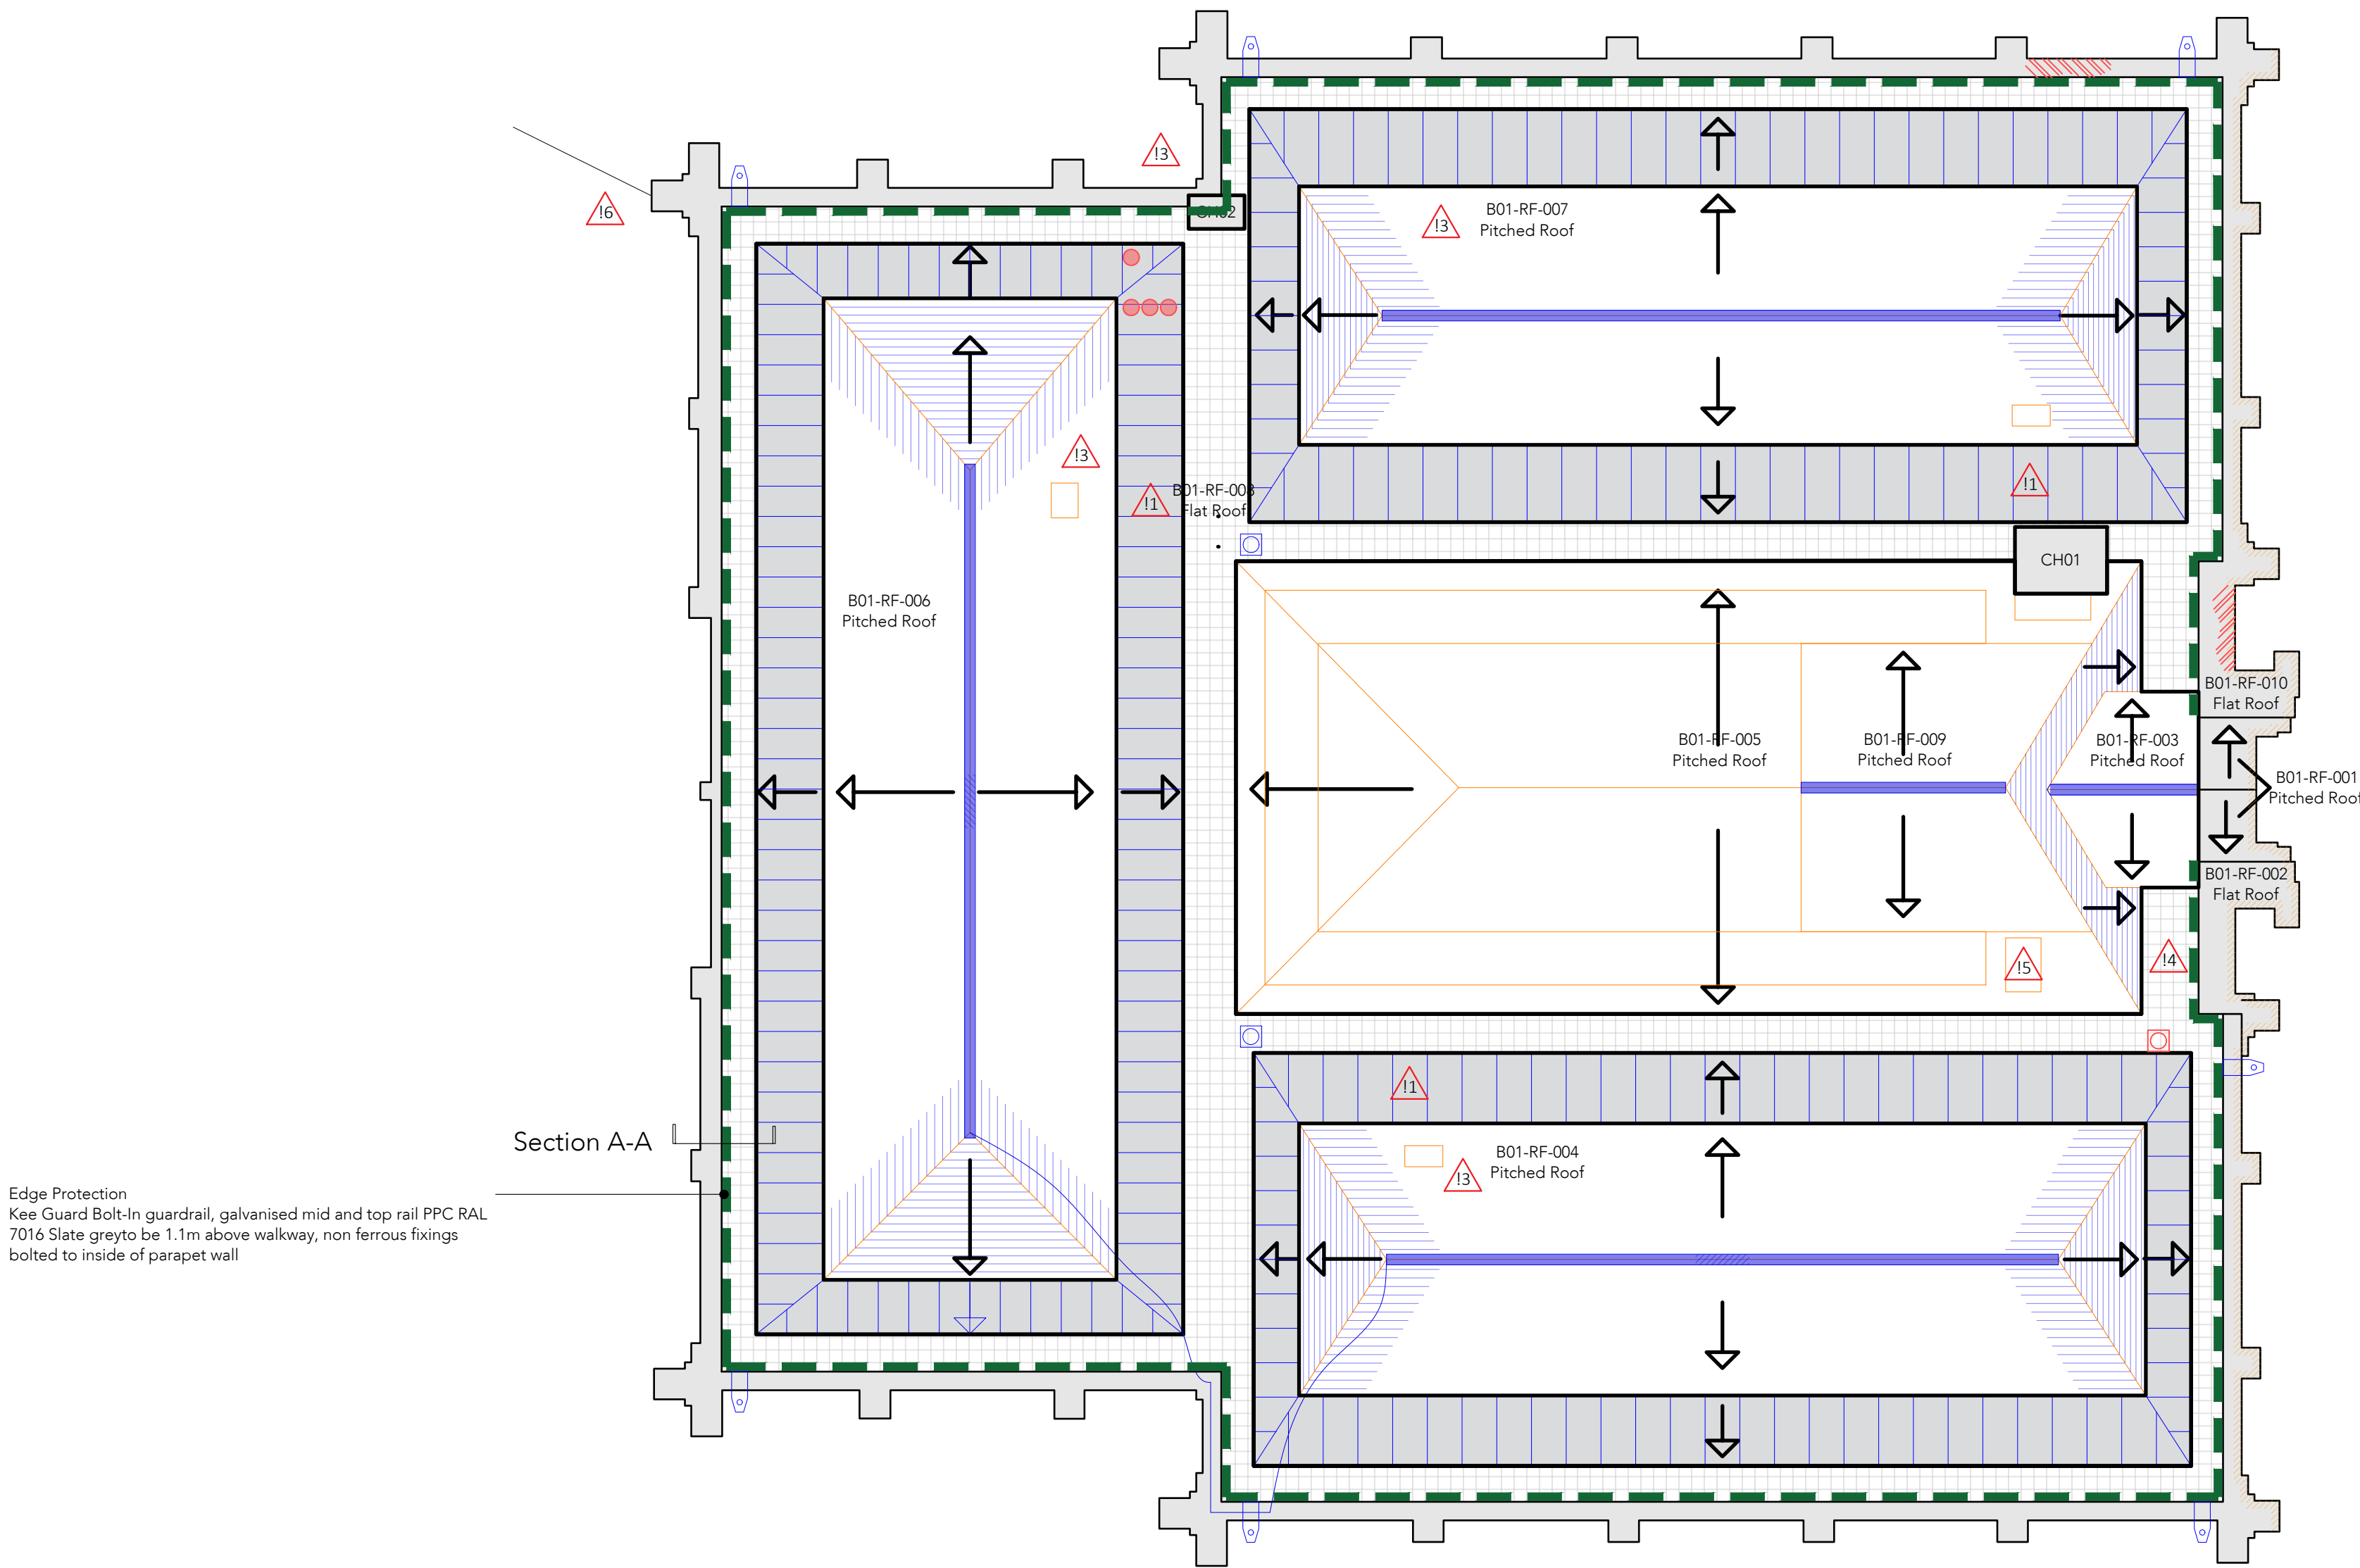

Edge Protection
Kee Guard Bolt-In guardrail, galvanised mid and top rail PPC RAL
7016 Slate grey to be 1.1m above walkway, non ferrous fixings
bolted to inside of parapet wall

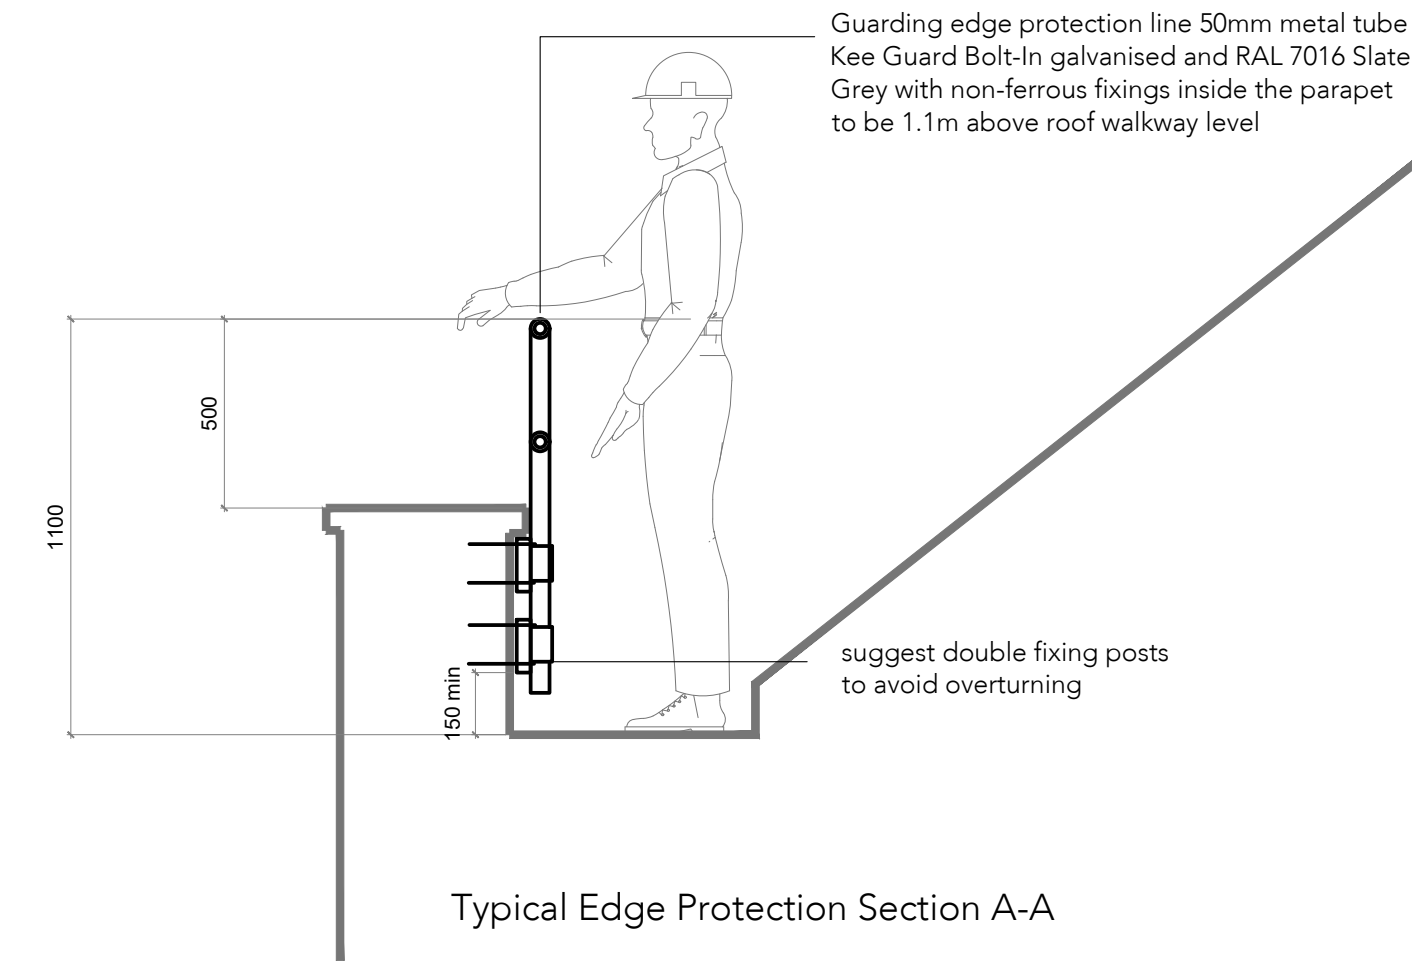

Typical Edge Protection Section A-A

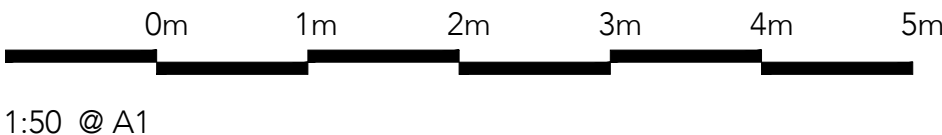

CDM Regulations 2015

- 11** Risk of asbestos exposure during abatement works. Refer to R&D survey. PPE to be worn and removal to be undertaken by competent person. Report any suspected ACMs discovered during works.
- 12** Risk of lead paint contact during removal. Refer to lead paint survey. PPE to be worn and removal to be undertaken by competent person.
- 13** Risk of falling from height/injury from high level works overhead. Scaffolding/ Fall Arrest System to be in place at all times.
- 14** Risk of injury moving materials. Manual handling to be kept to a minimum / limited distance, scaffolding to be equipped with hoist.
- 15** Risk of unauthorised access/theft/vandalism. Site security procedures to be implemented and reviewed throughout works.
- 16** Risk of works nearby to overhead services (incoming telephone line to building). Safe working area to be agreed and service supplier informed.

Rev Date/Intis Details

© The moral rights of the author are hereby asserted.
This drawing and design is the sole property of Buttress Ltd and must not be reproduced without permission.
Buttress Ltd is Registered in England and Wales: 3385073

Buttress

41 Bengal St
Manchester
M4 6AF

T 0161 236 3303
E contact@buttress.net
W www.buttress.net

Project Title	Queens Park Conservation Studio
Client	Conlon Construction Ltd
Location	Queens Park, Manchester

Drawing Title	Roof Plan Proposed Layout
---------------	------------------------------

Date	19/07/23	Scale	1:100
Checked	NC	Orig Paper Size	A1

Status **PLANNING**

Project: Origin: Zone: Level: Type: Disc: Number: Rev:

9450-BA - B1 - RF - DR - A - (04)005 - -