



SOUTHERN STREET

DEANS GATE

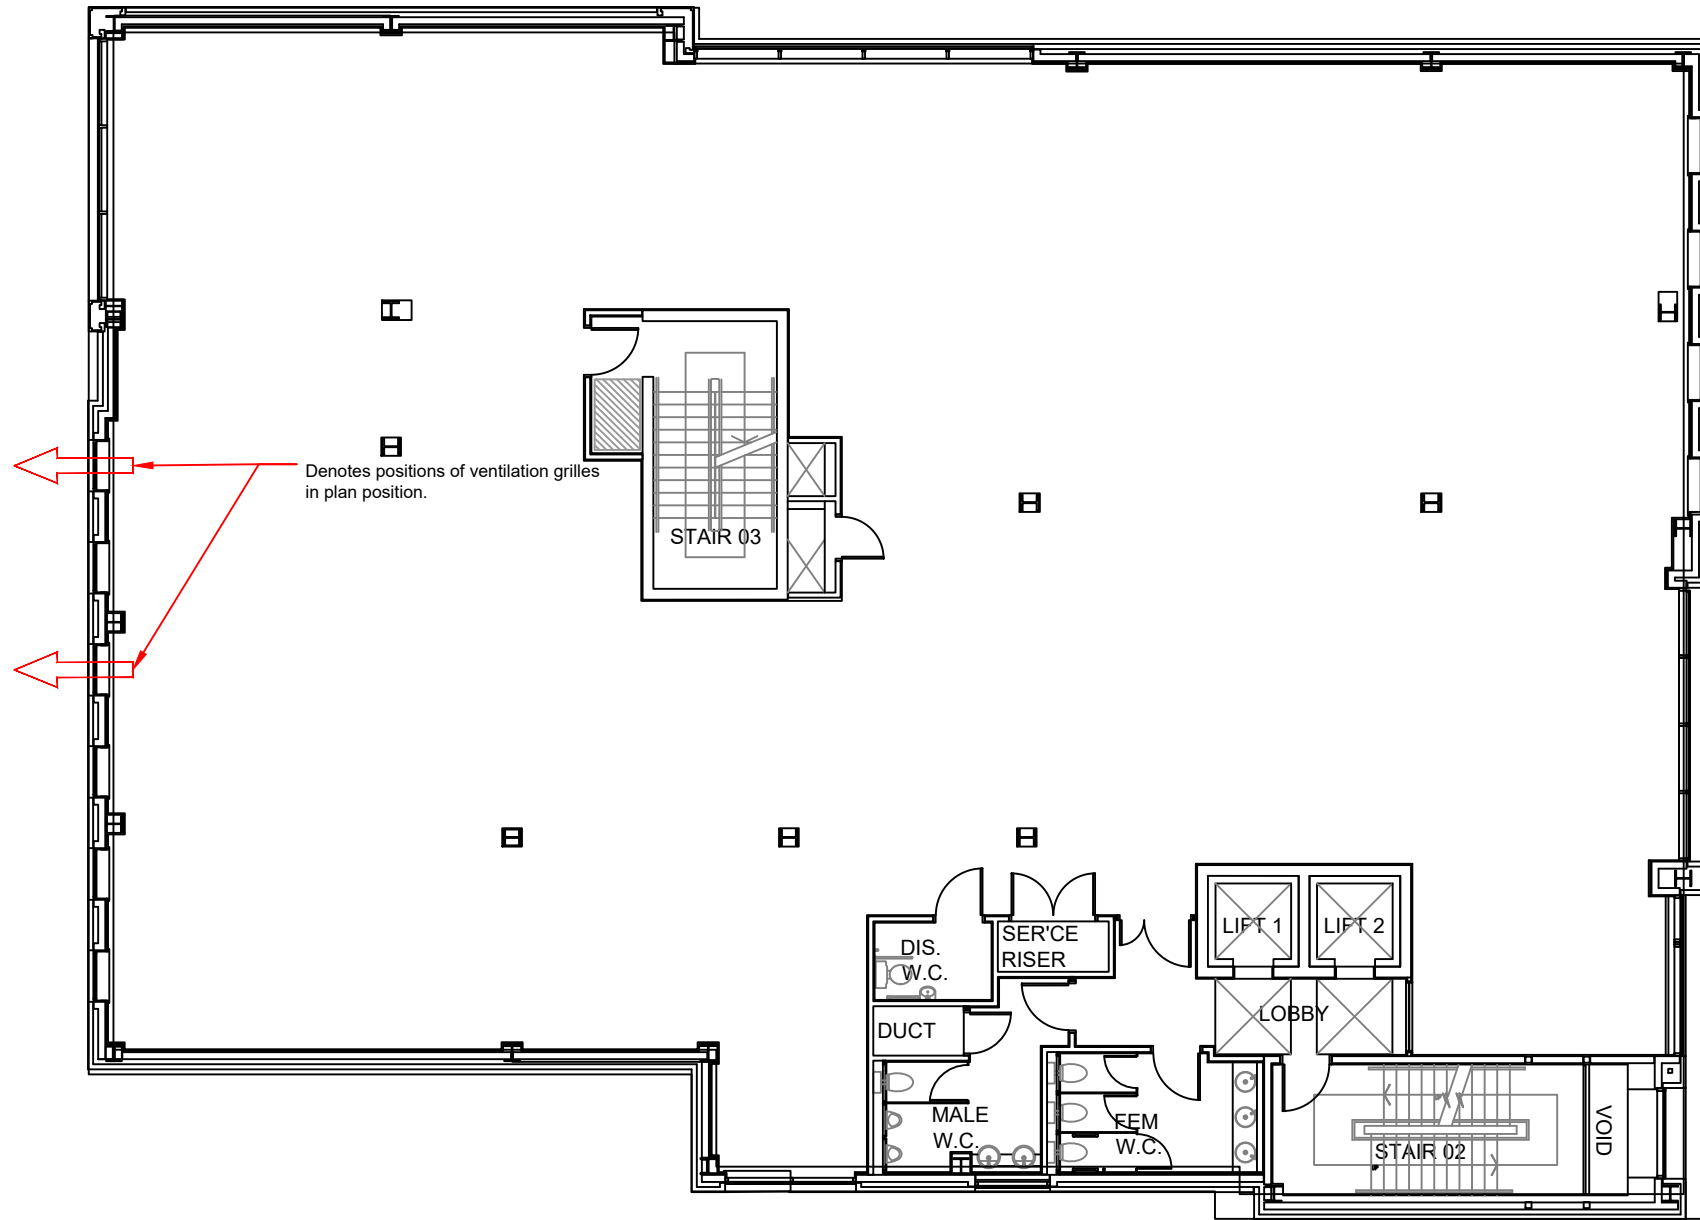

SECOND FLOOR PLAN.

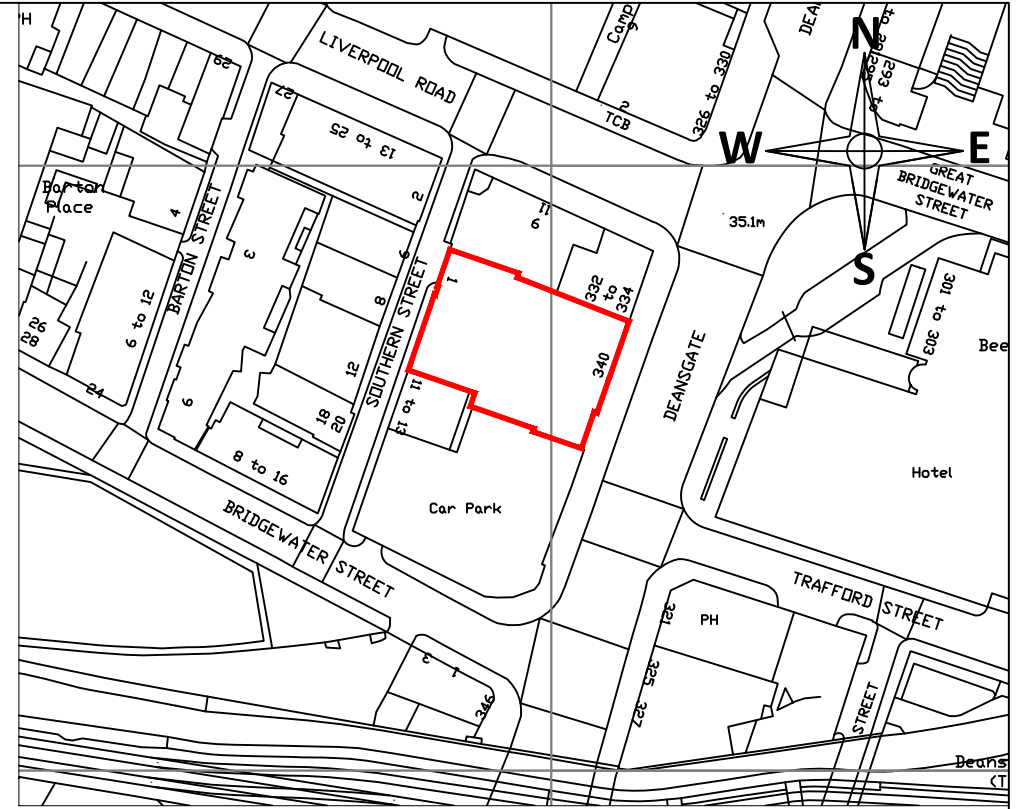

Site Location Plan 1:1250 scale.



Revisions:	
Project Name:	
340 Deansgate, Manchester, M3 4LY.	
DWG Name:	
Second Floor Plan.	
Project Number:	Date:
J.706	13.03.24
DWG No.:	REV:
J706.02	
Scale:	Checked:
1:150 @ A3	SS.

SIMONSPARROWDESIGN

Hamstead House,
540 Wilbraham Road, Chorlton, Manchester, M21 9LD.
M 07446 977054
E simon@simonsparrowdesign.com
W simonsparrowdesign.com

This drawing is copyright and should not be reproduced without written permission. Do not scale off this drawing, site check all dimensions.