

- KEY
- 1

New framed shopfront entrance with framed sliding auto doors with pocket. (MT01 - HMG Winter Silver PPC finish to frames) New laminated glazing to replace existing.

2

New framed laminated glazing panels. (All details of framing and setting out to be confirmed after survey).

3

New framed laminated glazing panels finished in RAL 5011 to rear face.

4

New 600mm high internally illuminated individual letters externally mounted on buzz bars - Aluminium and acrylic.

5

New 770mm internally illuminated projecting sign (winter silver vinly face) - Aluminium and acrylic, 30mm thick

6

New white internally illuminated surround ATM panels - Aluminium and acrylic.

~~7~~

~~New 96" Attractor panel.~~

8

Opening times sign, "We care about" sign, FSA sign on tension wires

9

New external safety manifestation.

10

Treatment of interior bulkhead to be frosted effect to rear of glass

11

New framed laminated glazing panels finished in RAL 5011 to rear face.

12

Door pockets - Due to incline with branch - can door pockets be raised above and sealed with flexible seal along base.

13

Dome CCTV cameras

14

New smart ATM machines

STATUTORY STATUS	
LISTED	NO
CONSERVATION	YES

NOTE
This drawing has been prepared from historical information that cannot be guaranteed accurate.
Responsibility is not accepted for errors made by others in scaling from this drawing. All construction information should be taken from figured dimensions only. All dimensions should be checked on site prior to the manufacture of any components. No services should pass through or over the Boxes & Parcels room. No sprinklers to be located in the Comms Room

HATCHING	
	New Secure Partition wall
	New Partition wall
	Book Room Secure wall
	Existing Partition wall
	Structural wall
	Area not in scope
	Barrier Matting
	Banking Hall Vinyl Flooring

17.09.2024	I	CT	-	Glazing above ATMs changed to blue
30.09.2024	H	CT	-	Projecting sign to 30mm width. Frosted effect to rear of glazing added. Glazing added above and around ATMs to replace aluminium
17.09.2024	G	ICT	-	Statutory status updated. Sections annotated.
12.09.2024	F	ICT	-	Signage materials added to notes.
11.09.2024	E	ICT	-	New ATM's added. Shopfront sections added
29.08.2024	D	ICT	-	Drawing stamp updated to FSD only.
06.08.2024	C	GM	ICT	Revised following: Shopfront Plan added with new facade new mullions 270x50mm. New Aluminium panels to ATMs Attractor panel omitted
17.07.2024	B	SW	ICT	Revised following: 240710 ISG Barclays Shopfront Project Combined Comments RGB. Attractor panel removed and notes updated.
12.07.2024	A	ICT	-	Revised following CRES BUK CSO Shopfront Specification

DATE :	REV	DRAWN	CHECKED	NOTES.
--------	-----	-------	---------	--------



ISG
Boleyn House,
St Augustines
Business Park,
Whitstable,
Kent CT5 2QJ







Project
MANCHESTER MKT. ST.

86 MARKET STREET
MANCHESTER
M1 1PD
PIM No.11737



Drawing Title
**FRONT ELEVATION
AS PROPOSED**

Branch Sort Code 20-55-59	Branch ID 20	Supplier Project No DH109452	
Scale 1:100@A3	Drawn ICT	Checked	Date 04/07/2024
Drg.No DH109452_031			Revision 1
Architectural Practice: ISG Design Hub			

 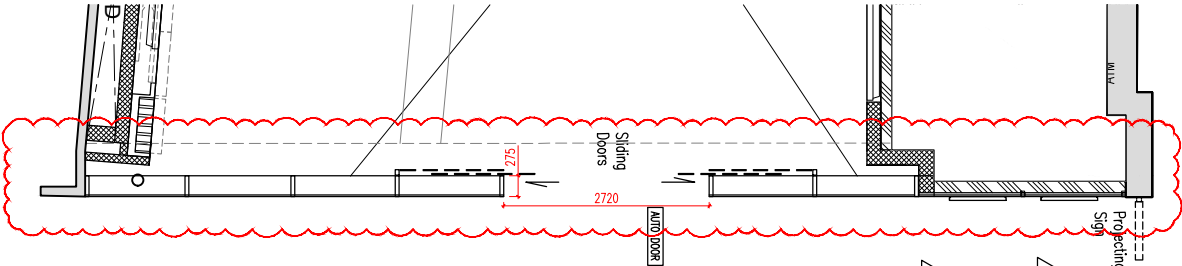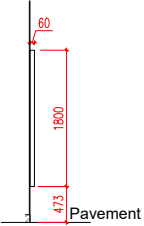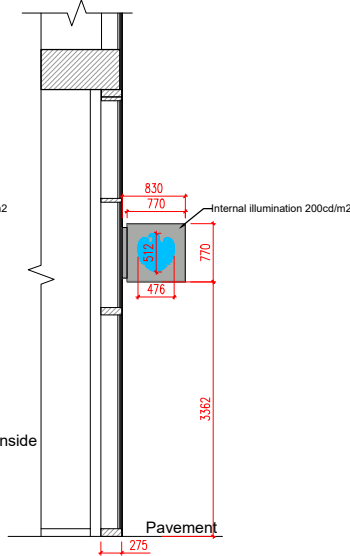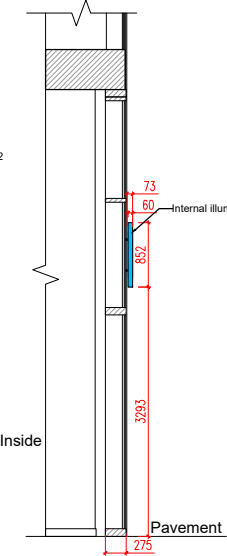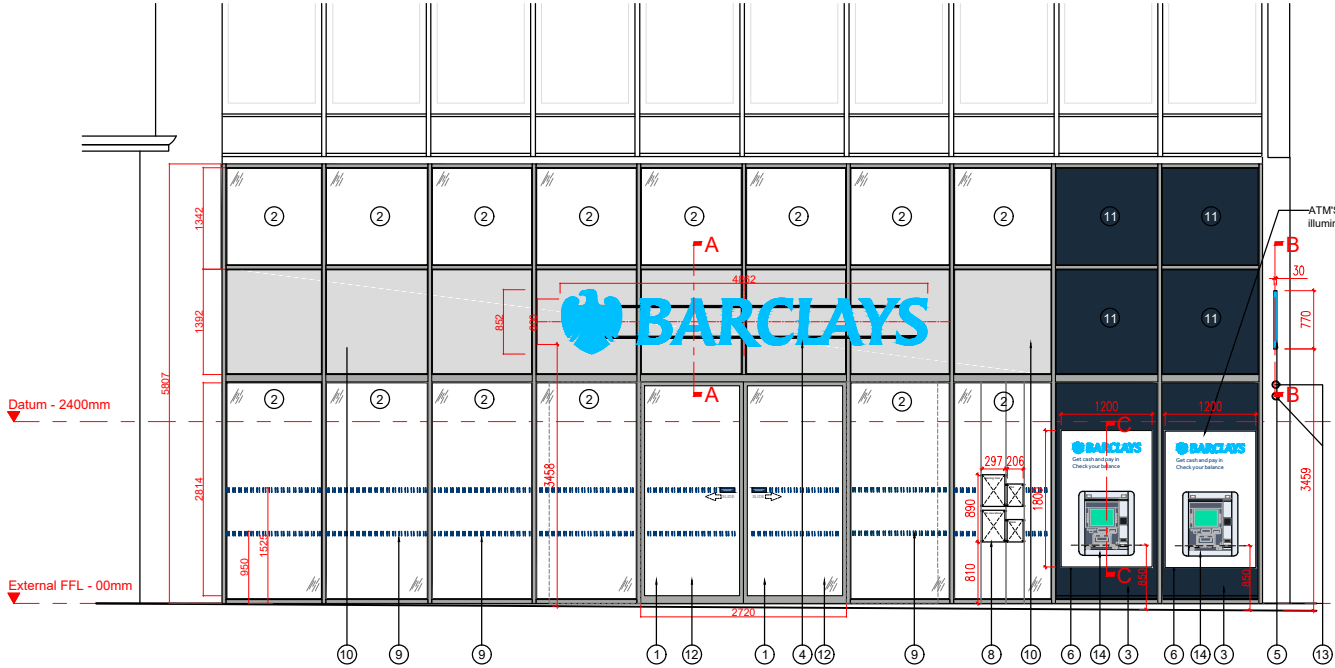

PLANNING