


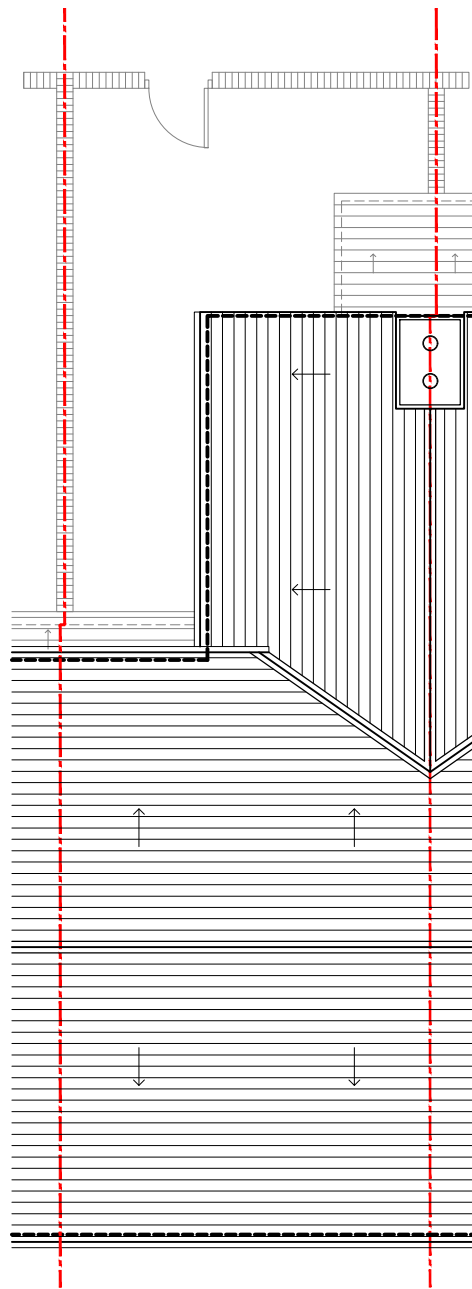

Roof

Revision	Description	Init.	Date
PLANNING			
		Project: 25 Bankfield Avenue, rear single storey extension and dormer extension	
Drawing No: NR279-PL-104		Client: [Redacted]	
Rev: -		Drawing Title: EXISTING ROOF PLAN	
Drawn By: D.J.J.	Checked: J.Albutt	Scale: 1:100@A4	Date: 28.11.2024