


Notes

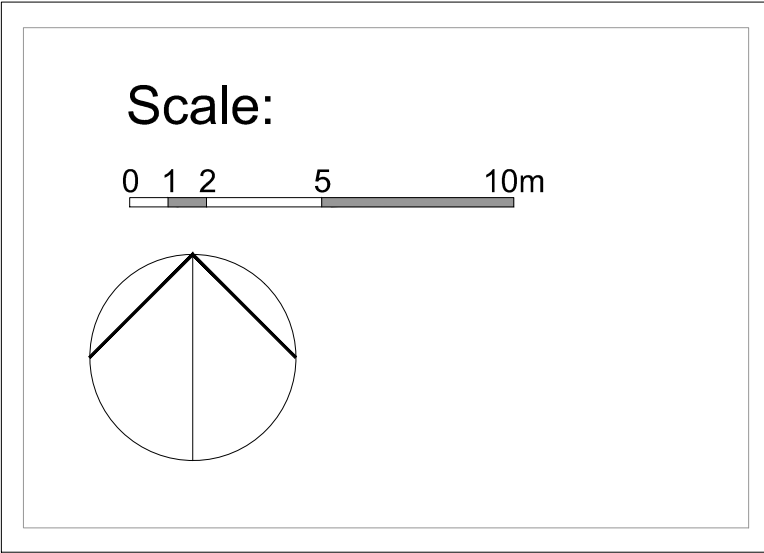

PLANNING ISSUE

P01 31.01.25 For Planning submission issue.		MS - JW	
Rev	Date	Revision Note	By Chk

walker simpson architects

33 Piccadilly
Manchester
M1 1LQ

t: 0161 228 7406
f: 0161 228 7046
e: wsa@walkersimpson.com

Project: Bridge College Extension		WSA Project ID: 0396	
Title: Existing Roof Plan			
Drawn: MS	Checked: GC	Scale: 1:200	Sheet: A1
Number: 0396-WSA-ZZ-ZZ-DR-A-1203	Status: S4	Revision: P01	