



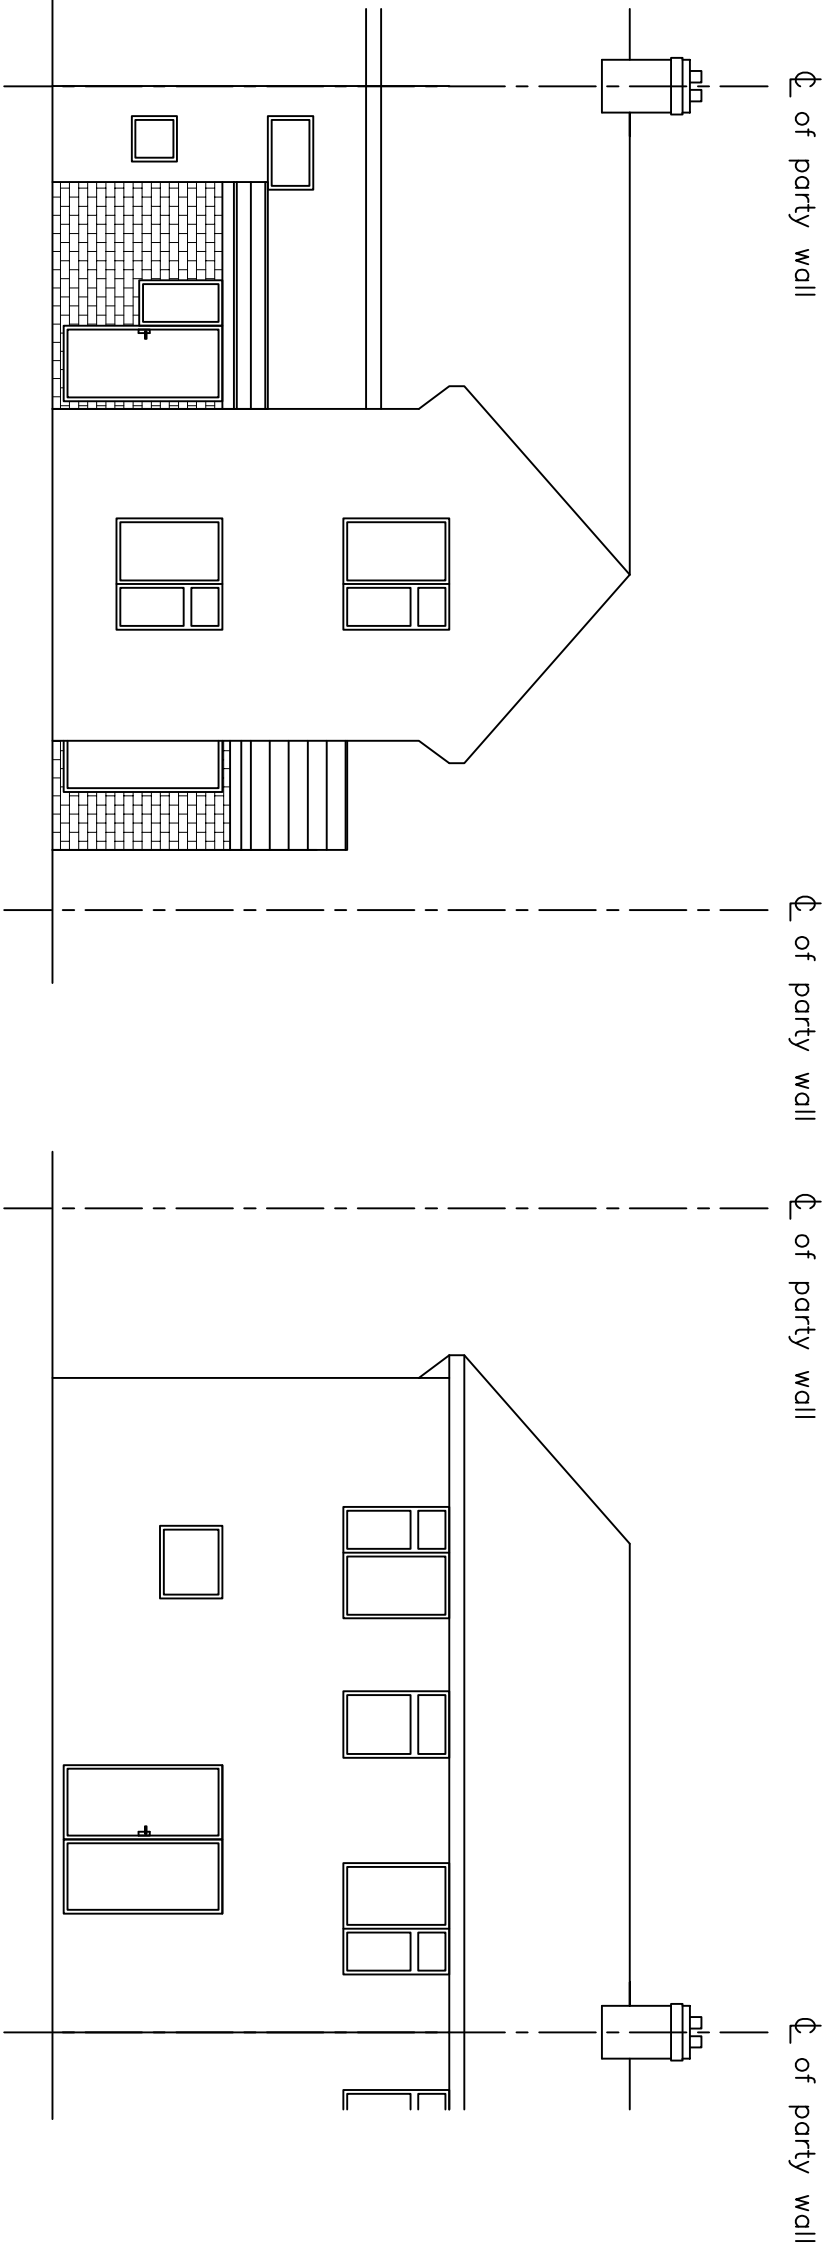

PROPOSED FRONT ELEVATION

PROPOSED REAR ELEVATION

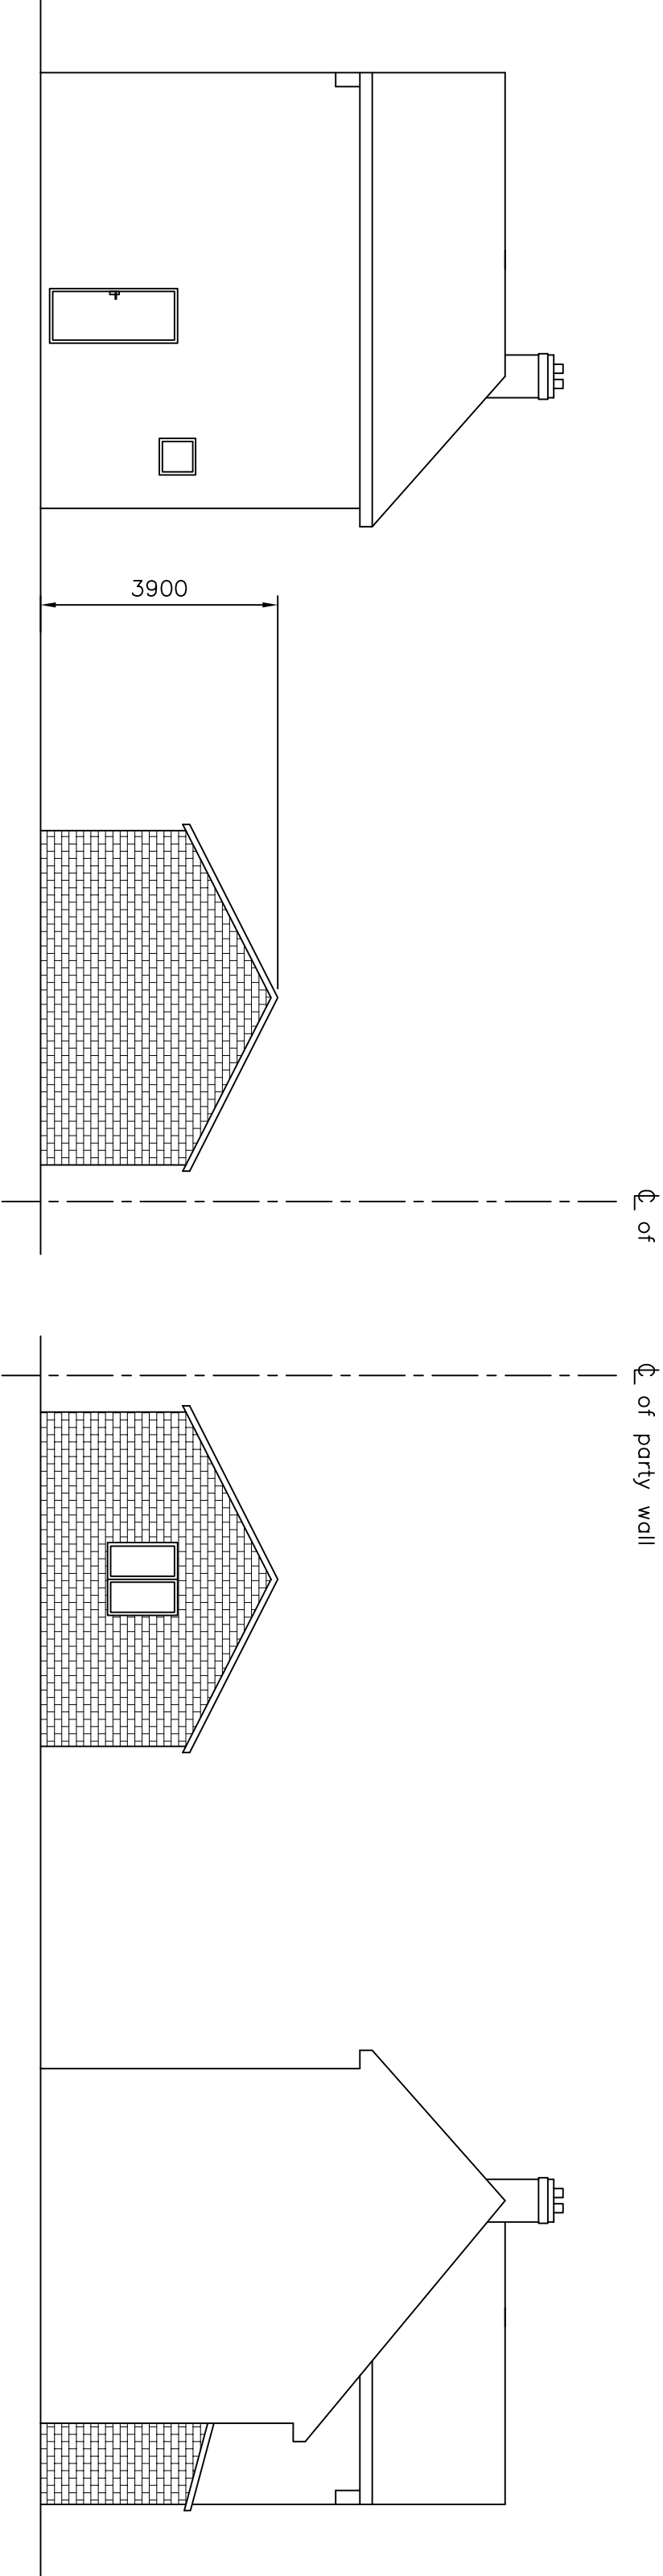

PROPOSED SIDE ELEVATION

PROPOSED SIDE ELEVATION FROM NO. 211



TITLE

PROPOSED ELEVATIONS

PROJECT

PROPOSED FRONT EXTENSION AND
OUTBUILDING TO THE REAR EXTENSION AT
213 WILBRAHAM ROAD
MANCHESTER

BLDG

SCALE

1:1

SCALE

1:100

DRN

F.A.

DATE

07/25

DRAWING No.

04

REV

C