


DO NOT SCALE FROM THIS DRAWING.
ALL DIMENSIONS TO BE CHECKED ON SITE.
(DRAWINGS MAYBE SCALED FOR LOCAL AUTHORITY & PLANNING PURPOSE ONLY)
COPYRIGHT PROTECTED.

FOR PLANNING
DO NOT USE FOR CONSTRUCTION


CONSULTANT REFERENCES IN DRAWING:

STRUCTURAL - REF/REVISION

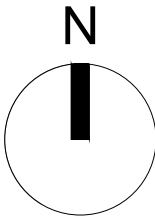


KEY


NEW CONDENSERS

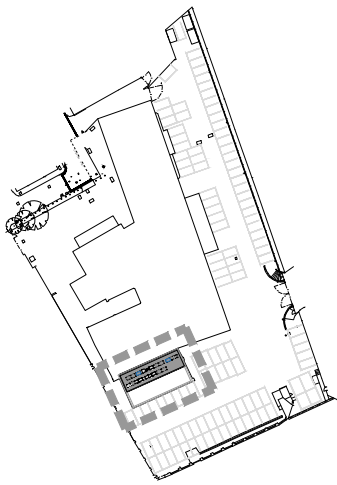

00 PROPOSED ROOF PLANT PLAN 2ND FLOOR LEVEL
160 /SCALE 1:200 @A1

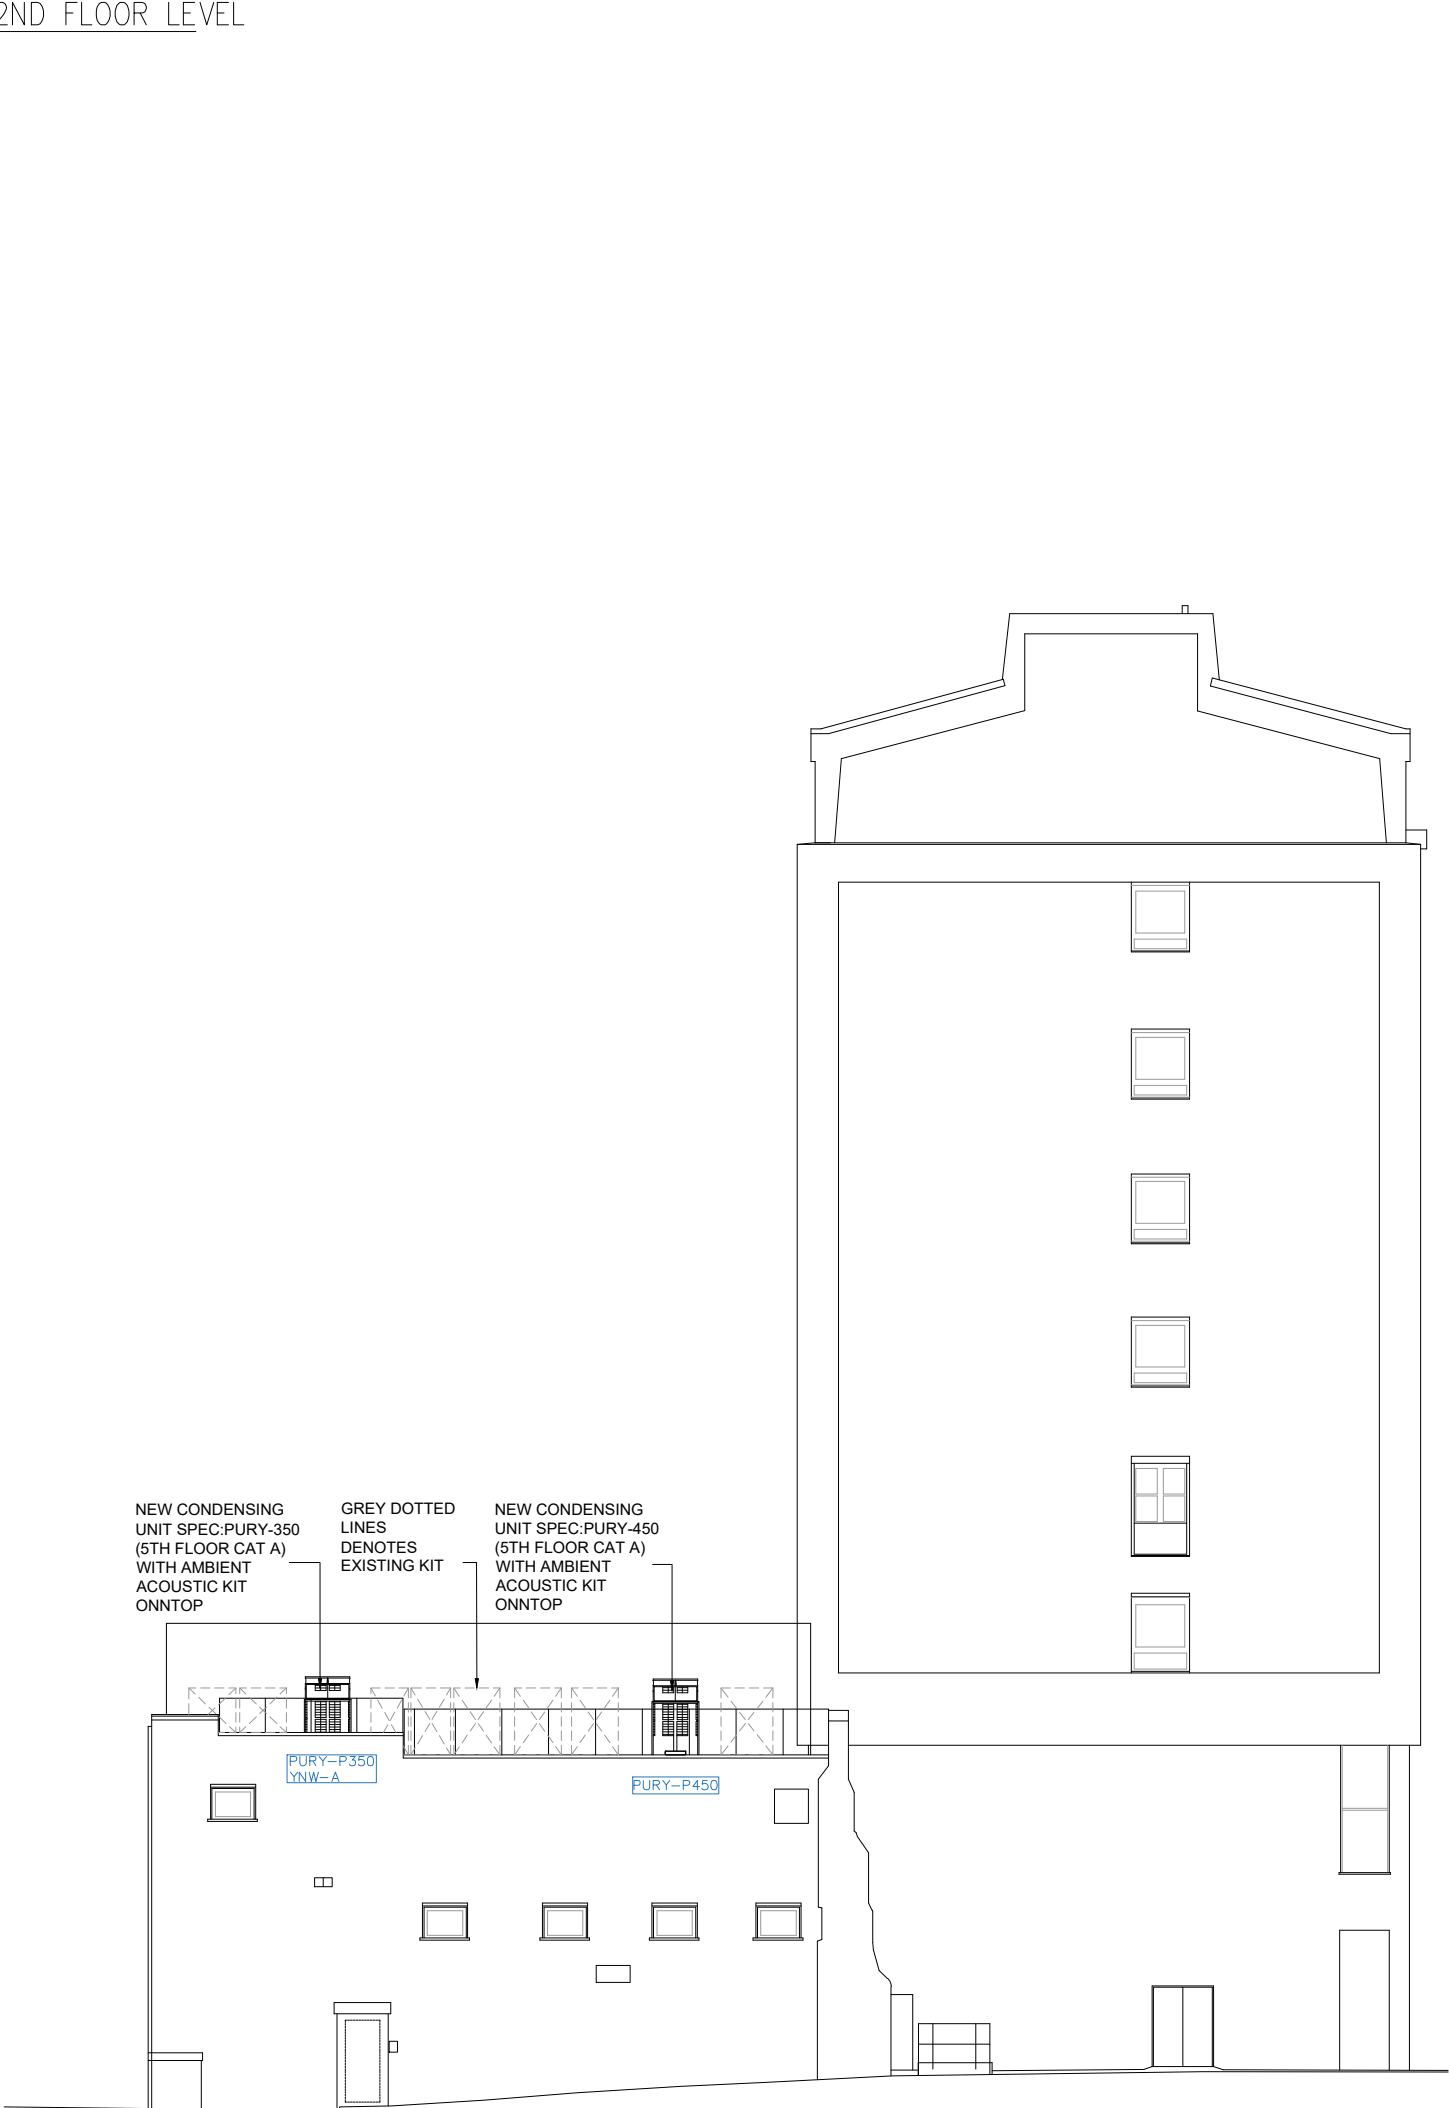

01 PROPOSED ELEVATION / SECTION
160 /SCALE 1:200 @A1

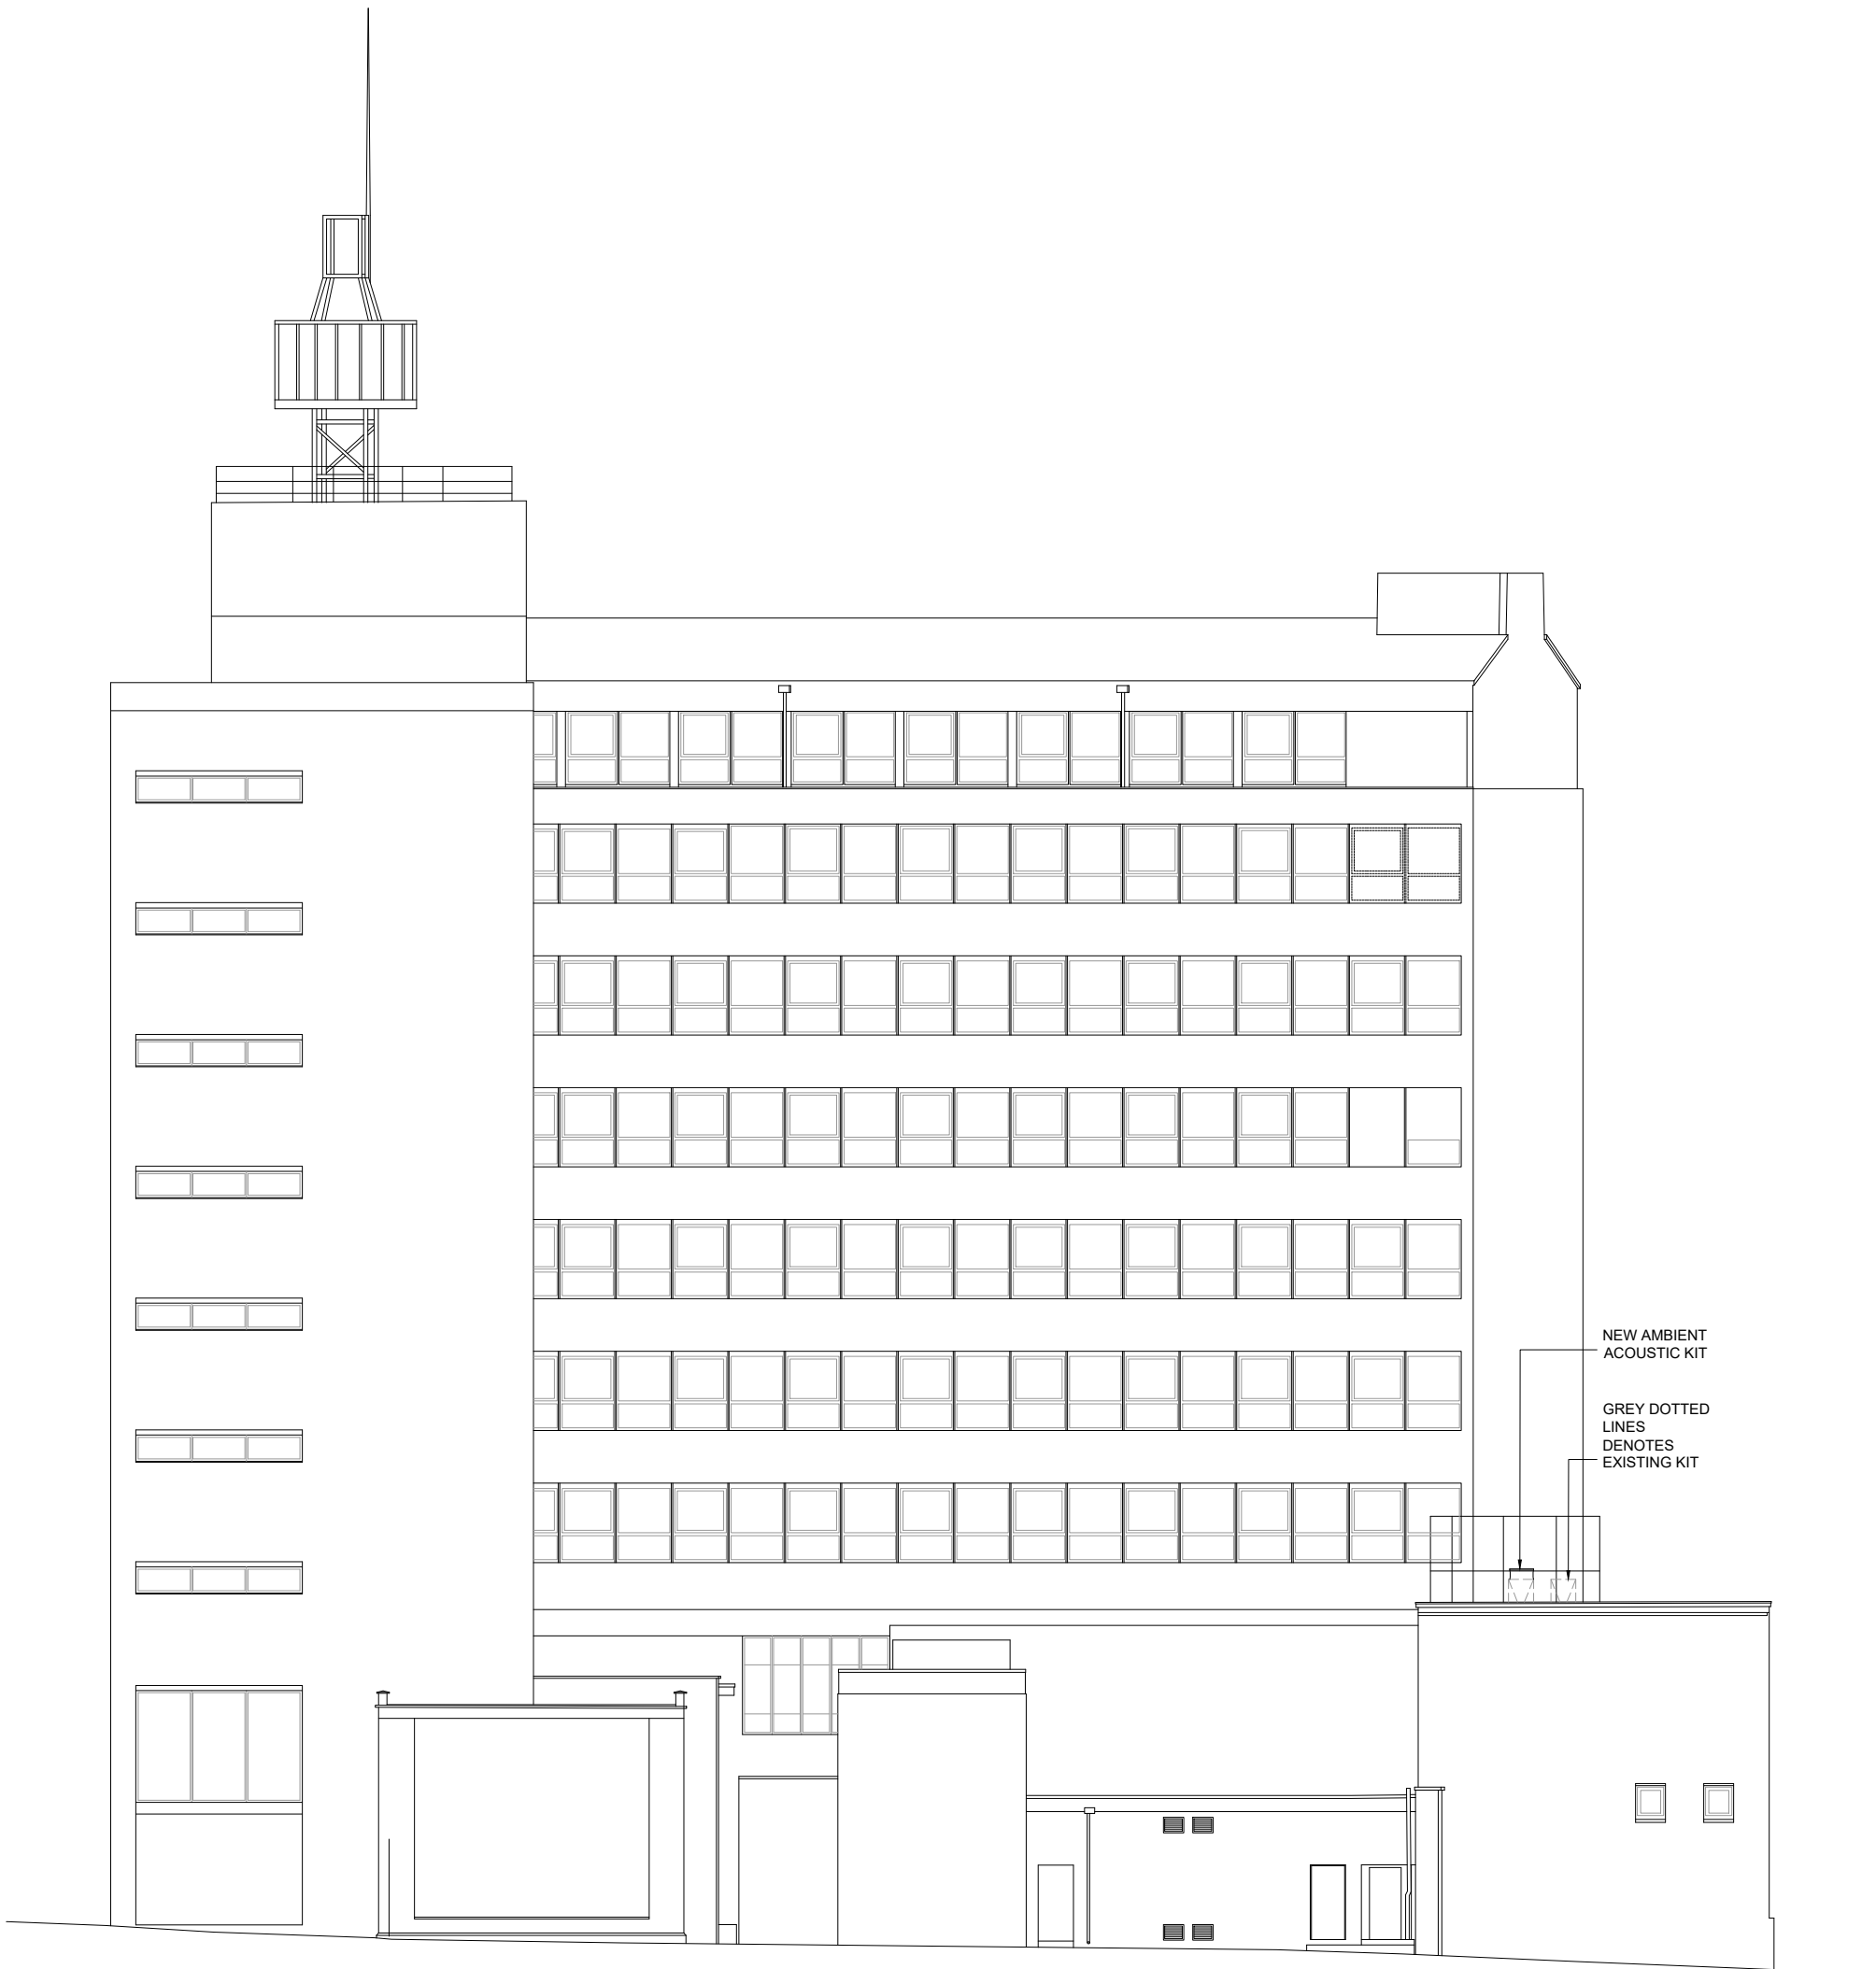

02 PROPOSED ELEVATION / SECTION
160 /SCALE 1:200 @A1



4.00	20/11/24	ISSUED FOR TENDER Issued for tender.	JW	ARB
REV	DATE	DESCRIPTION	DRAWN	CHECKED



PROJECT
**LINLEY HOUSE
MANCHESTER**

DRAWING REFERENCE
**PROPOSED MECHANICAL PLANT
ELEVATION / SECTION**

DRAWN	CHECKED	DRAWING No		
ARB	JG	BP - PL 160		
STAGE	REV	JOB REFERENCE	DRAWING SCALE	DATE
3	00	24-235	1:200@A1	29.11.24
WEBSITE	TELEPHONE	EMAIL	www.blokprojects.com	+44 (0)161 452 2668 info@blokprojects.com