


This drawing to be read in accordance with the specification/Bills of Quantities and related drawings.
No Dimensions to be scaled from this drawing. All stated dimensions to be verified on site and the designer notified of any discrepancies.

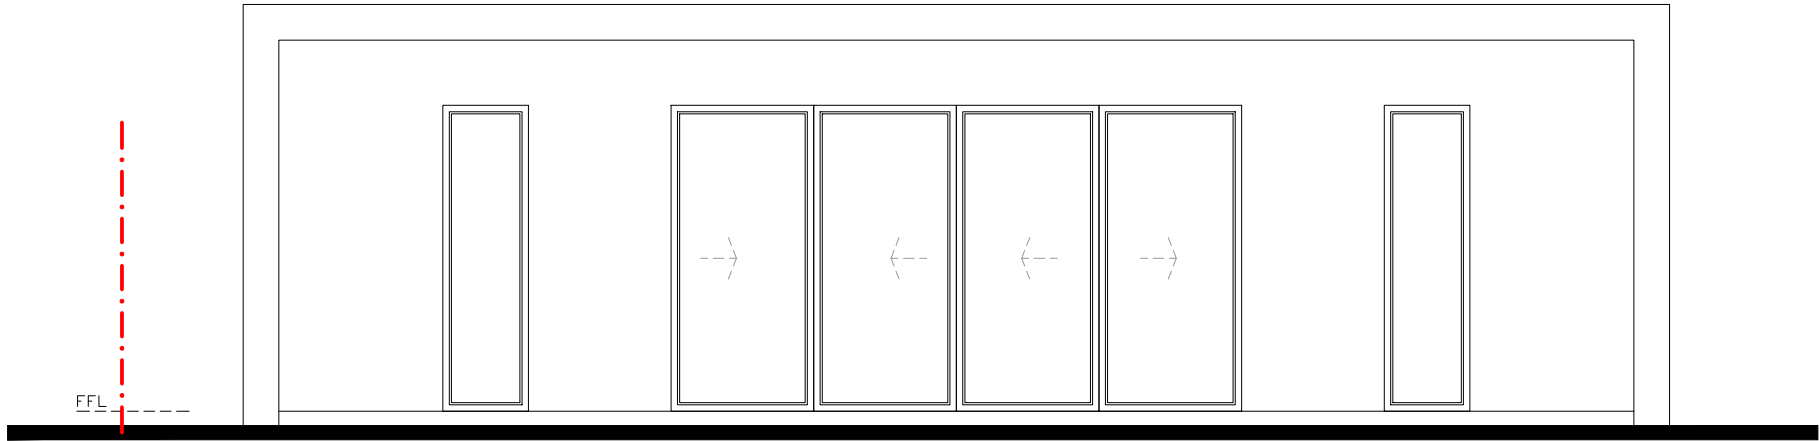

FRONT ELEVATION




REAR ELEVATION



SIDE ELEVATION (WEST)



SIDE ELEVATION (EAST)

 

FOR PLANNING

Project
217 PEEL HALL ROAD
WYTHENSHAW
MANCHESTER
M22 5HJ

Title
PROPOSED GARDEN ROOM
ELEVATIONS

Scale 1:50 @ A3	Date FEBRUARY 2025
Drawn SB	Checked -
Drawing Number 7024_PL13	Revision A

SMASHBOX

97 Alderley Road | Wilmslow | Cheshire | SK9 1PT
ARCHITECTURE DESIGN PLANNING
T. 01625 466 557 E. hello@smashboxarchitecture.com
www.smashboxarchitecture.com