


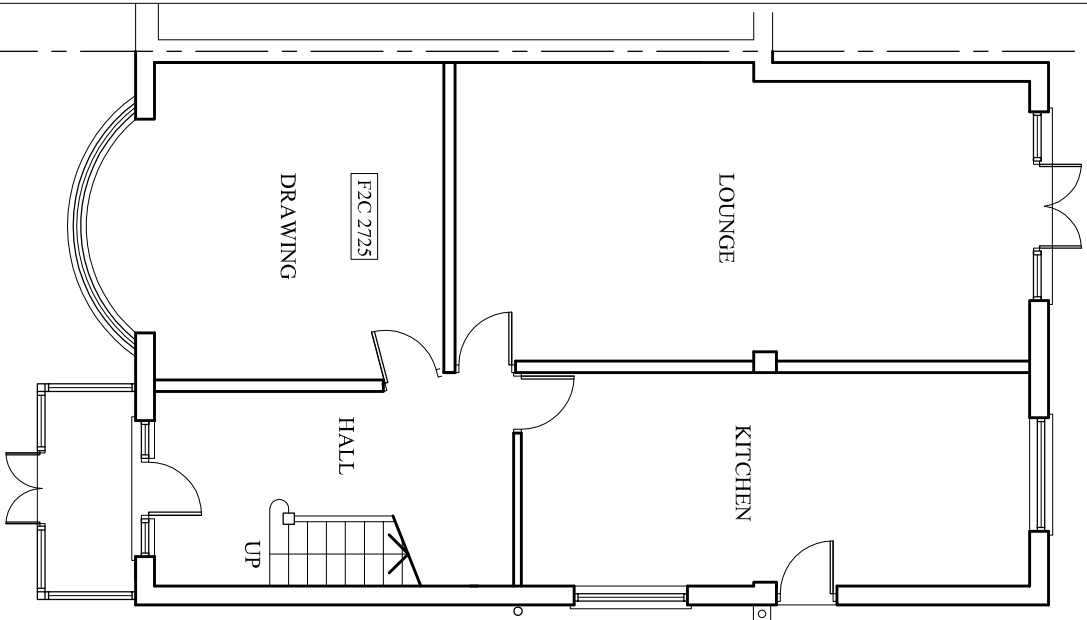
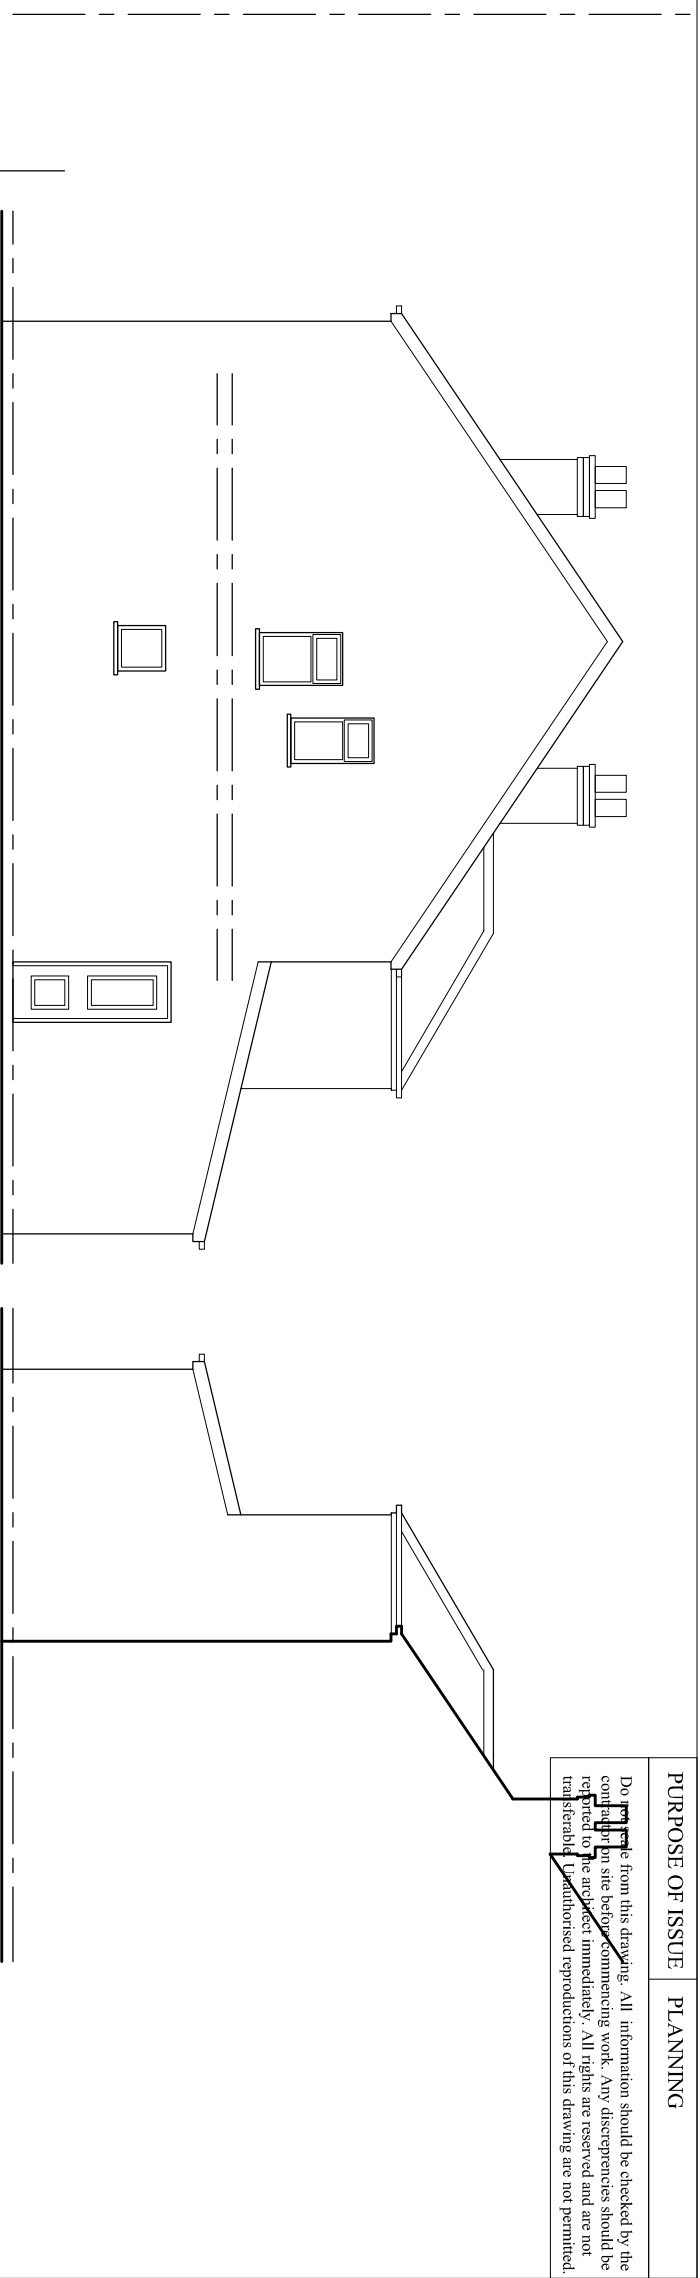


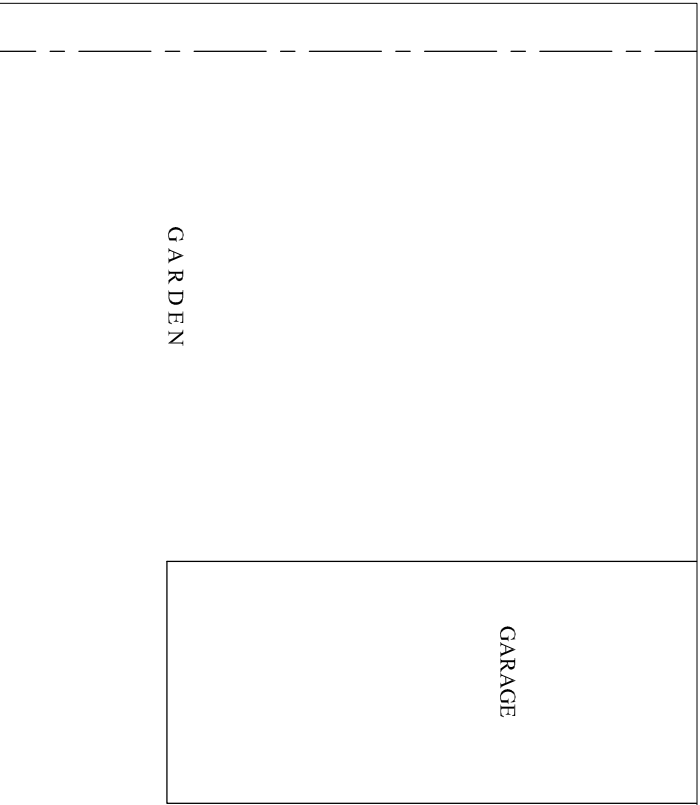


EXISTING GROUND FLOOR PLAN

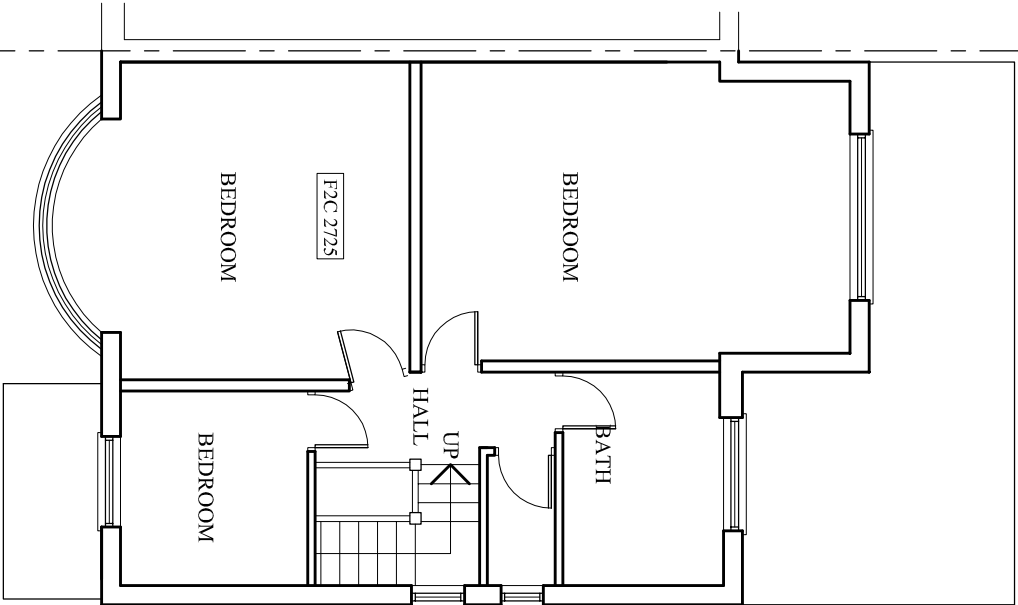

EXISTING FIRST FLOOR PLAN

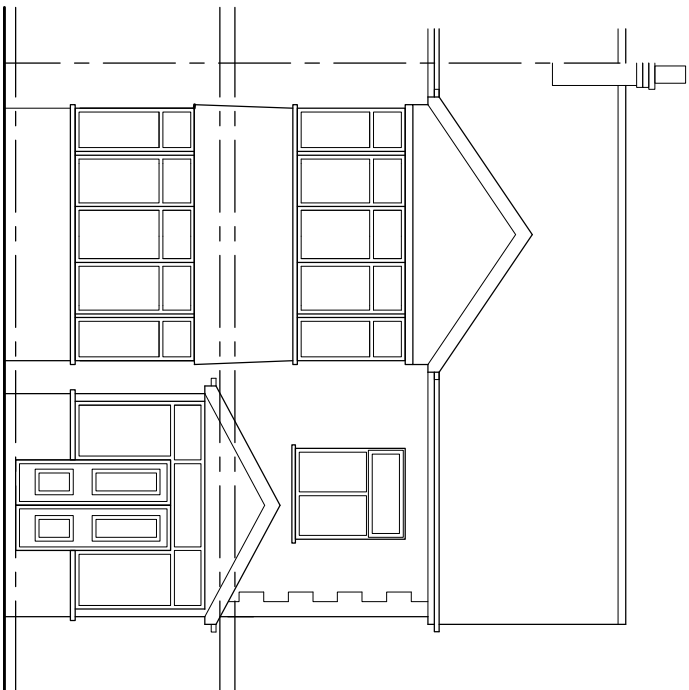

EXISTING FRONT ELEVATION

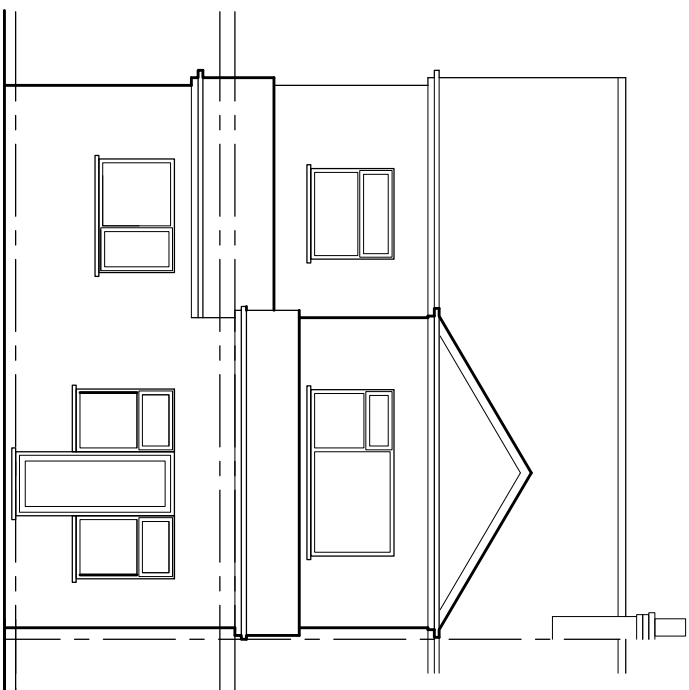

EXISTING REAR ELEVATION

PROJECT
4, St Brannocks Road,
Chorlton

CLIENT

DRAWING TITLE
Existing plan

JOB No
DRAWING No
NA-P01

SCALE
1:100@A3
DRAWN
DATE
May 2015
CHECKED BY
NA

REVISION
-
t: 0782 895 3405
e: niama@hotmai.co.uk