



Dimensioning

Figured dimensions only to be taken from these designs and drawings. Work to annotated dimensions only. All dimensions to be checked on site. Architectural designers to be informed immediately of any discrepancies before work proceeds. Drawings are to be read in conjunction with relevant specifications, structural engineers and service engineers' drawings.

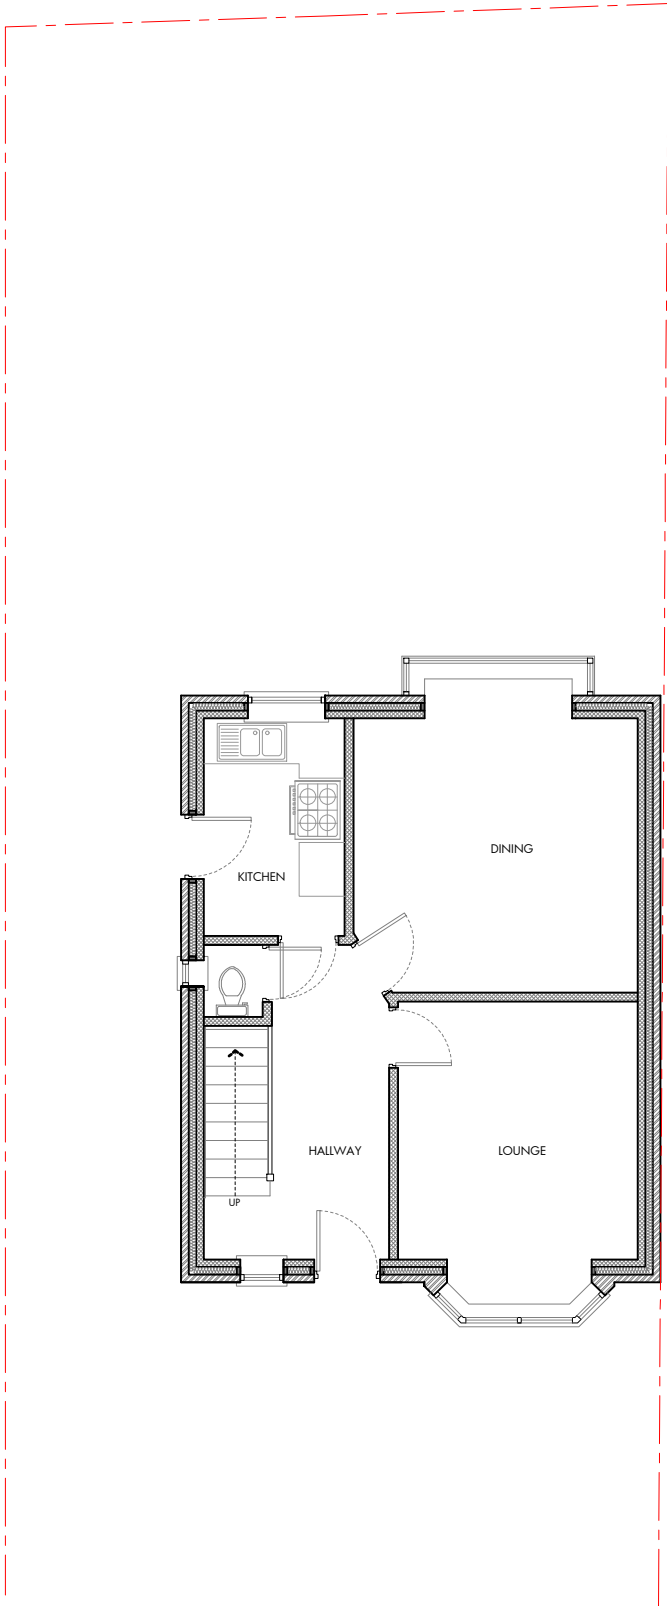

EXISTING GROUND FLOOR PLAN
1:100 @ A3

0m 1m 3m 5m

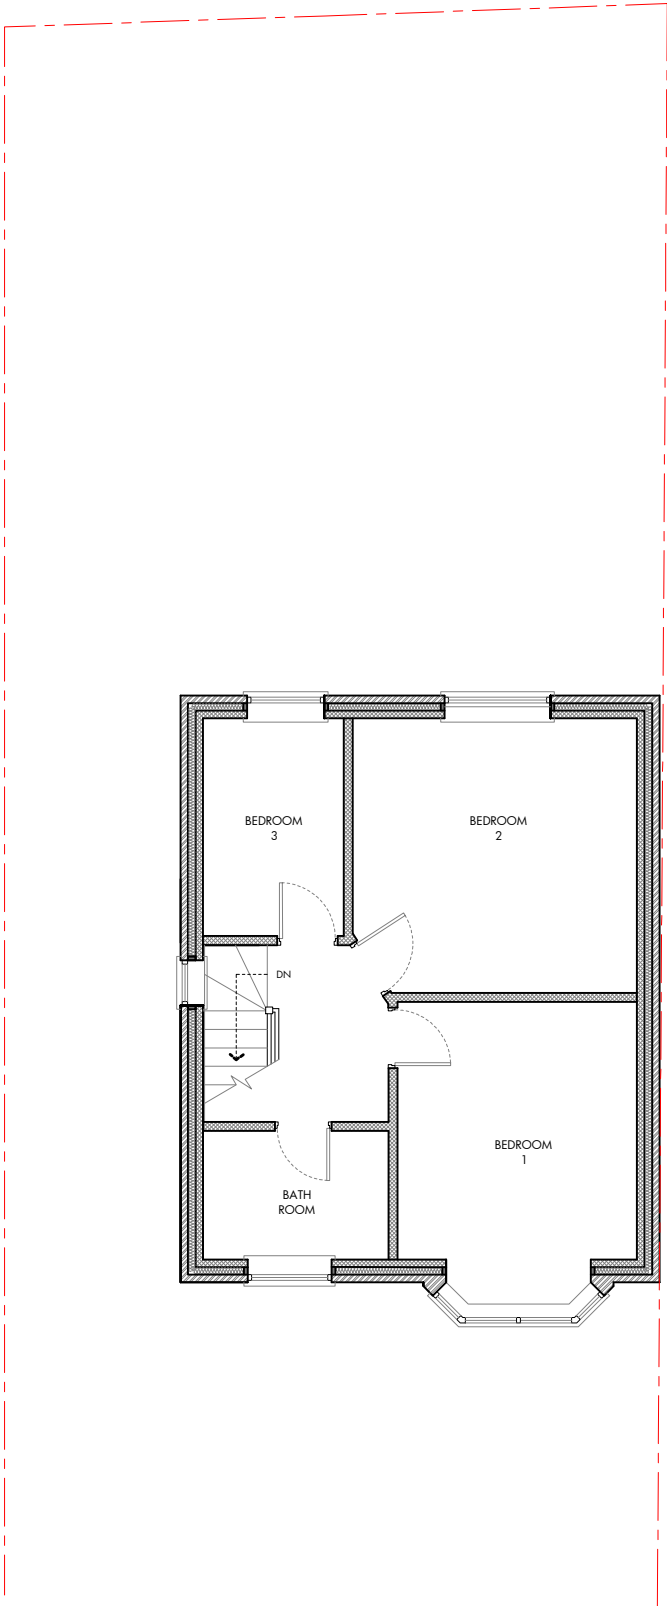

EXISTING FIRST FLOOR PLAN
1:100 @ A3

Rev	Date	Description
-	16/01/25	Issued to client for comments



S A L E M
ARCHITECTS
Architecture | Masterplanning | Graphics

CLIENT:
Homeowner

PROJECT:
10 Dobroyd Street,
Crumpsall,
M8 5AD

TITLE:
Existing Plans

REV:


SCALE:
1:100 @ A3

DATE:
January 2025


DRAWING NO.
Sheet 2

Dimensioning


Figured dimensions only to be taken from these designs and drawings. Work to annotated dimensions only. All dimensions to be checked on site. Architectural designers to be informed immediately of any discrepancies before work proceeds. Drawings are to be read in conjunction with relevant specifications, structural engineers and service engineers' drawings.

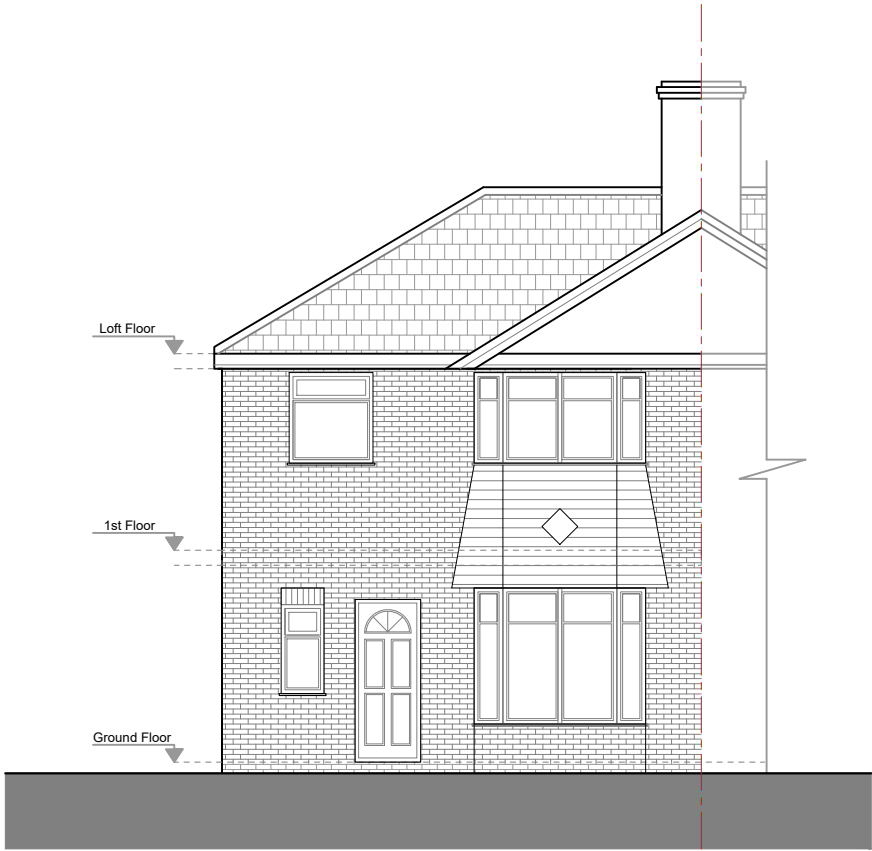


EXISTING FRONT ELEVATION
1:100 @ A3
0m 1m 3m 5m

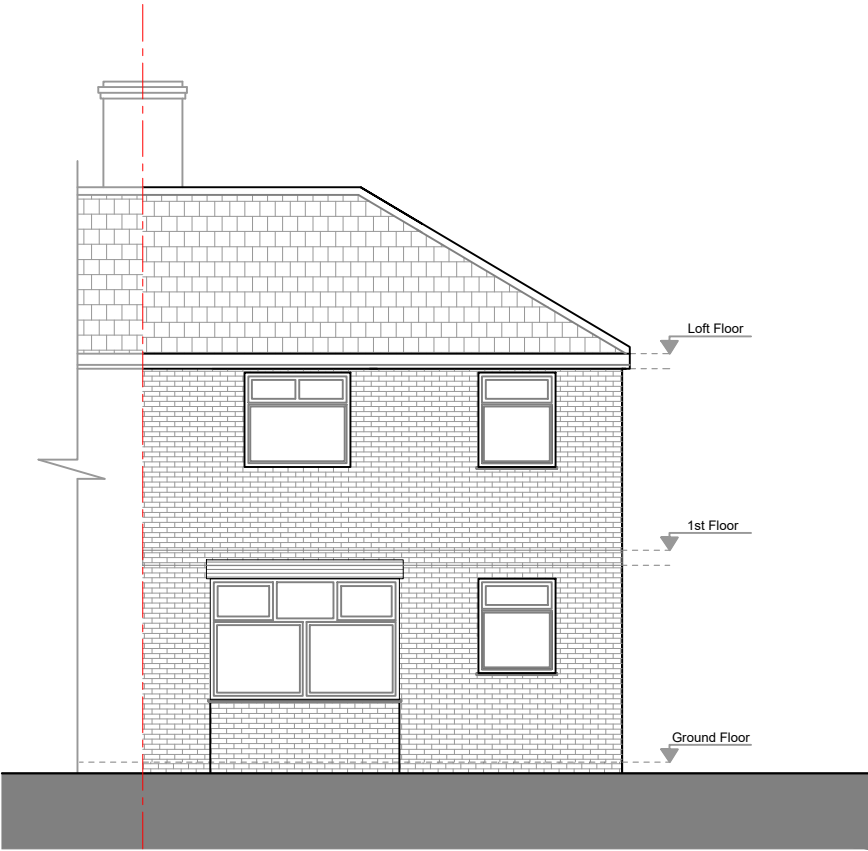

EXISTING REAR ELEVATION
1:100 @ A3

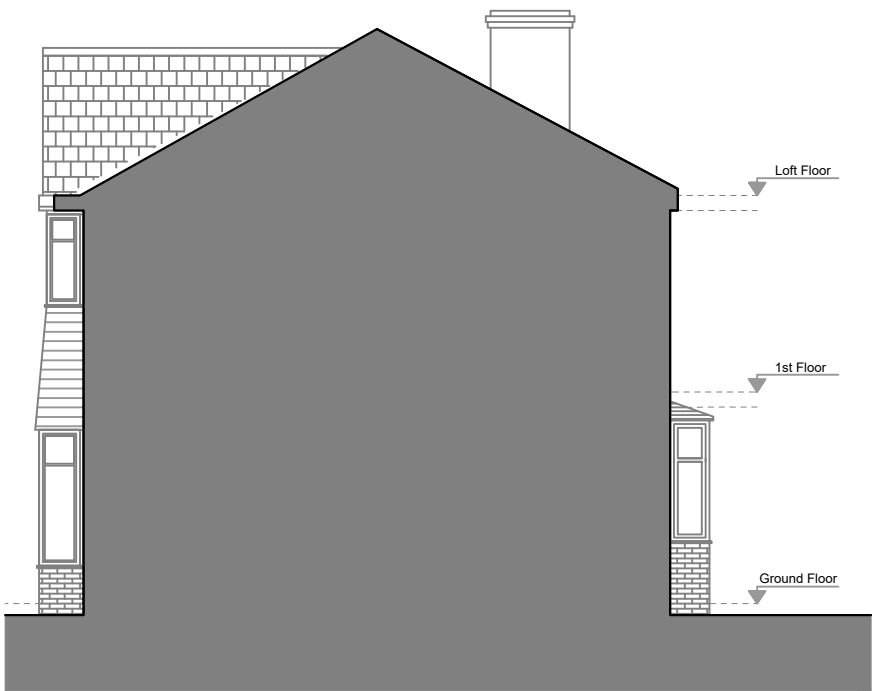

EXISTING SIDE SECTION
1:100 @ A3

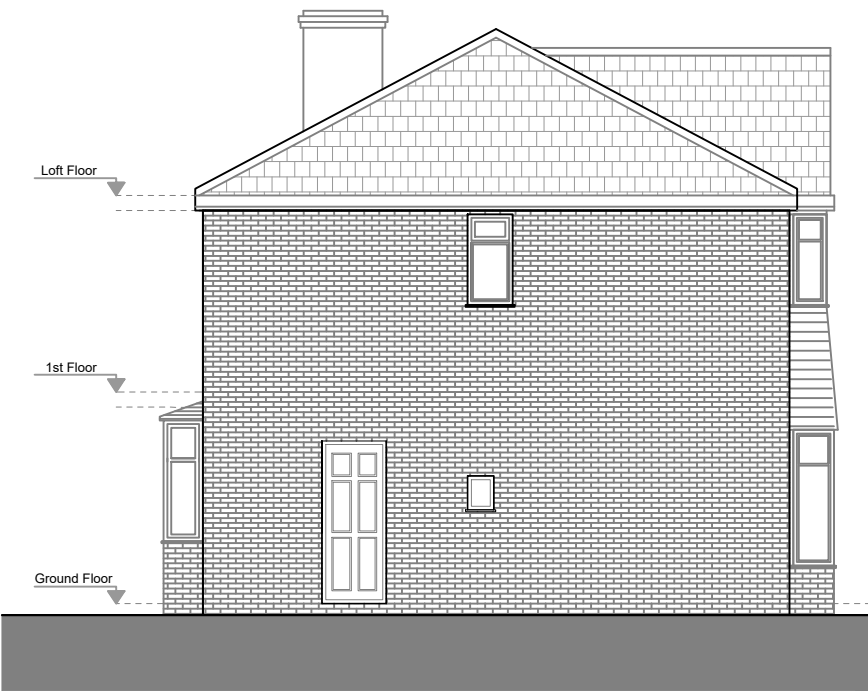

EXISTING SIDE ELEVATION
1:100 @ A3

Rev	Date	Description
-	16/01/25	Issued to client for comments



S A L E E M
ARCHITECTS
Architecture | Masterplanning | Graphics

CLIENT:	Homeowner	REV:
PROJECT:	10 Dobroyd Street, Crumpsall, M8 5AD	DATE:
TITLE:	Existing Elevations	January 2025
SCALE:	1:100 @ A3	DRAWING NO.
		Sheet 4