



PLAN 1:200

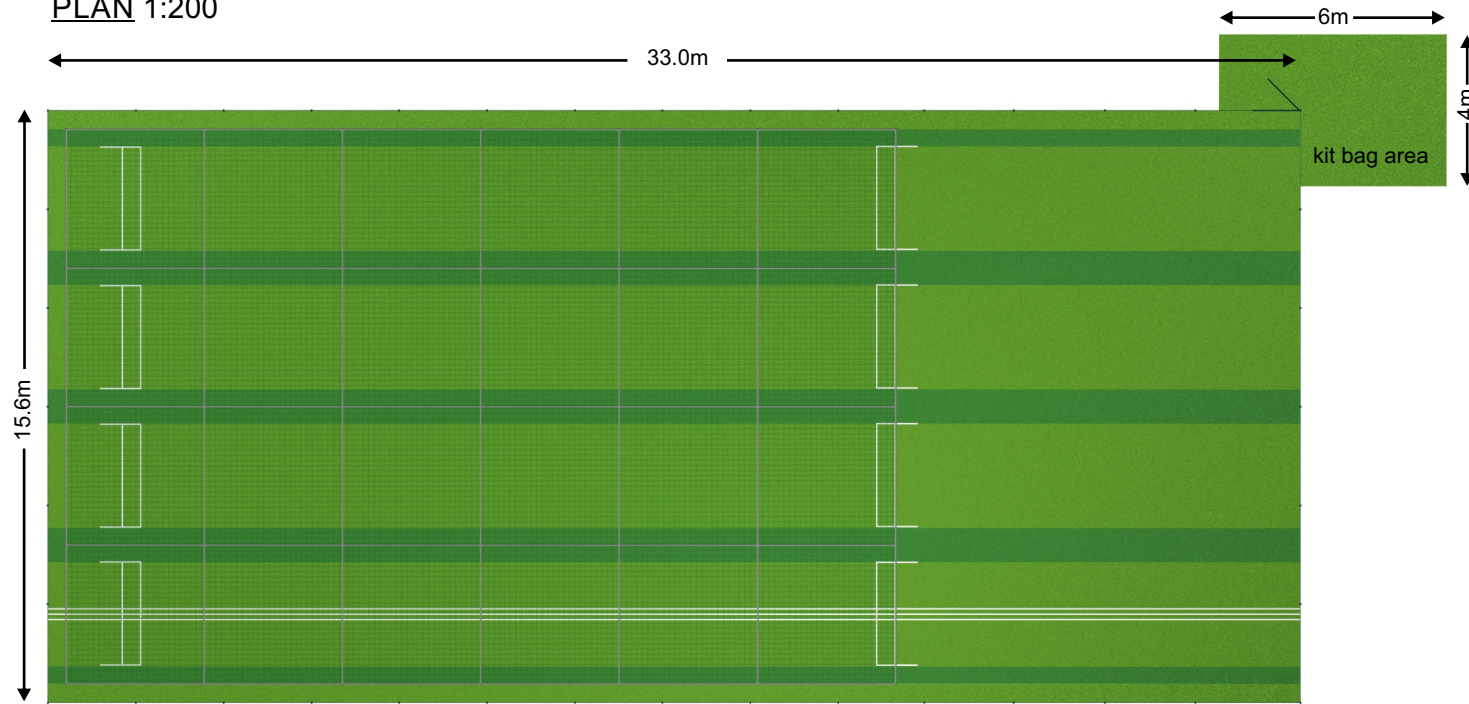

REAR ELEVATION 1:200

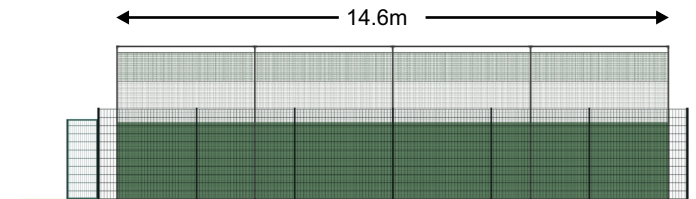

SIDE ELEVATION 1:200



FRONT ELEVATION 1:200



Burnage Academy for Boys	
DRAWING NO: ELL-828-3374	SCALE: 1:200 at A4
DRAWN BY:	Fraser Law
DATE: 15/10/24	SIZE: A4