




CENTRAL ROAD

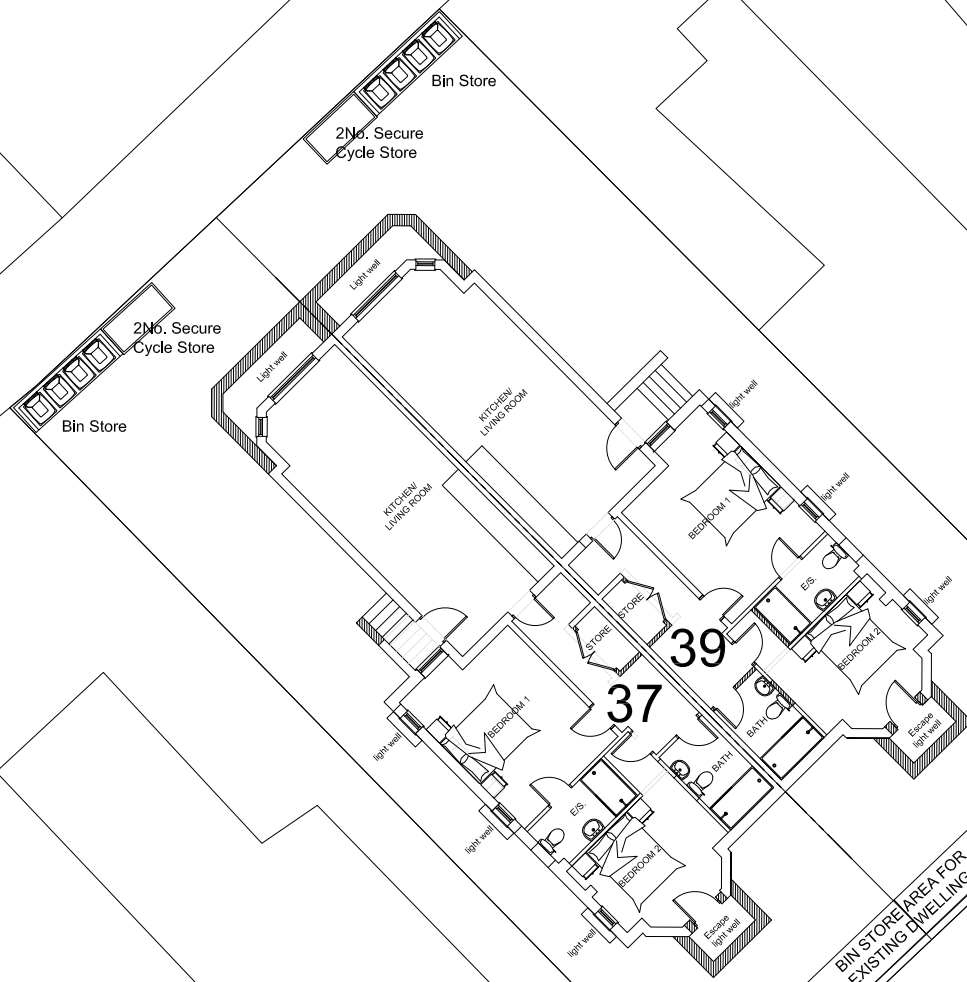

SCALE 1:200

A	FIRST ISSUE	RW	18.11.24	
REV	DESCRIPTION	BY	DATE	
 HOWARD & SEDDON A.R.I.B.A. CHARTERED ARCHITECTS 64 WASHWAY ROAD SALE, CHESHIRE, M33 7RE TEL NO. 0161 - 973 8296 FAX NO. 0161 - 962 3485 E-MAIL : ADMIN@HOWARDANDEDSDON.CO.UK		PROJECT/TITLE PROPOSED SITE PLAN SHOWING PROPOSED BASEMENT ACCOMMODATION 39 CENTRAL ROAD DIDSBUY M20 4YE	DRAWN ET	DRG No. 14,740/09
			DATE 14.11.24	
		CLIENT JOHN WILLIAMS & PAUL LEAVY	SCALE 1:500(A4)	AMENDMENT A