


Plot Stamp: C:\Users\mte5sc4\OneDrive - The University of Manchester\Live Projects\8967 Uni Library - Muriel Stott refurb\05 Drawings & Specifications\3 Proposed\1 Architectural\Muriel Stott Library Planning.dwg Plot Date and Time Stamp: 18/02/2025 07:01:52

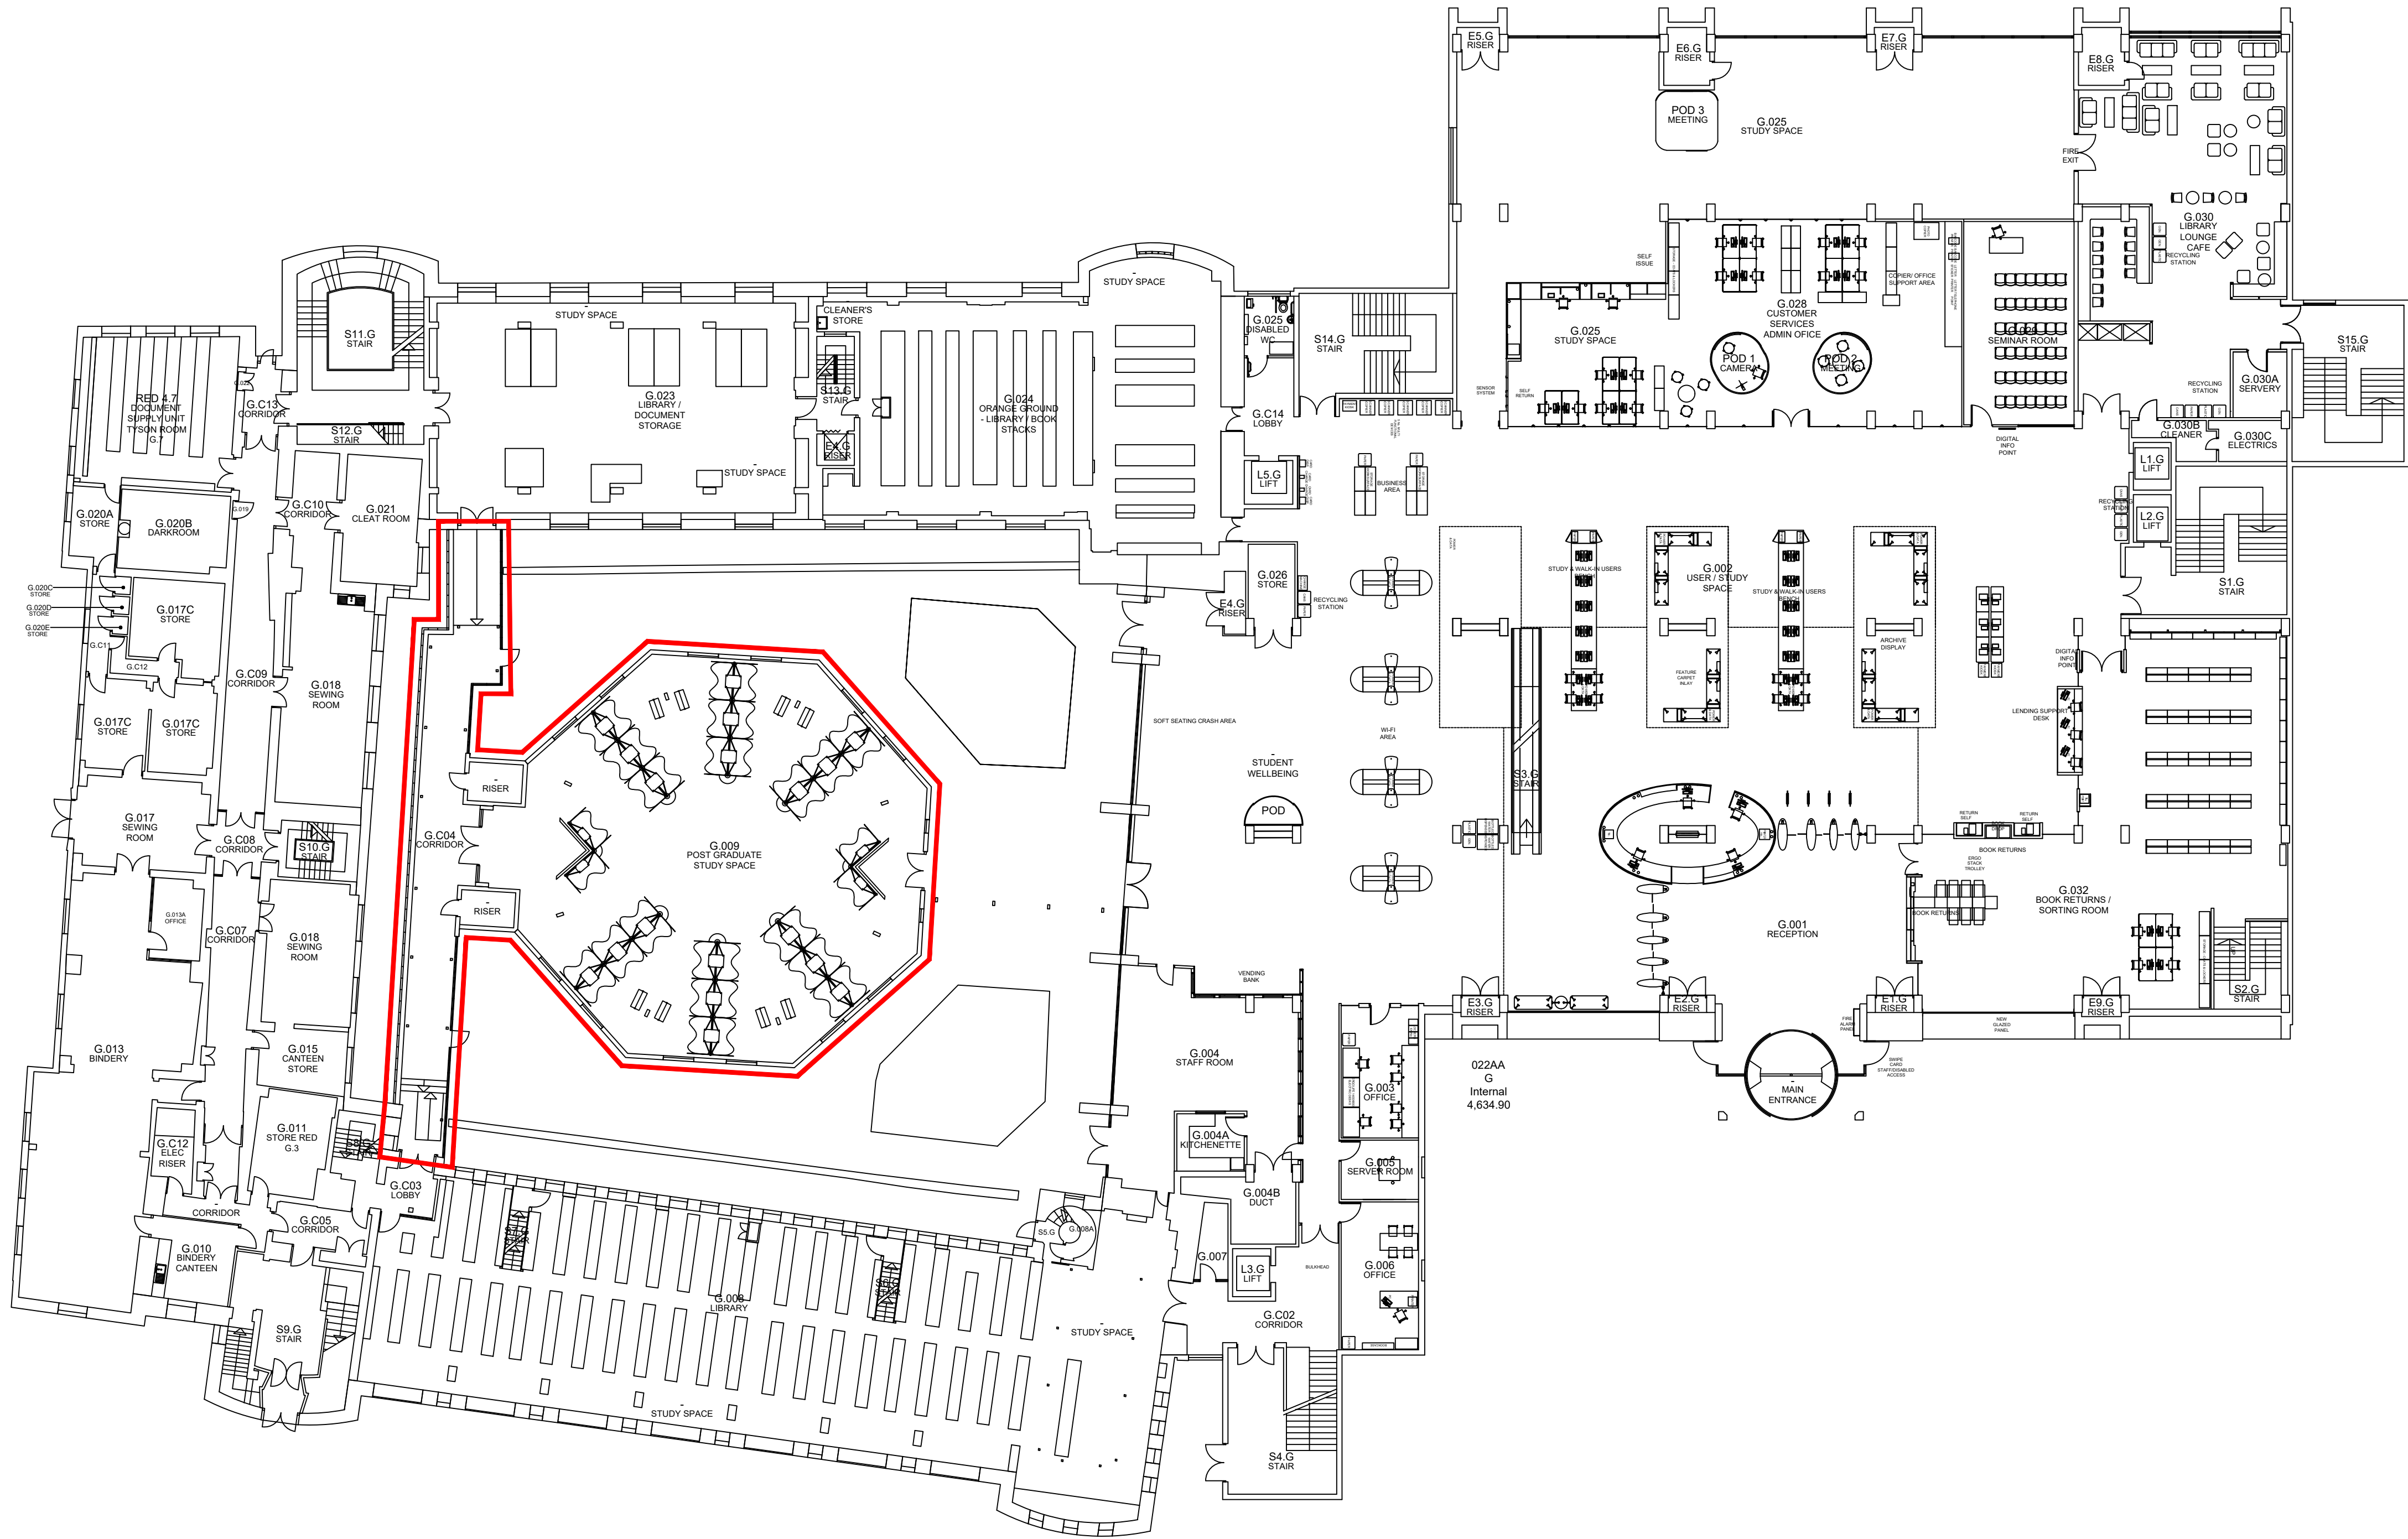

NOTES

1. DO NOT SCALE FROM THIS DRAWING.
2. ALL MEASUREMENTS ARE IN MILLIMETERS UNLESS STATED OTHERWISE.
3. THIS DRAWING IS TO BE READ IN CONJUNCTION WITH THE SPECIFICATION AND ALL RELEVANT ARCHITECTURAL, ELECTRICAL, MECHANICAL AND STRUCTURAL DRAWINGS.
4. © UNIVERSITY OF MANCHESTER. THIS DRAWING MUST NOT BE REPRODUCED WITHOUT PERMISSION.
5. DIRECTORATE OF ESTATES AND FACILITIES TO BE NOTIFIED OF ANY DISCREPANCIES.

Rev	Description	Date	By	Chk'd	Auth
-----	-------------	------	----	-------	------



The University of Manchester
Directorate of Estates and Facilities
Beyer Building
The University of Manchester
Oxford Road
Manchester
M13 9PL

Drawing Status
PLANNING

Project
MURIEL STOTT LIBRARY

Building Name
THE UoM LIBRARY

Site Name
OXFORD ROAD

Sub Site Name
-

Drawing Title
SITE PLAN

PM	CT	Drawn	CT	Checked	-	Authorised	-
Scale @A1	Date	27/01/2025	Date	-	Date	-	-
Drawing No.	8967-P002	Revision	-	-	-	-	-