



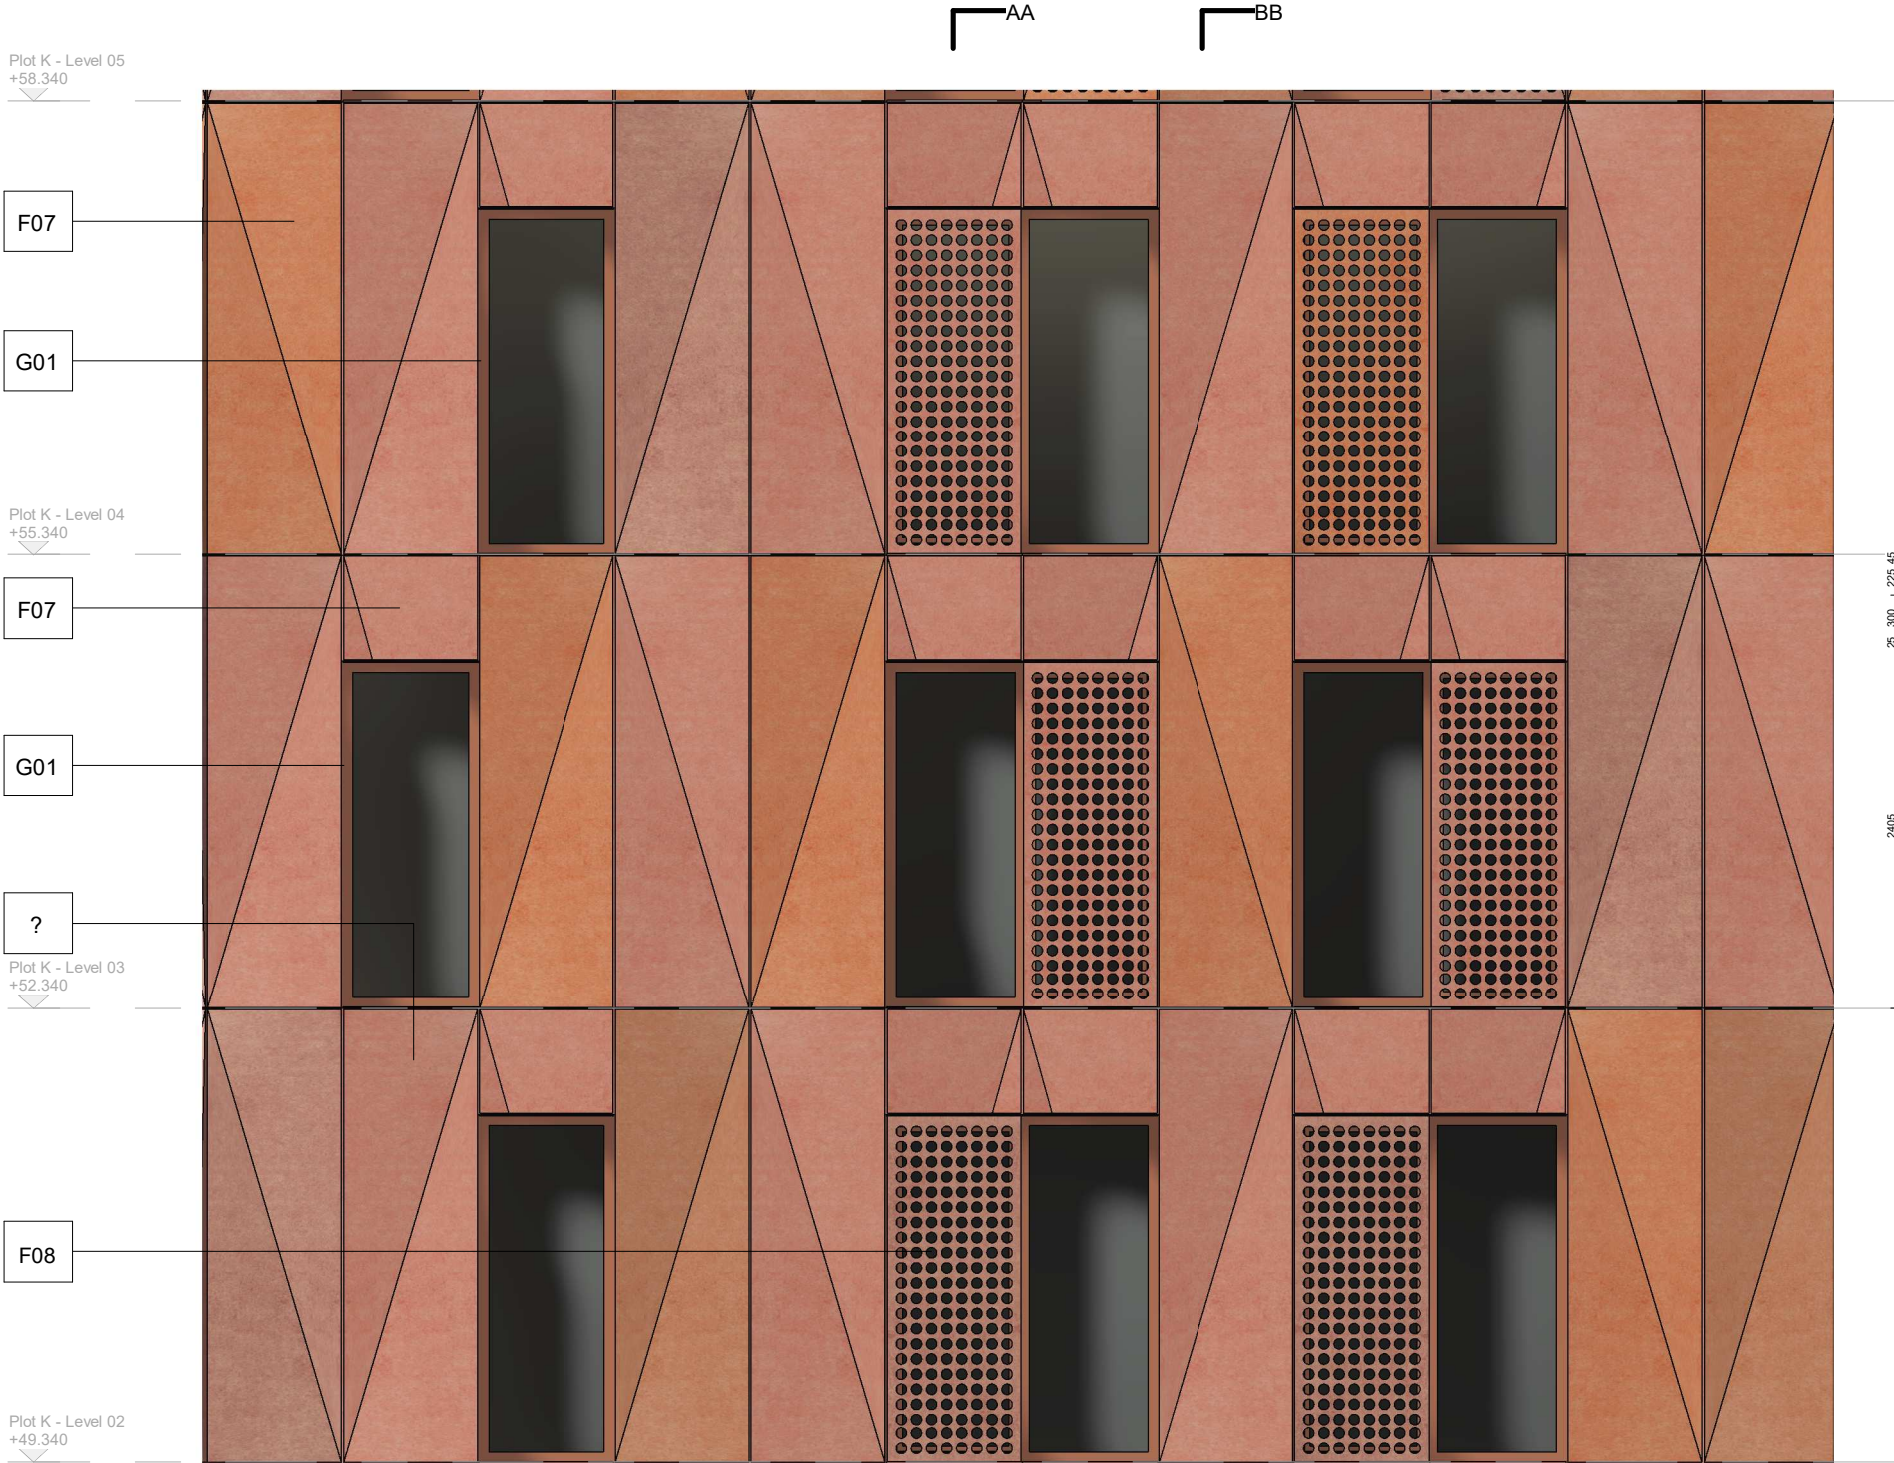


K2 West Elevation_Typical Bay 04

1:50

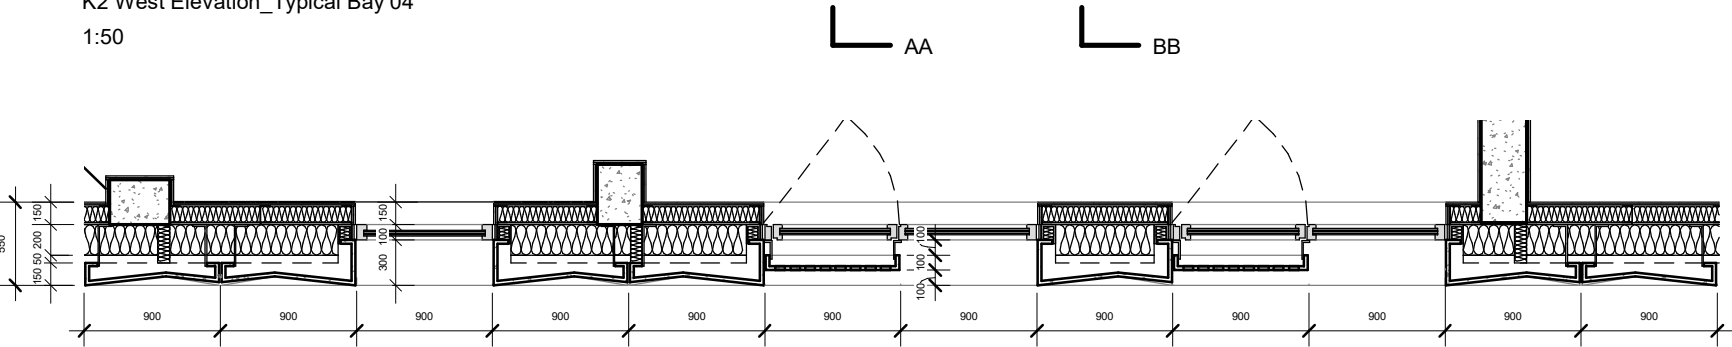

K2 West Elevation_Typical Bay Plan 04

1:50

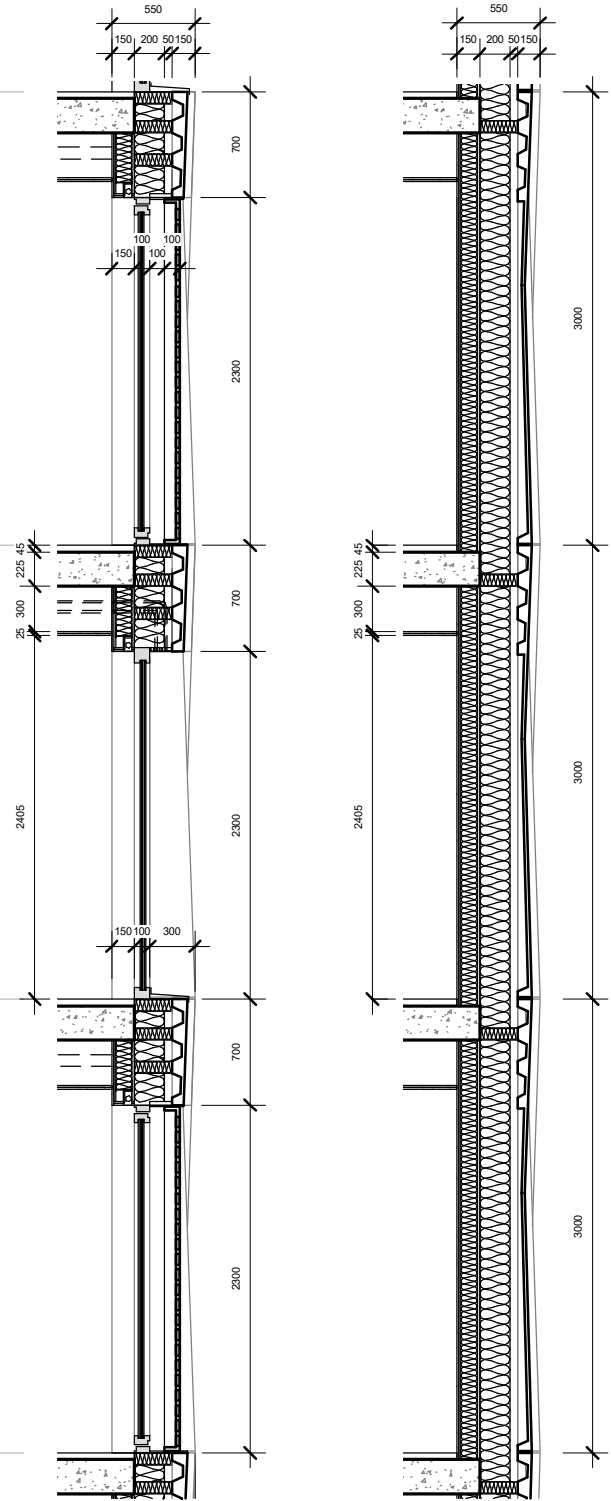

K2 West Elevation_Section AA

1:50

K2 West Elevation_Section BB

1:50

General Notes

No implied licence exists. This drawing should not be used to calculate areas for the purposes of valuation.
Do not scale this drawing for construction purposes. All dimensions to be checked on site by the contractor and such dimensions to be their responsibility.
All work must comply with relevant British Standards and Building Regulations requirements. Drawing errors and omissions to be reported to the architect.

Notes

Facades

F07 GRC moulded panel in varied shades
- Red Orange RAL 2001
- Tomato Red RAL 3013
- Salmon Orange RAL 2012
- Salmon Pink RAL 3022

F08 Perforated GRC moulded panel in varied shades to match


Glazing & Doors

G01 PPC aluminium window / door
- coppery red finish

G08 PPC aluminium sill in coppery red



Key Plan

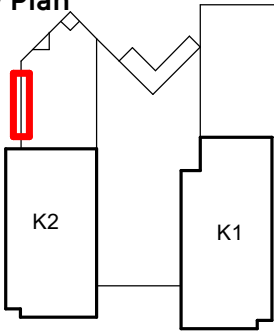

3 Brewhouse Yard
London, EC1V 4JQ

hello@egretwest.com
+44 (0) 20 7549 1730

Stage 2

Project No. 0199-MAY

Project Name

Mayfield Phase 1b

Drawing Title

Typical Bay 04

Client LandsecU+I

Scale @A3 1 : 50

Date 05/02/25

Drawn by MI / EW

Checked by LH

01	05/02/25	PLANNING ISSUE	SEW
Rev	Date	Reason	CHK

Drawing Number	Rev.
0199-MAY-SEW-K01-ZZZZ-DR-A-001504	01