

Integrated Bat Boxes:
> Integrated Bat Boxes should be situated as close to the eaves / top of walls as possible, away from artificial light spill, and not above doors or windows.
> Integrated Bat Boxes should be positioned on different elevations of each dwelling

Integrated Swift Boxes:
> Integrated Boxes should not be above doors or windows. Swift boxes have been shown to act as a universal nest box.
> Swift boxes to be installed on the northwest and / or northeast elevations of the new dwellings

All flight directions should not be blocked or obstructurd by existing buildings


Bat and Swift boxes should be installed in strict accordance with LM Ecology's Biodiveristy Net Gain Assessment, Tree Report and Ecology Report.

This drawing is copyright Bernard Taylor Partnership Ltd and must not be copied or disclosed by or to any unauthorised persons without the prior written consent of Bernard Taylor Partnership Ltd.

Do not scale from this drawing. Do not take measurements from the CAD base. Any discrepancies are to be reported to the architect for clarification.

All dimensions are to be checked on site prior to construction, manufacture of any components and ordering of materials and equipment.

All materials and workmanship to be in accordance with the current British Standards and codes of practice.

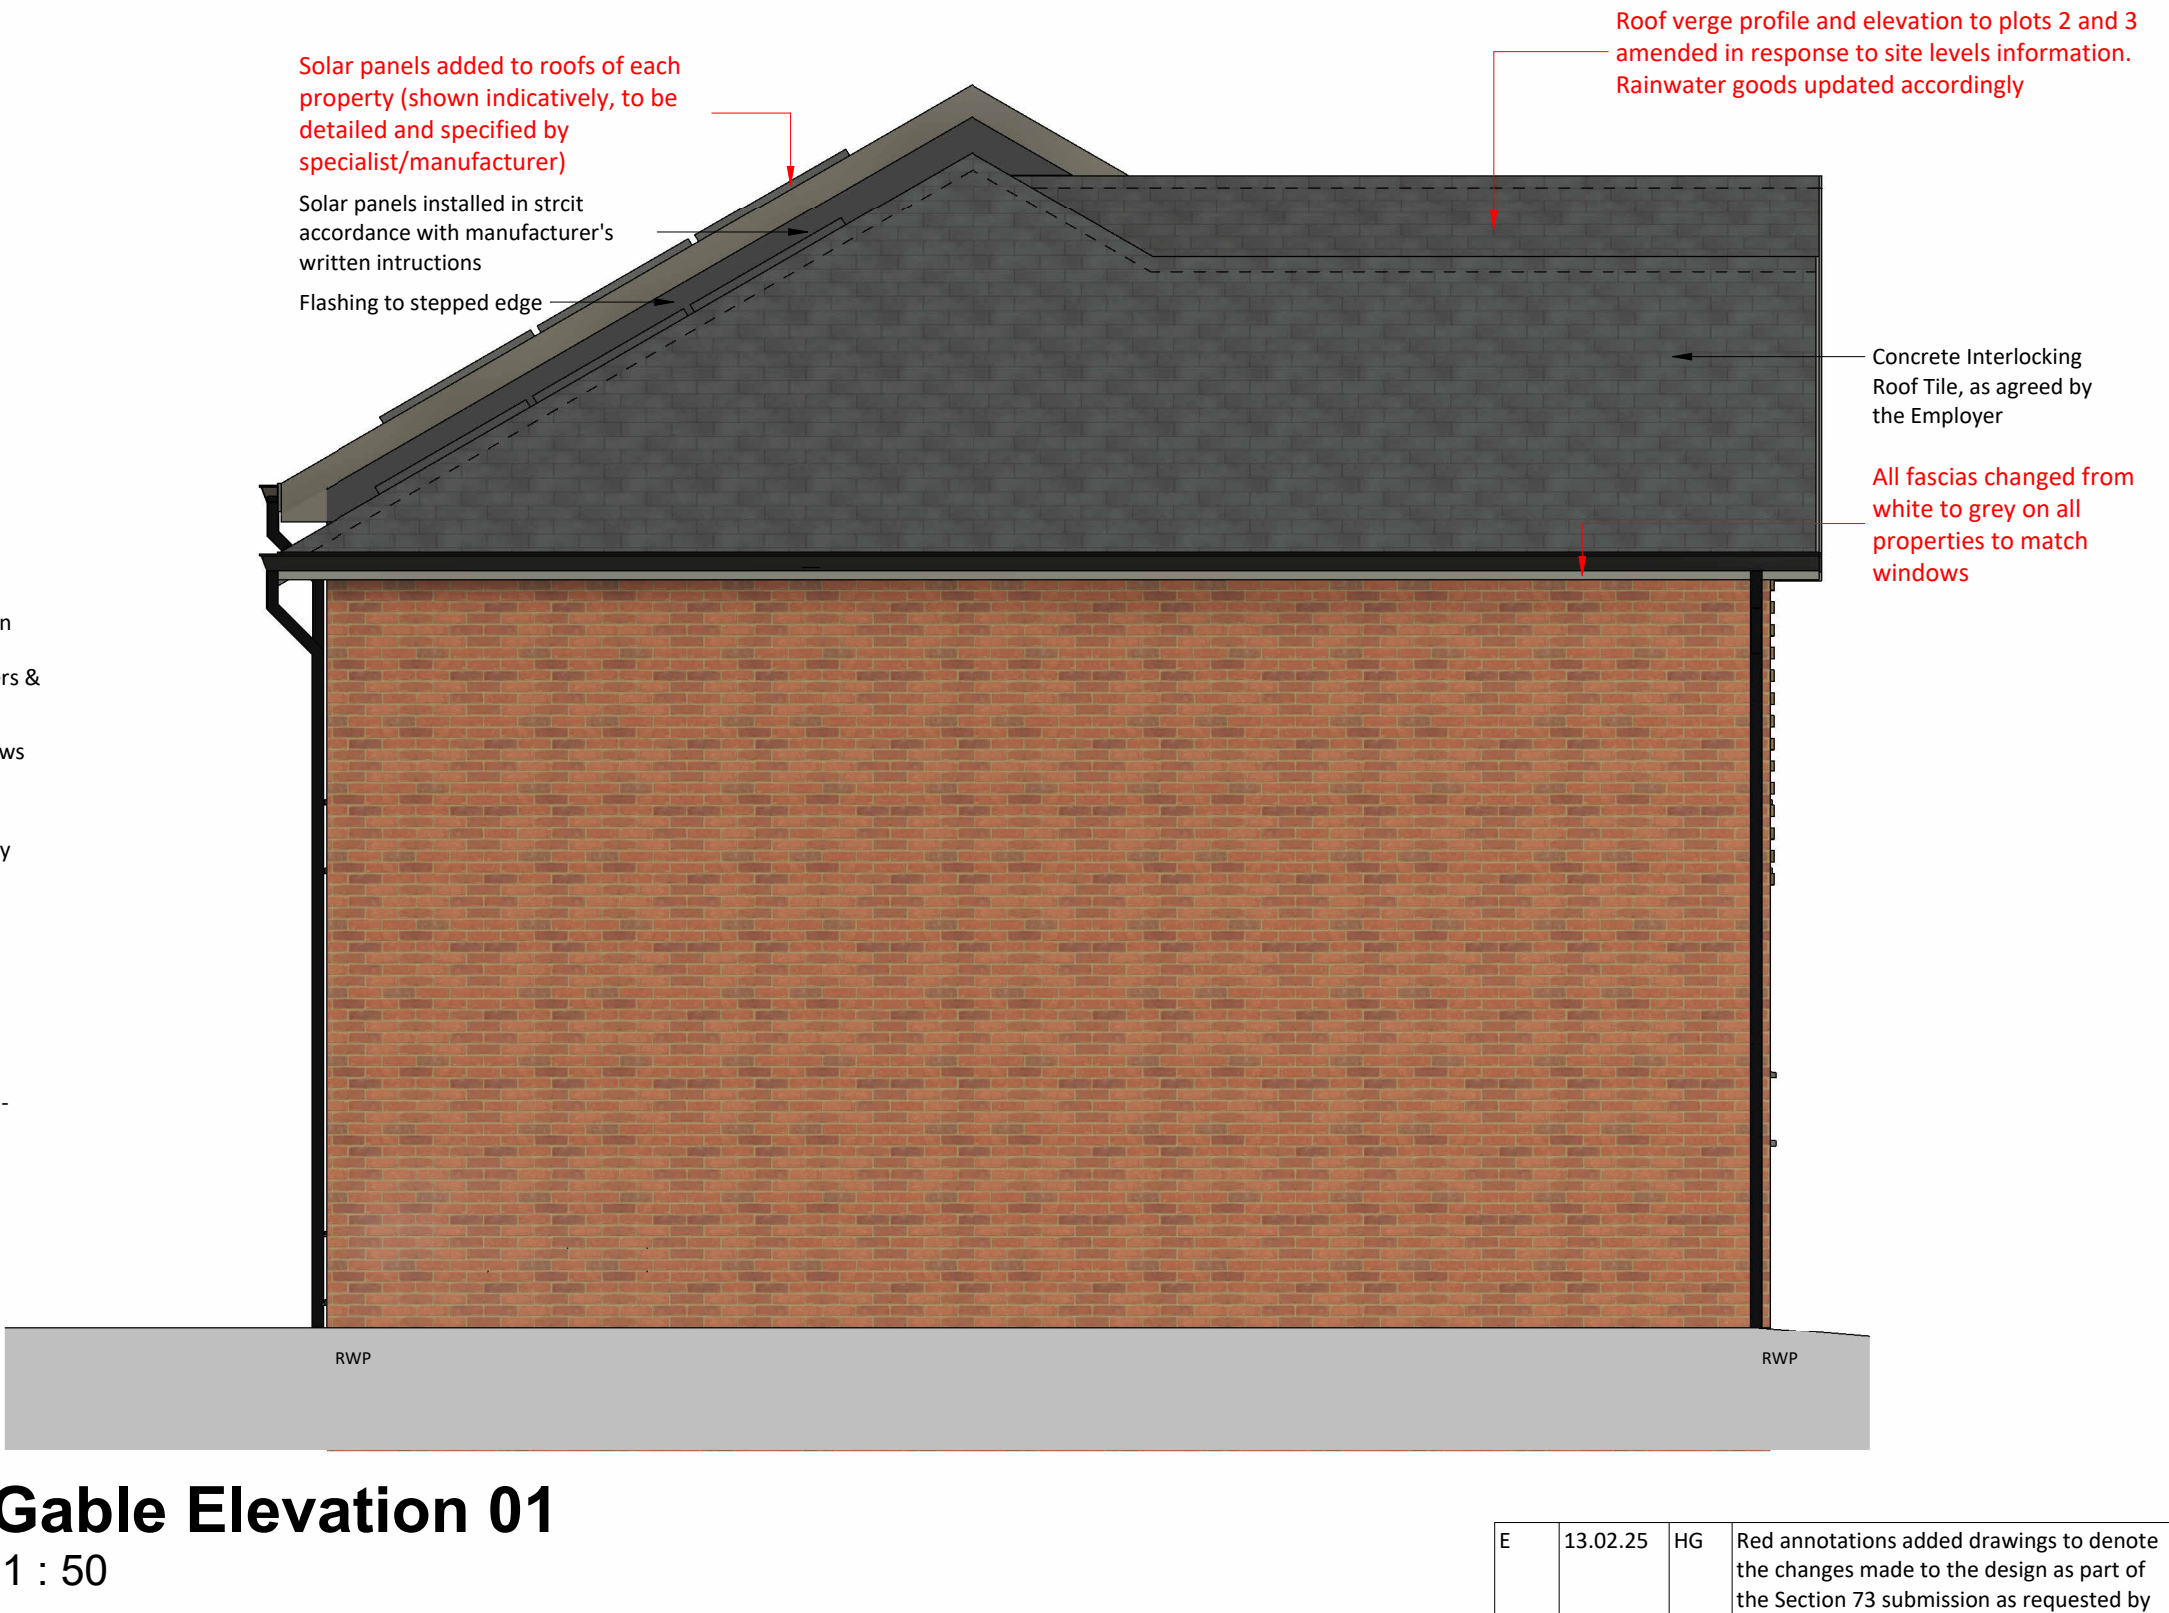

E	13.02.25	HG	Red annotations added drawings to denote the changes made to the design as part of the Section 73 submission as requested by MCC.
D	07.01.25	HG	Client feedback recieved at building regulations stage. Package updated accordingly prior to Section 73 submission
C	09.12.24	HG	House type revised as part of NMA submission. Following receipt of levels and building regulations development
B	07.11.24	JW	Design revised to incorporate solar panels as part of NMA submission
A	23.10.24	JW	Design reviewed and subsequent updates made as part of NMA submission for client review
3	05.09.23	HG	Elevations amended following site updates
2	18.07.23	JW	House type ammended following value engineering. File Identifier and title block updated to supersede model P5-BTP-02-XX-M3-A-House Type 4. Information provided regarding bat and swift boxes in line with EM Ecology reports
1	18.04.23	HG	Bike stores updated in line with client comments following meeting
Rev	Date	Int	Description



CLIENT:
John Southworth and Jigsaw Homes

PROJECT:
Kenyon Lane - P500 Block 1 - Plots 1-4

DESCRIPTION:
Block 1 - Proposed Elevations 00

PURPOSE OF ISSUE:
Planning

DRAWN BY:	CHECKED	DATE:	SCALE @ A1:
JW	VS	10.02.23	1 : 50

JOB NO:	STATUS CODE:	DRAWING NO:	REV
3785	S2	167	E

FILE IDENTIFIER:
KL-BTP-02-E-DR-A-3785_167.E

Elizabeth House 486 Didsbury Road Heaton Mersey Stockport SK4 3BS
0161 443 1221 info@bernardtaylor.co.uk www.btparchitects.co.uk

Layout in line with Independent Living and Age Friendly Principles

